

All dimensions are in millimetres unless stated otherwise. No dimensions to be scaled from drawings. All dimensions to be checked on site prior to manufacture.

Any discrepancies between drawings and site conditions are to be reported to the contract manager.

This drawing is to be read in conjunction with all relevant Structural Engineers and Mechanical & Electrical Engineers drawings and specification.

© COPYRIGHT
The copyright in this drawing is vested in OBI Property Ltd and no licence or assignment of any kind has been, or is, granted to any third party whether by provision of copies or originals of the drawings or otherwise unless otherwise agreed in writing.



Scale: 1:200 @ A3



EXISTING FLOOR FINISHES TO BE LEFT AS IS

PROPOSED NEW FLOOR FINISHES



FF01. Porcelanosa Bottega Acero 120 x 120 (Interiors)

Area 228 m2



FF02. Forbo Allura Ease white wash Elegant oak

Area 100 m2



FF03. Waxman Ceramics Vintage collection VN-21 Casais 45 x 45cm

Area 5.2 m2



FF04. Carpet Interface Polichrome Solid Silk Grey4266005

Area 50.3 m2



FF05. Carpet Interface Polichrome Solid - Powder Blue 4266014

Area 10.8 m2



FF06. barrier matting Gradus tbc

Area 10 m2



FF07. Ege Carpet EPOCA MOSS DARK BLUE 0845573

Area 11.6 m2



FF08. Ege Carpet EPOCA MOSS SILVER 0845710

Area 45 m2



FF09. Ege Carpet EPOCA MOSS OFF WHITE 0845200

Area 0 m2



FF10. Miliken Northward Bound Glacier GLR144-6 Explore

Area 0 m2

C	Removed the engineered oak	15/10/23	RG
b	REVISED	21/09/23	RG
A	REVISED	29/07/23	RG
-	First issue	26/04/23	RG

REV	DESCRIPTION	DATE	BY	CHK
-----	-------------	------	----	-----

CLIENT NAME

Philip J Davies Holdings plc

PROJECT NAME

Sevendale House

DWG TITLE:

Ground Floor Finishes - Phase 1

DWG NO: 17_002

REVISION: -


SCALE 1 : 200 @A3

DRAWN: RG

DWG STATUS:

TENDER

© OBI Property Limited
80 Mosley Street, Manchester, M2 3FX
t: 0161 237 1717 e: info@obiproperty.co.uk

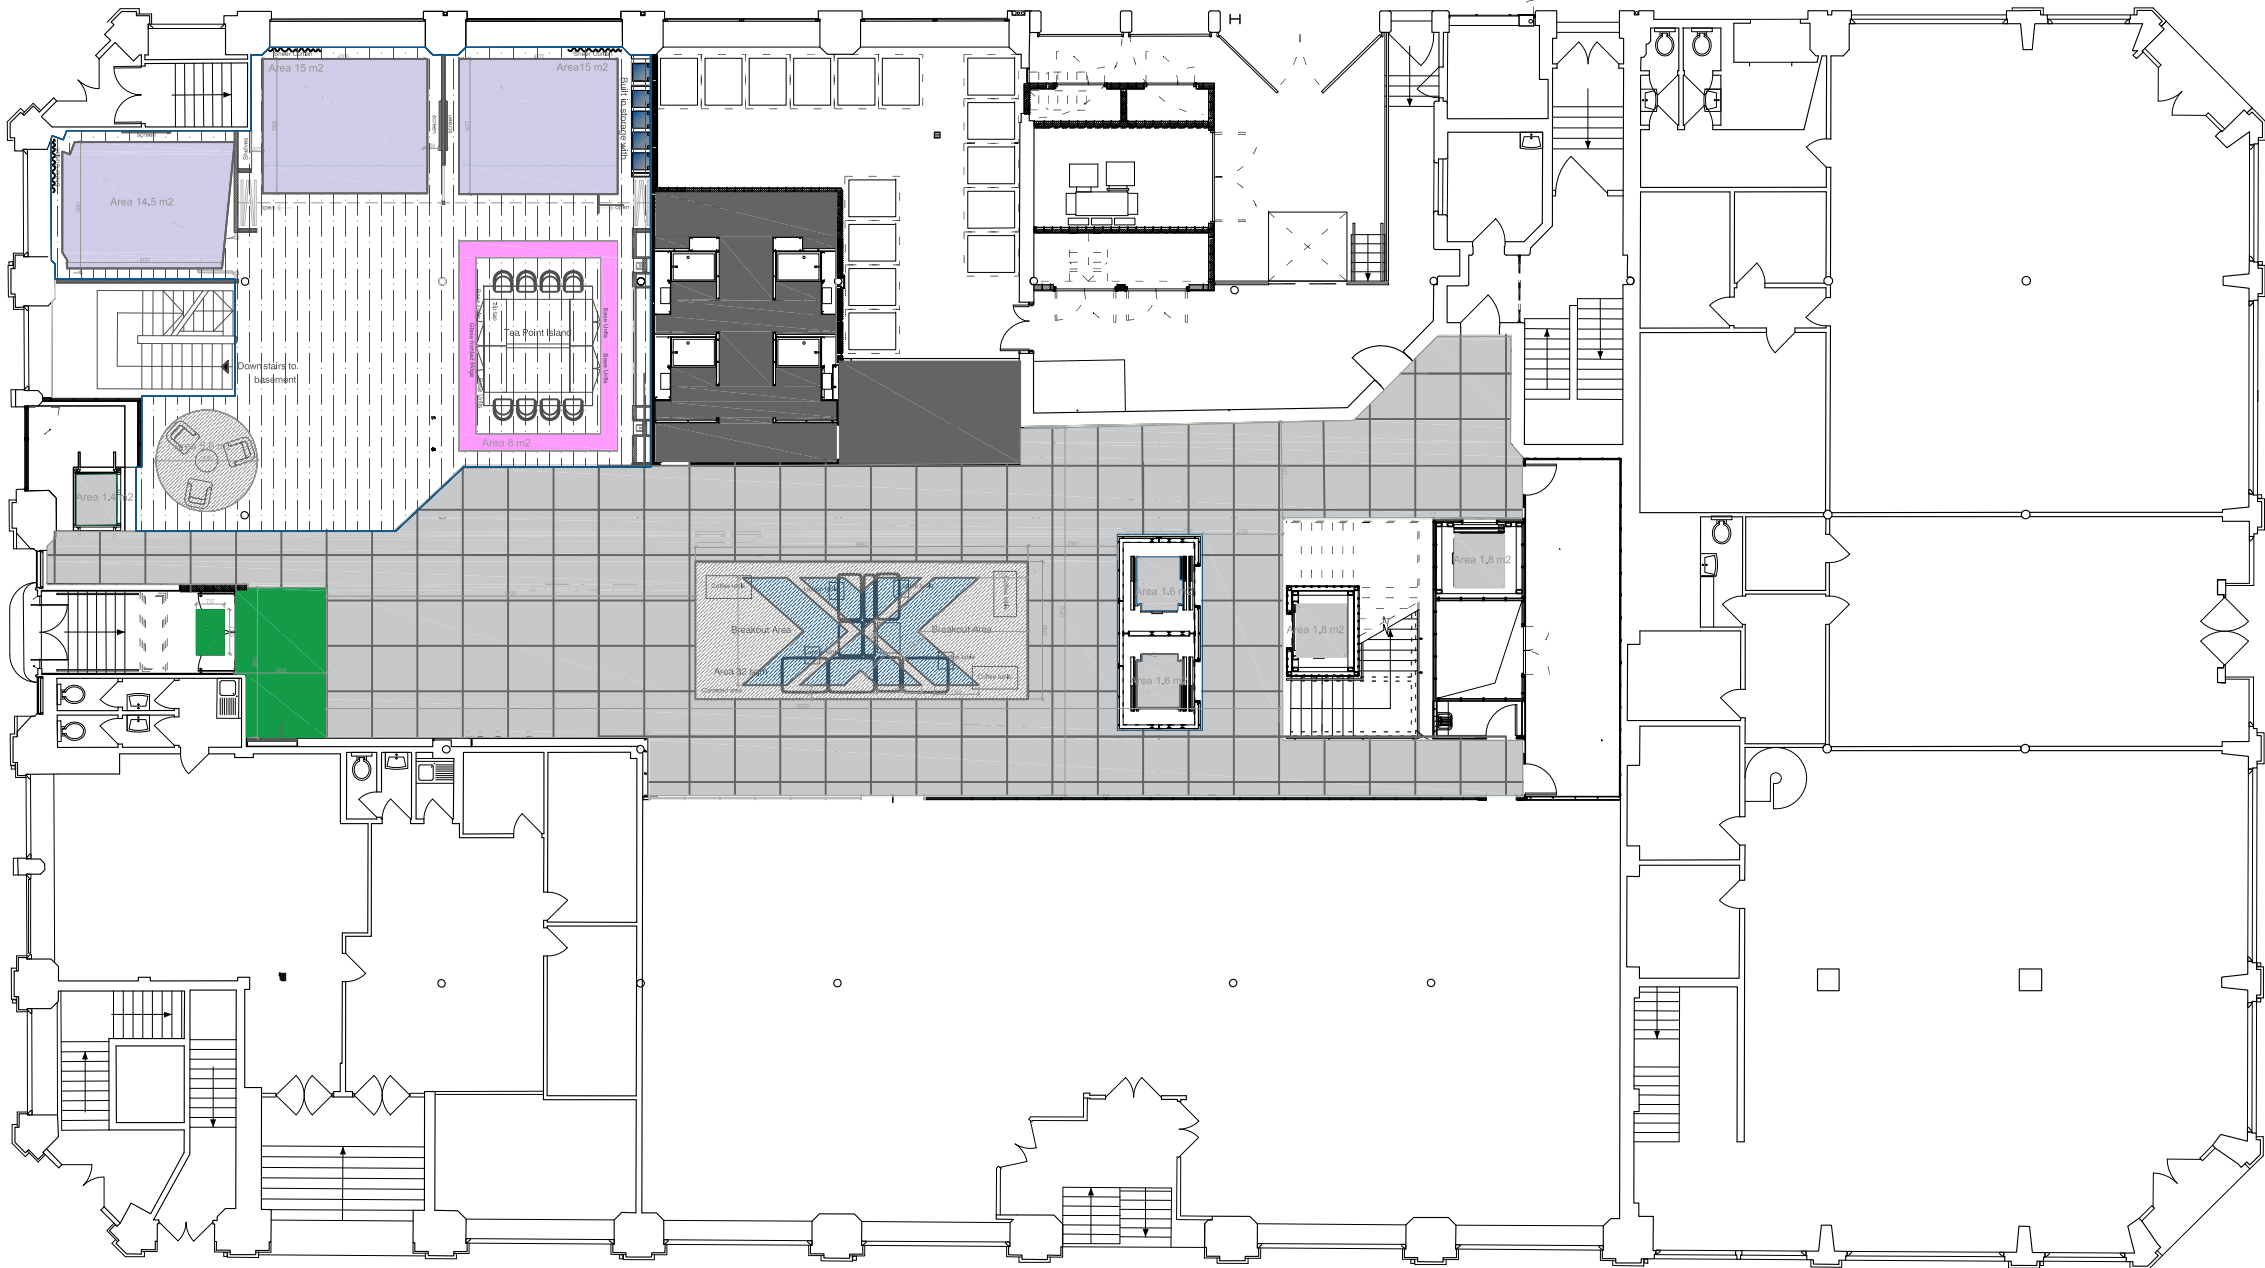

PHASE 1

scale 1/200