

Description:

- Paving Type 17
- Loose Gravel with Geocell

Supplier:

- Aggregate: CEDStone or equal and approved
- Geocell: CEDStone or equal and approved

Product:

- Aggregate: Grey Green Granite Aggregate
- Geocell: ECCOGravel

Material:

- Aggregate: Granite
- Geocell: 100% recyclable polyethylene

Colour:

- Aggregate: Grey Green
- Geocell: White

Size:

- Aggregate: 10mm
- Geocell: 40mm

Foundation and Sub-Base:


- To engineers detail and specification
- In strict accordance with manufactures guidelines

Sample:

- A sample of 5m squared to be laid for approval by landscape architect
- Sample to include a transitional detail, termination of paving units and service covers.
- Location to be agreed prior to sample being offered to Landscape Architect.

NOTE:

- Typical details state the required principles in delivering the specified hardworks package.

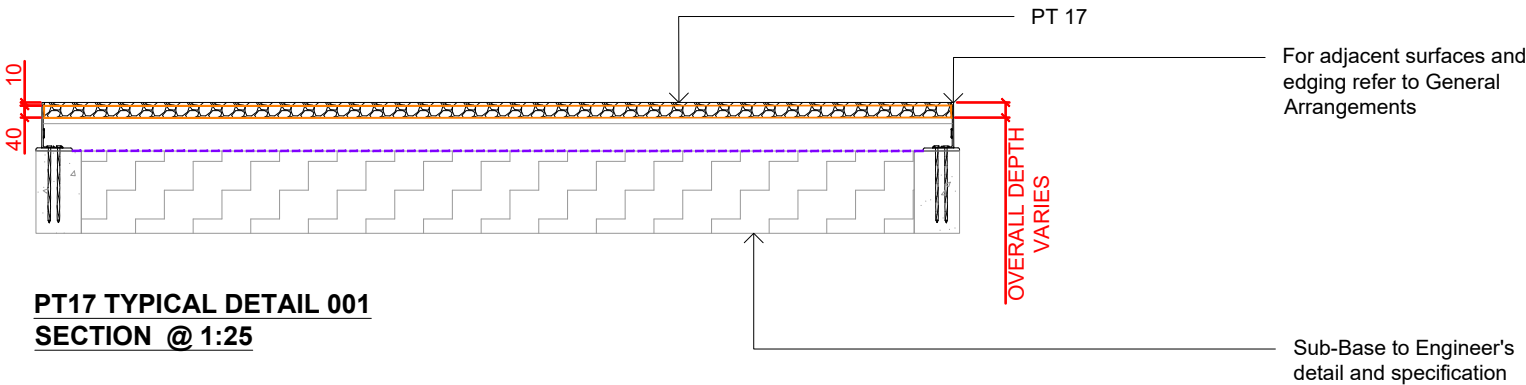

PT17 TYPICAL DETAIL 001
SECTION @ 1:25

NOTES

1. This drawing is to be read in conjunction with all other drawings and specifications.
2. Do not scale off this drawing. Written dimensions to be taken only.
3. Any discrepancies found between this drawing and other drawings and specifications in the construction documents must be referred to the Landscape Architect prior to work commencing.
4. This drawing must not be copied in whole or in part without prior written consent of Optimised Environments Ltd.

DRAWING INFORMATION BASED UPON

Emapsite: © Crown copyright and database rights 2019 Ordnance Survey 0100031673.
OS OpenData: Contains OS data © Crown copyright and database right (2019).
Google Earth: Please show the attribution statement shown on the Google map or image that you are using.
Topographical Survey: Please reference surveyor's survey.

CDM INFORMATION

1. To be completed

01	Stage 4 Update	CO	15.12.22
Issue	Revision	Initial	Date



optimised environments ltd

EDINBURGH 2nd Floor | Quartermile Two | 2 Lister Square | Edinburgh | EH3 9GL
t 0131 221 5920 w optimisedenvironments.com

LONDON Unit 6 | 36-42 New Inn Yard | Shoreditch | London | EC2A 3EY
t 0203 984 4022 w optimisedenvironments.com

MANCHESTER 86 Princess Street | Manchester | M1 6NG
t 0161 696 7550 w optimisedenvironments.com

Optimised Environments Ltd. Registered in Scotland SC359690.
Registered address: 2nd Floor | Quartermile Two | 2 Lister Square | Edinburgh | EH3 9GL.

Client

Downing Living (Manchester) Limited

Project

PLOT 11 FIRST STREET SOUTH

Manchester

Drawing Title

Paving Type 17 (PT17)
Loose Gravel
Page 1 of 1

Scale Bar	North
0.25m 0.50m 0.75m 1.00m 1.25m	
Scale: 1:25@A3	Date: 23.09.22
By: CO	Status: TENDER
Checked: AW	Approved: AW

Drawing Number	Rev
M90183_10024	01