



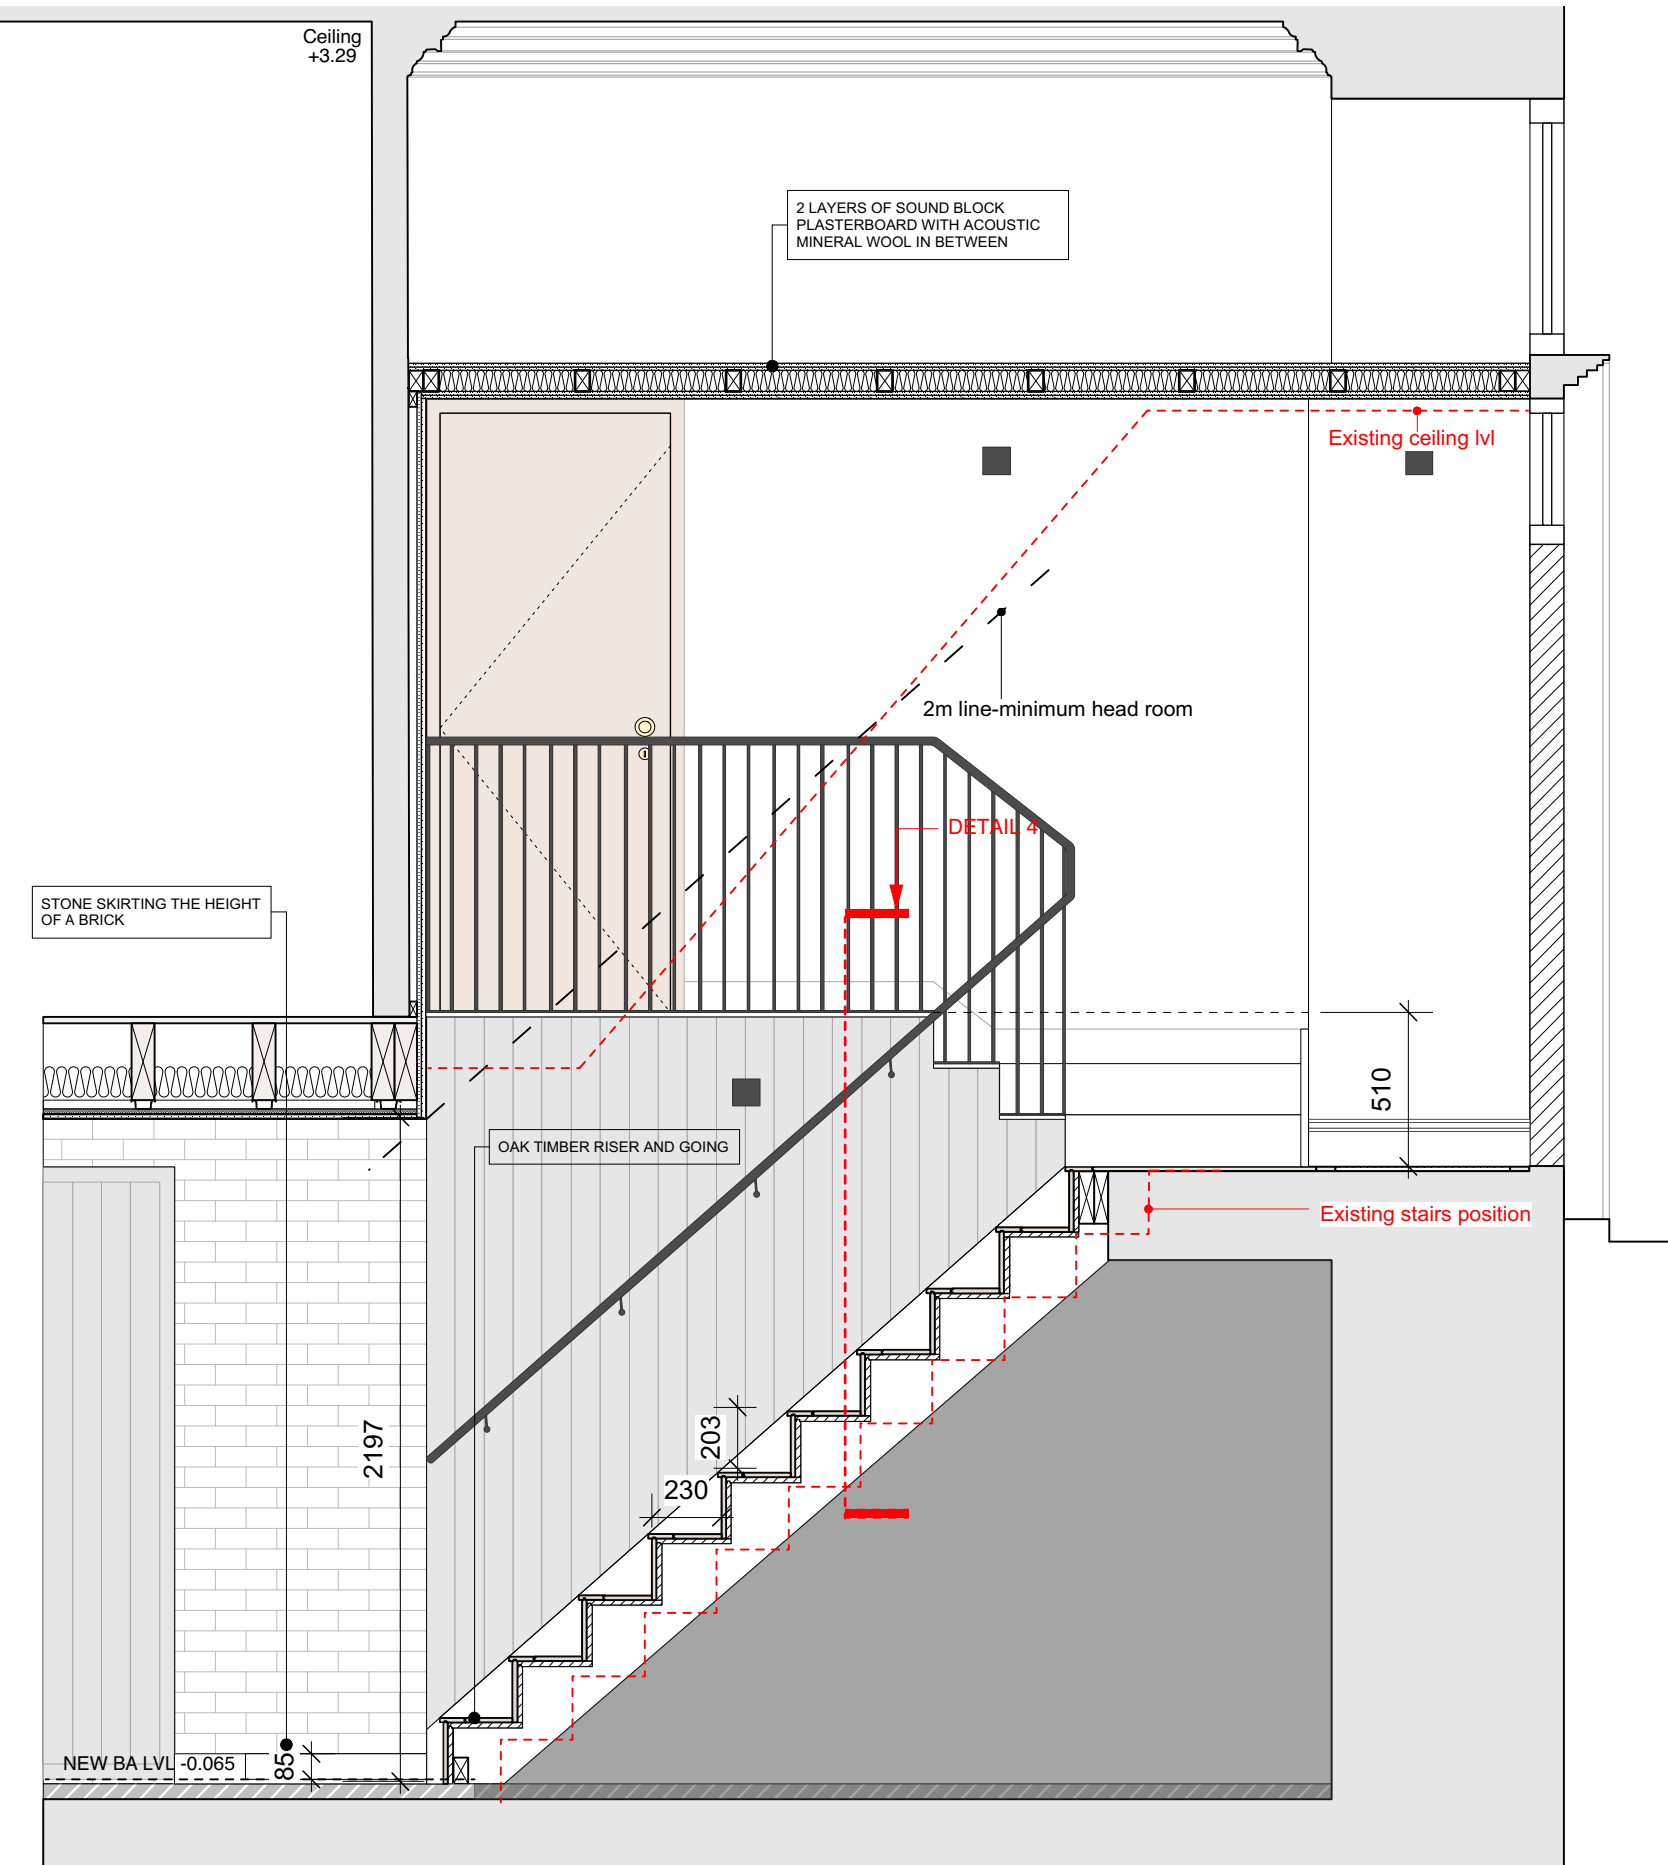

DETAIL SECTION A-A @ 1:25

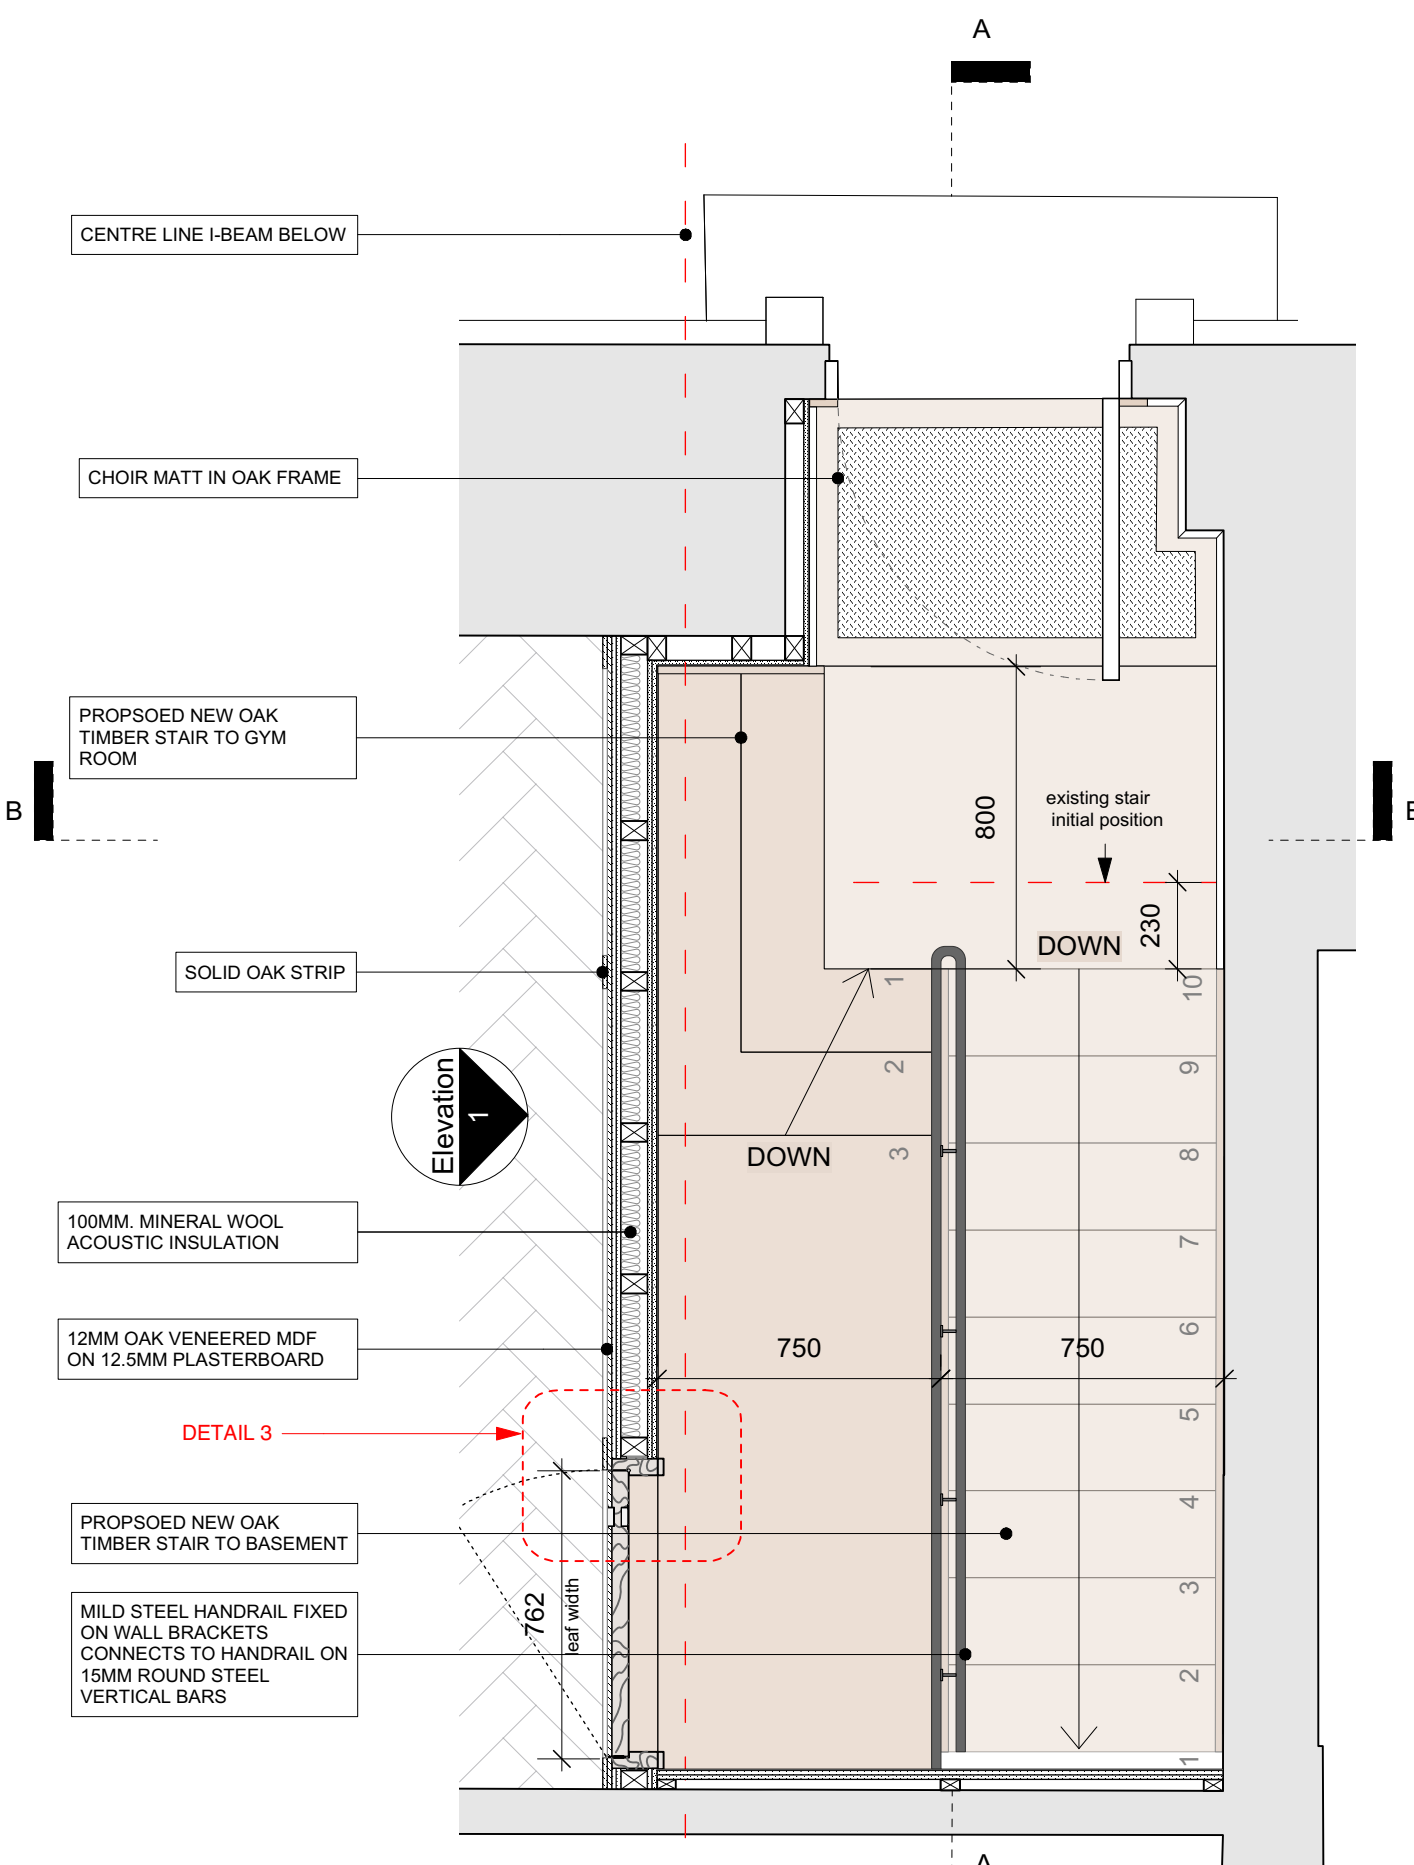

DETAIL PLAN @ 1:20

UNIT 1_GYM ROOM ACCESS TO BASEMENT (1 OF 2)
VARIES @ A3

DO NOT SCALE FROM DRAWING. WORK TO FIGURED DIMENSIONS ONLY. ALL DIMENSIONS TO BE CHECKED BY CONTRACTOR/FABRICATOR PRIOR TO CONSTRUCTION
REPORT ALL DISCREPANCIES TO THE ARCHITECT
TO BE READ IN CONJUNCTION AND COORDINATED WITH STRUCTURAL & SERVICE ENGINEERS DRAWINGS AND ALL OTHER ARCHITECTS PLANS INCLUDING WRITTEN SPECIFICATION A665_T_SPEC

CONSTRUCTION

REVISION	DATE	DESCRIPTION

CLIENT: LEASING OPTIONS LTD	
PROJECT: PROPOSED RESIDENTIAL DEVELOPMENT	
ADDRESS: 28 ST JOHN, MANCHETSER, M3 4DJ	
DRAWING TITLE: UNIT 1_GYM ROOM ACCESS TO BASEMENT (1 OF 2)	
SCALE: VARIES @ A3	DATE: JAN 2024
DRAWING NO: A665_C_8022	

OLLIER SMURTHWAITE ARCHITECTS
40 King Street, Manchester, M2 6BA
T 0161 883 0838
F 0161 883 0839
E mail@olliersmurthwaite.com