


- Description:**
- Typical Podium Wildflower and Turf Laying Detail
- Wildflower Blanket:**
- Product: WB Wildflower Blanket
 - Supplier: Bauder or equal and approved


- Turf:**
- Product: Submitt Proposals

- Intensive Roof Build Up:**
- In Strict accordance with supplier guidelines

- Sample:**
- Material samples to be submitted to Landscape Architect for approval.

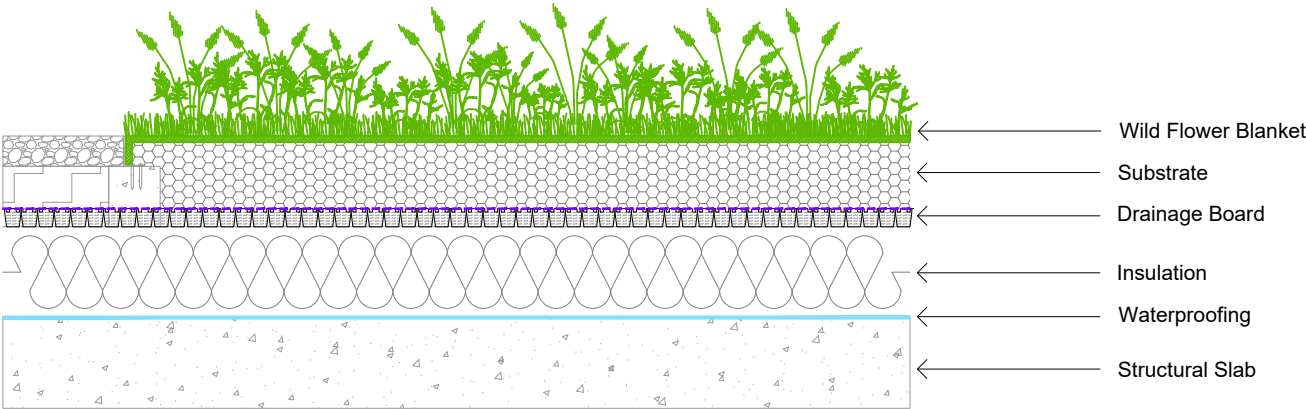

GRASS TYPE 2
TYPICAL DETAIL 001 SECTION @ 1:25

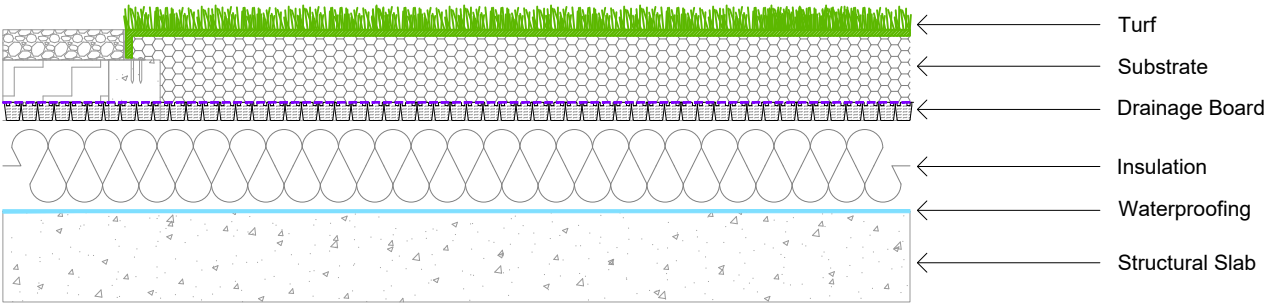

GRASS TYPE 3
TYPICAL DETAIL 002 SECTION @ 1:25

GT2/3
sheet
60017

Grass Type 2 and 3: Podium Wildflower Grass and Turf
Scale: 1 : 25

TYPICAL DETAIL

- NOTES**
1. This drawing is to be read in conjunction with all other drawings and specifications.
 2. Do not scale off this drawing. Written dimensions to be taken only.
 3. Any discrepancies found between this drawing and other drawings and specifications in the construction documents must be referred to the Landscape Architect prior to work commencing.
 4. This drawing must not be copied in whole or in part without prior written consent of Optimised Environments Ltd.

DRAWING INFORMATION BASED UPON

Emapsite: © Crown copyright and database rights 2019 Ordnance Survey 0100031673.
OS OpenData: Contains OS data © Crown copyright and database right (2019).
Google Earth: Please show the attribution statement shown on the Google map or image that you are using.
Topographical Survey: Please reference surveyor's survey.

CDM INFORMATION			
1. To be completed			
01	Stage 4 Update	CO	15.12.22
Issue	Revision	Initial	Date

optimised environments ltd

EDINBURGH 2nd Floor | Quartermile Two | 2 Lister Square | Edinburgh | EH3 9GL
t 0131 221 5920 w optimisedenvironments.com

LONDON Unit 6 | 36-42 New Inn Yard | Shoreditch | London | EC2A 3EY
t 0203 984 4022 w optimisedenvironments.com

MANCHESTER 86 Princess Street | Manchester | M1 6NG
t 0161 696 7550 w optimisedenvironments.com

Optimised Environments Ltd. Registered in Scotland SC359690.
Registered address: 2nd Floor | Quartermile Two | 2 Lister Square | Edinburgh | EH3 9GL

Client
Downing Living (Manchester) Limited

Project
PLOT 11 FIRST STREET SOUTH
Manchester

Drawing Title
Podium Wildflower Grass and Turf Typical Detail
Page 1 of 1

Scale Bar		North	
0.25m 0.50m 0.75m 1.00m 1.25m			
Scale:	1:25@A3	Date:	23.09.22
By:	CO	Status:	TENDER
Checked:	AW	Approved:	AW

Drawing Number M90183_60017	Rev 01
---------------------------------------	------------------