




Existing Front Elevation
1 : 50



Existing Rear Elevation
1 : 50

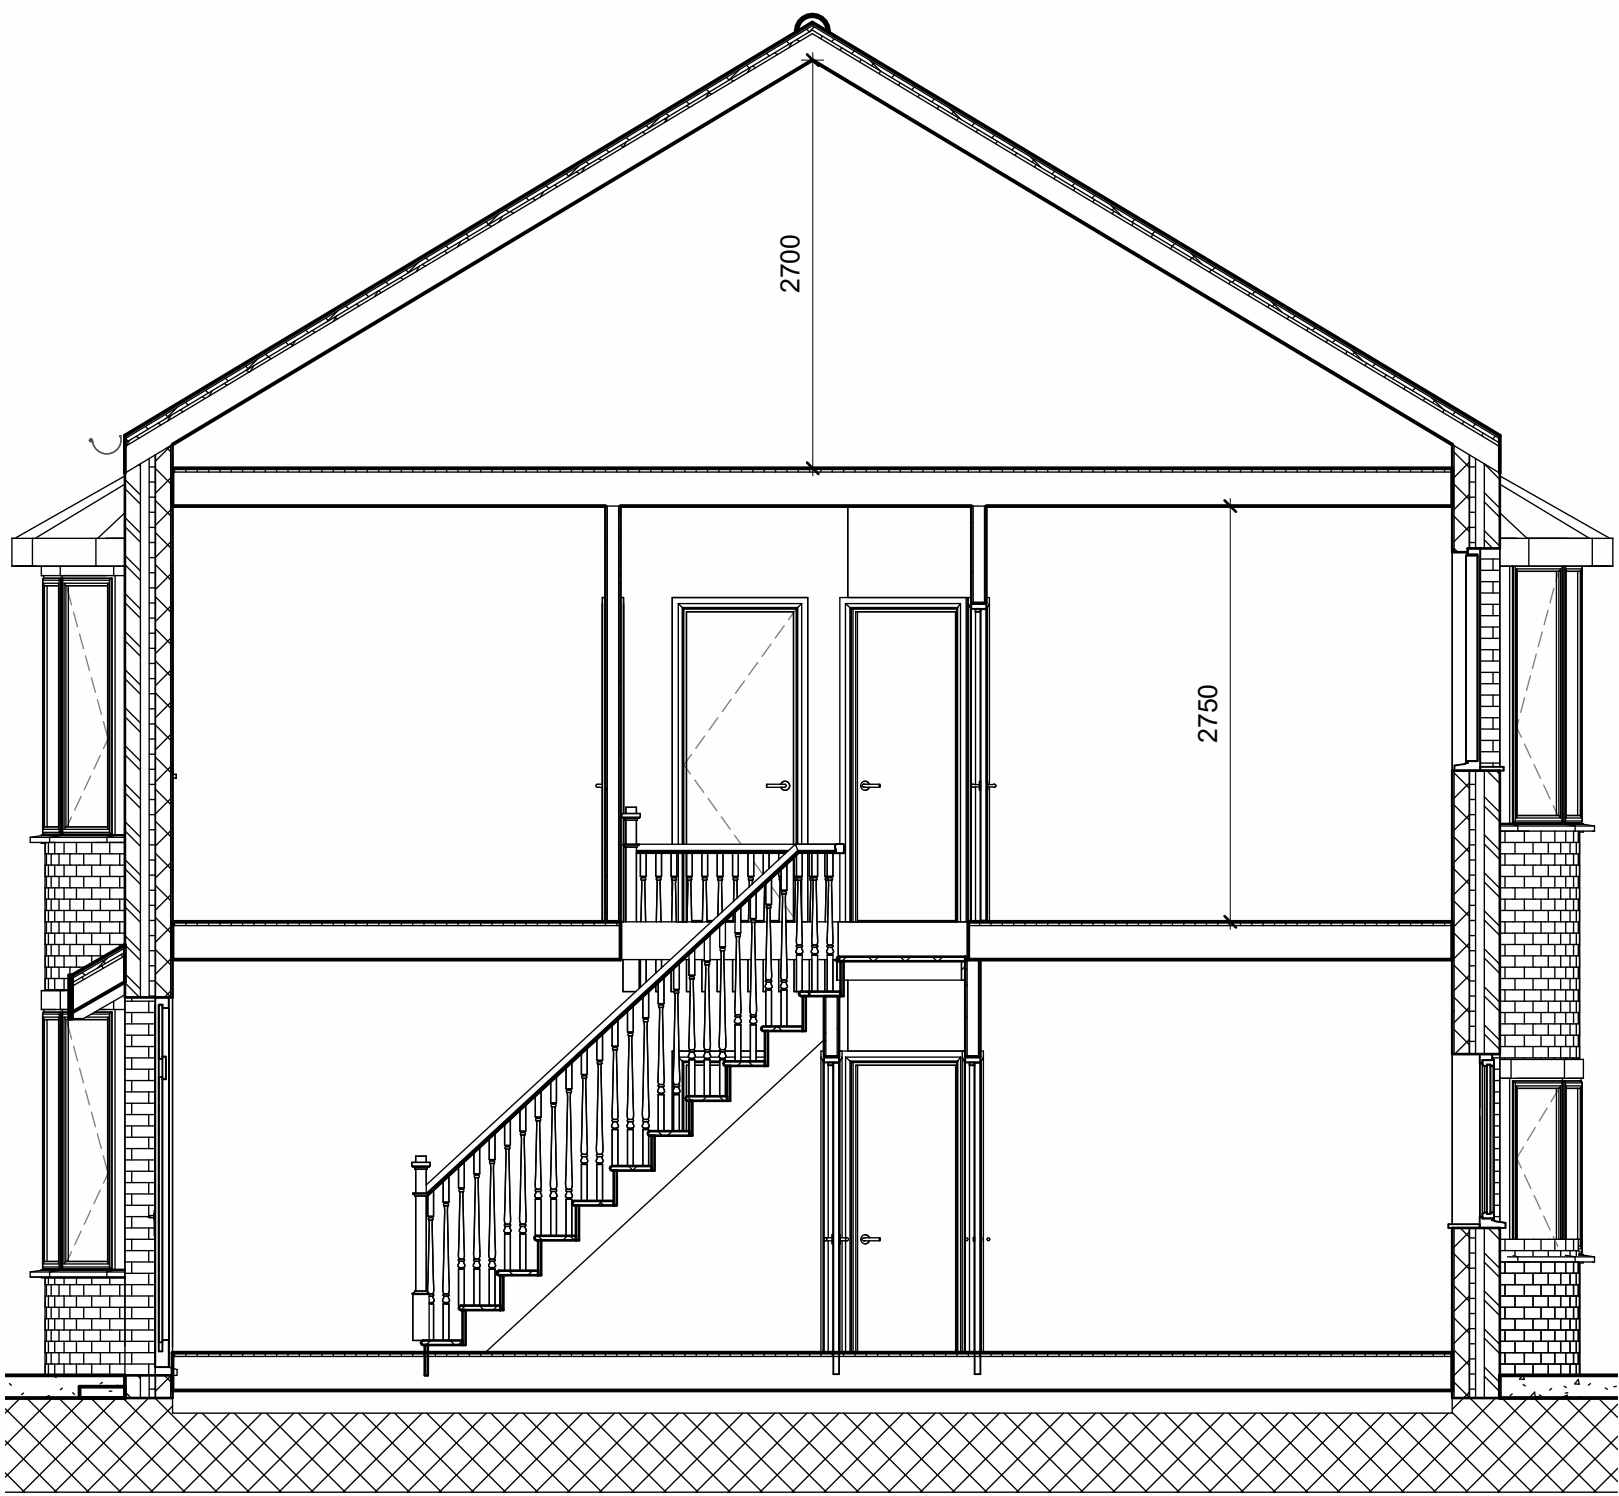

Existing Section
1 : 50




Existing Ground Floor Plan
1 : 100




Existing Side Elevation 2
1 : 100




Existing Side Elevation 1
1 : 100

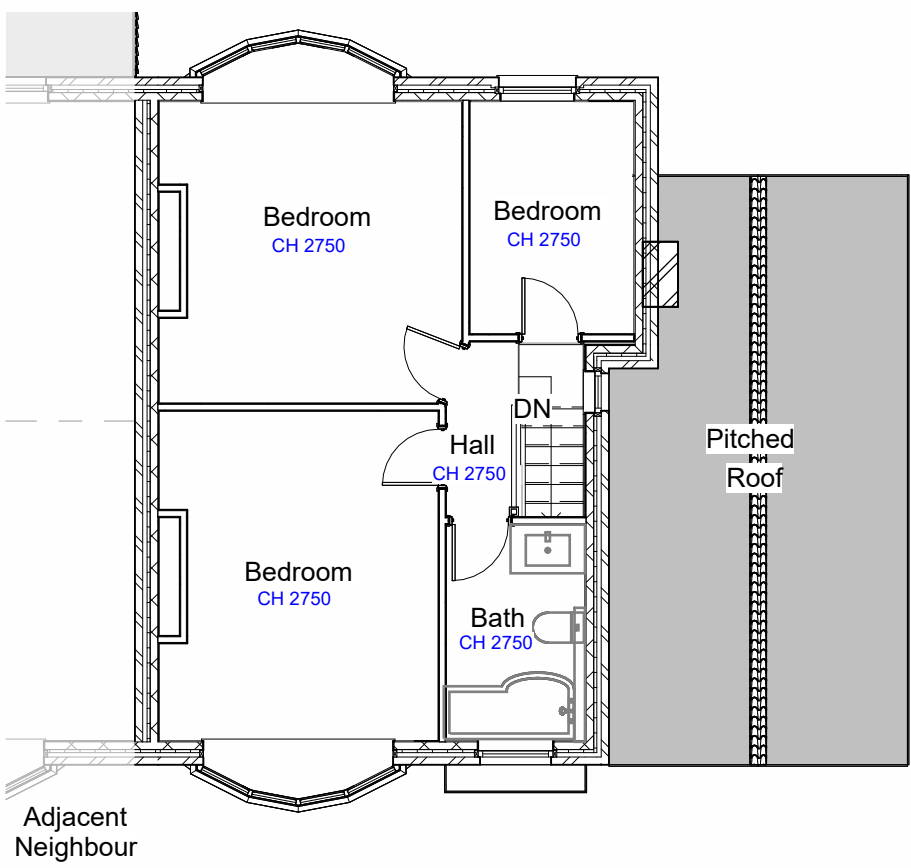


Existing First Floor Plan
1 : 100

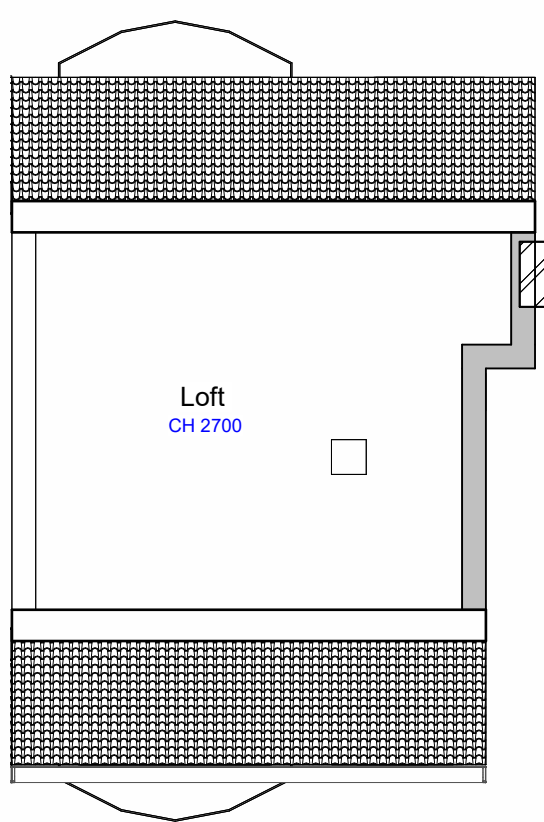

Existing Loft
1 : 100

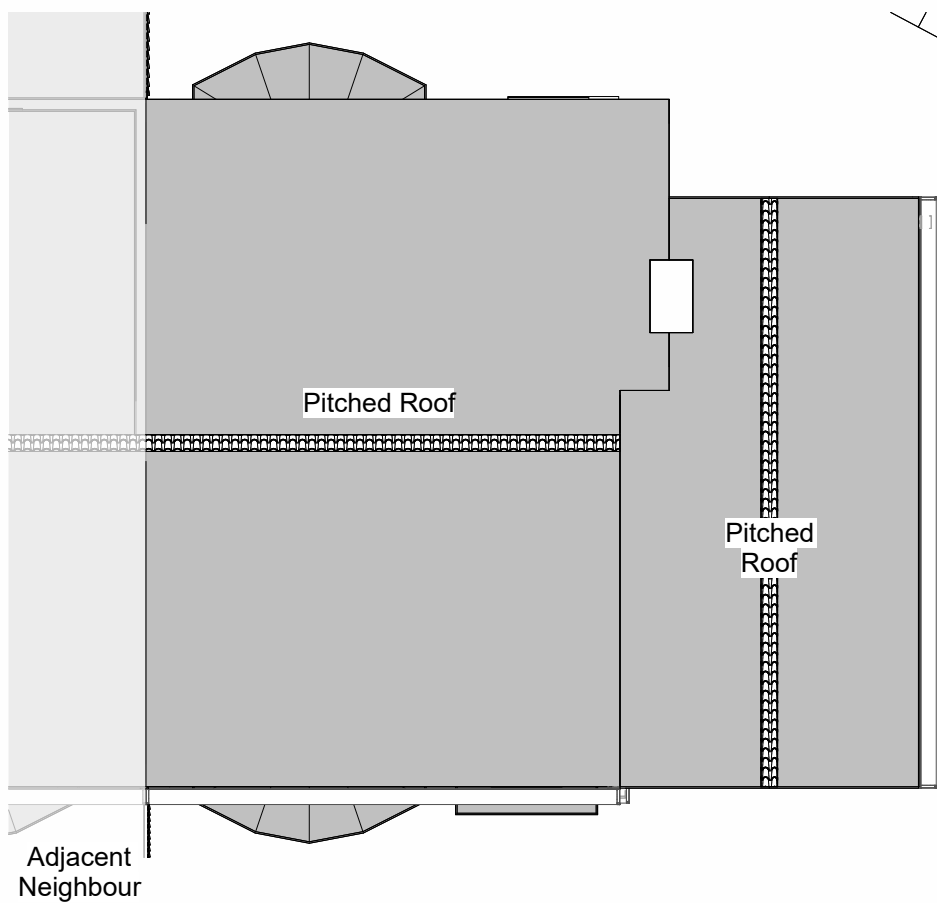

Existing Roof Plan
1 : 100

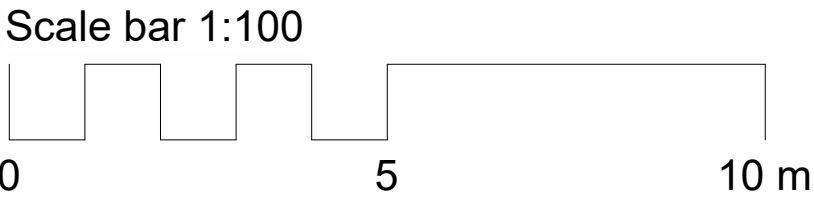

PLANNING

Rev	Description	Issued	Dwn	Chk

Client
Abdullah Hayat

Project
16 Kingsway M19 2DD

Existing Plans, Elevations & Section

Scale	Date	AM	US
As indicated@A1	April '24	AM	US



Home Extension Advisory Service
Suite 318, Broadstone Mill, Broadstone Road, Stockport SK5 7DL
Email: info@heas.co.uk
Tel: 0161 443 4117

0069	03	02	Rev. No.
------	----	----	----------