



High Lane, Chorlton.


- The Copyright of this drawing belongs to MP&S Planning & Design Ltd. and shall not be used or reproduced in any form without its express permission.
- Only scale for 'Town and Country Planning Act 1990' services. For construction purposes, work to figured dimensions only. All dimensions to be checked with MP&S and on site prior to the execution of any work.
- For the avoidance of doubt all dimensions are measured to wall structure and not the finishes unless otherwise stated.
- Where any discrepancy is found to exist within or between drawings and/or documents it should be reported to the architect immediately.
- MP&S Planning & Design Ltd. shall not be liable for any use of drawings and documents for any purpose other than for which the same were prepared by or on behalf of MP&S Planning & Design Ltd.

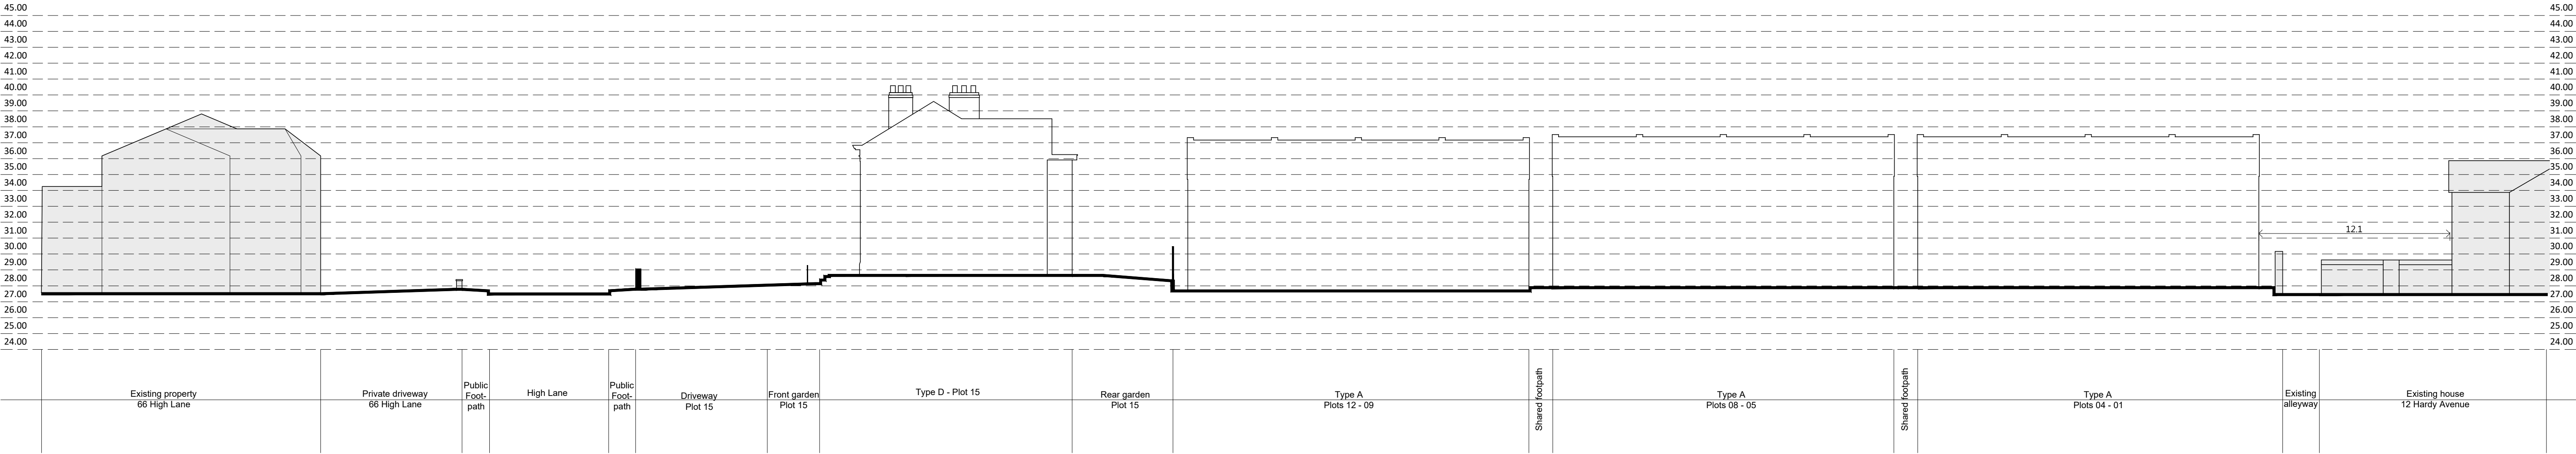


Site Section A - A

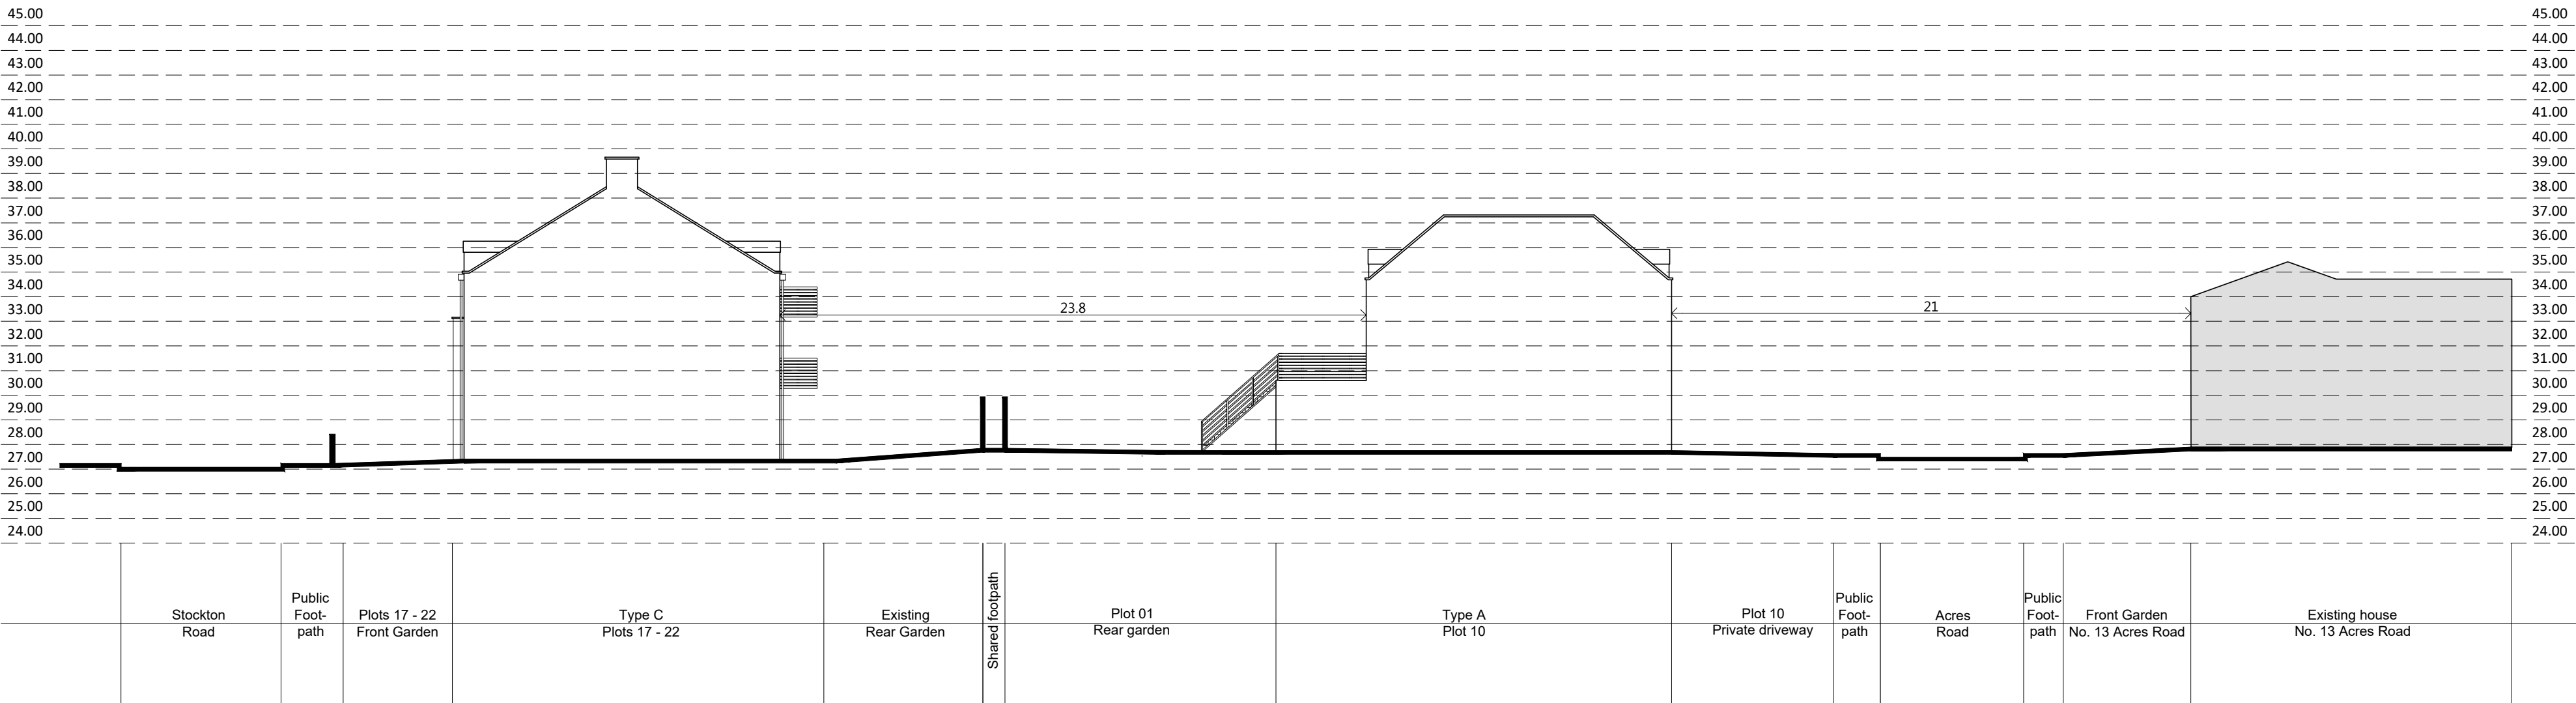

Site Section B - B

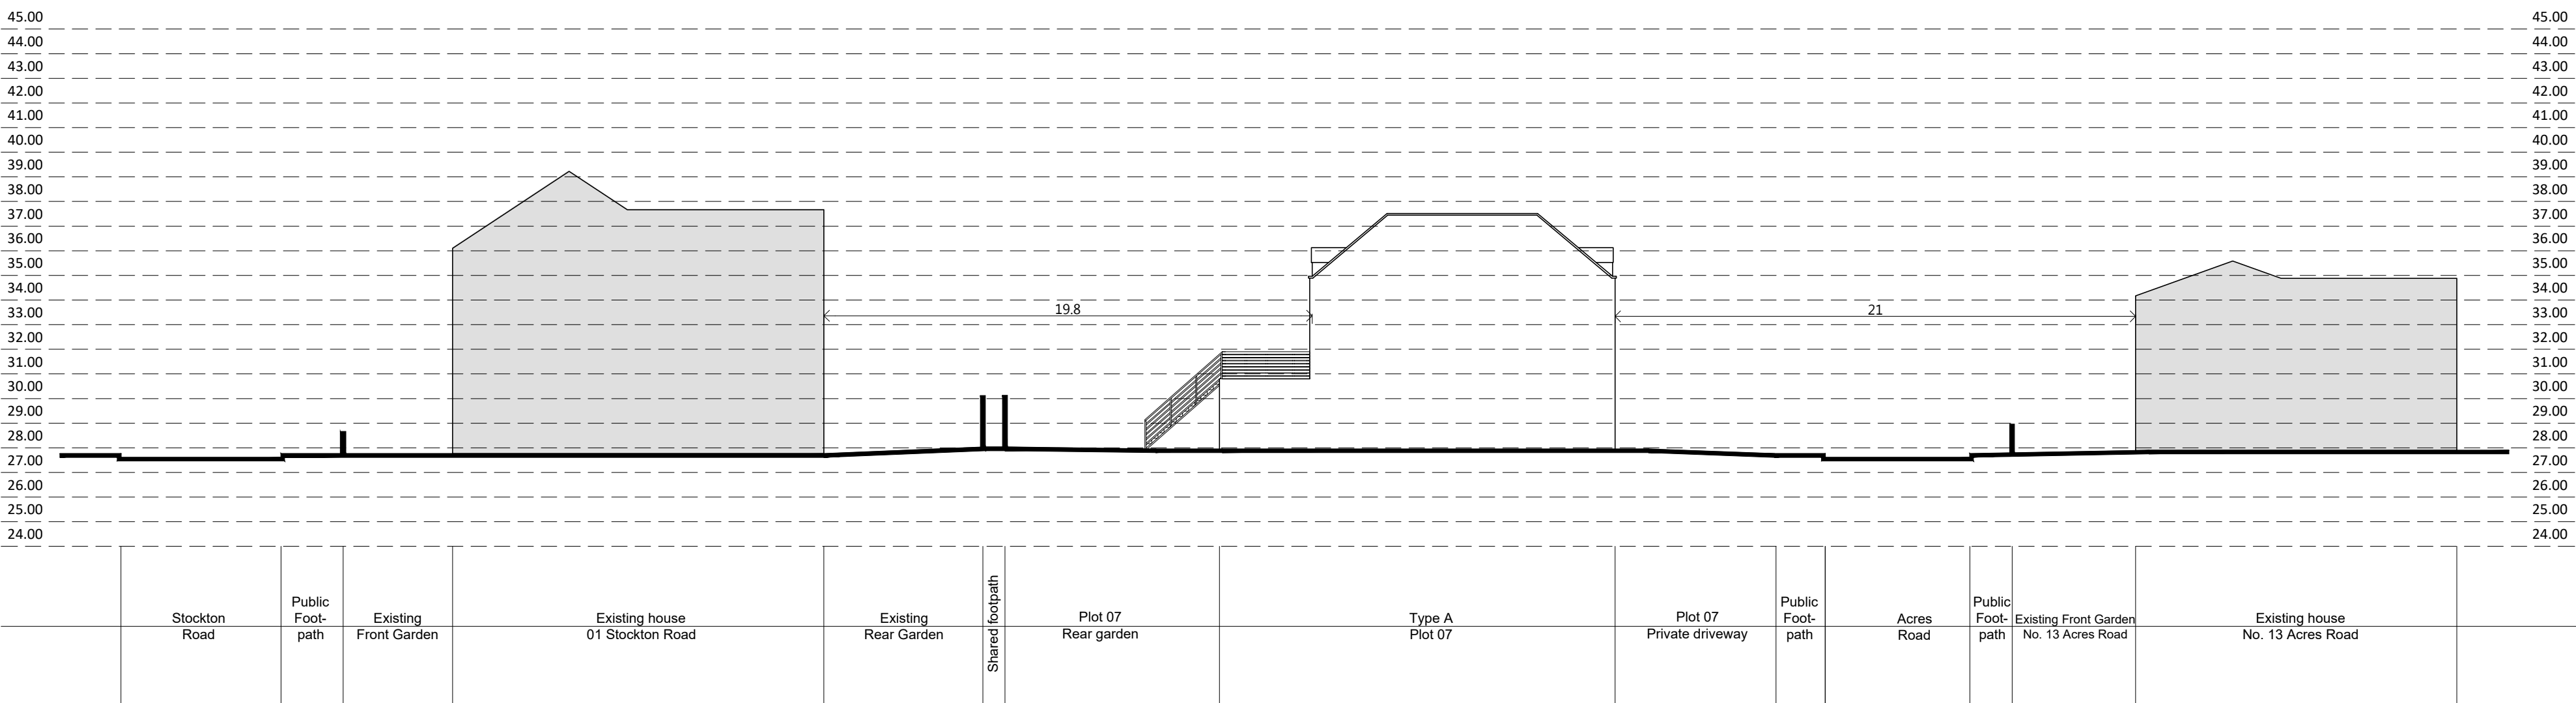

Site Section C - C

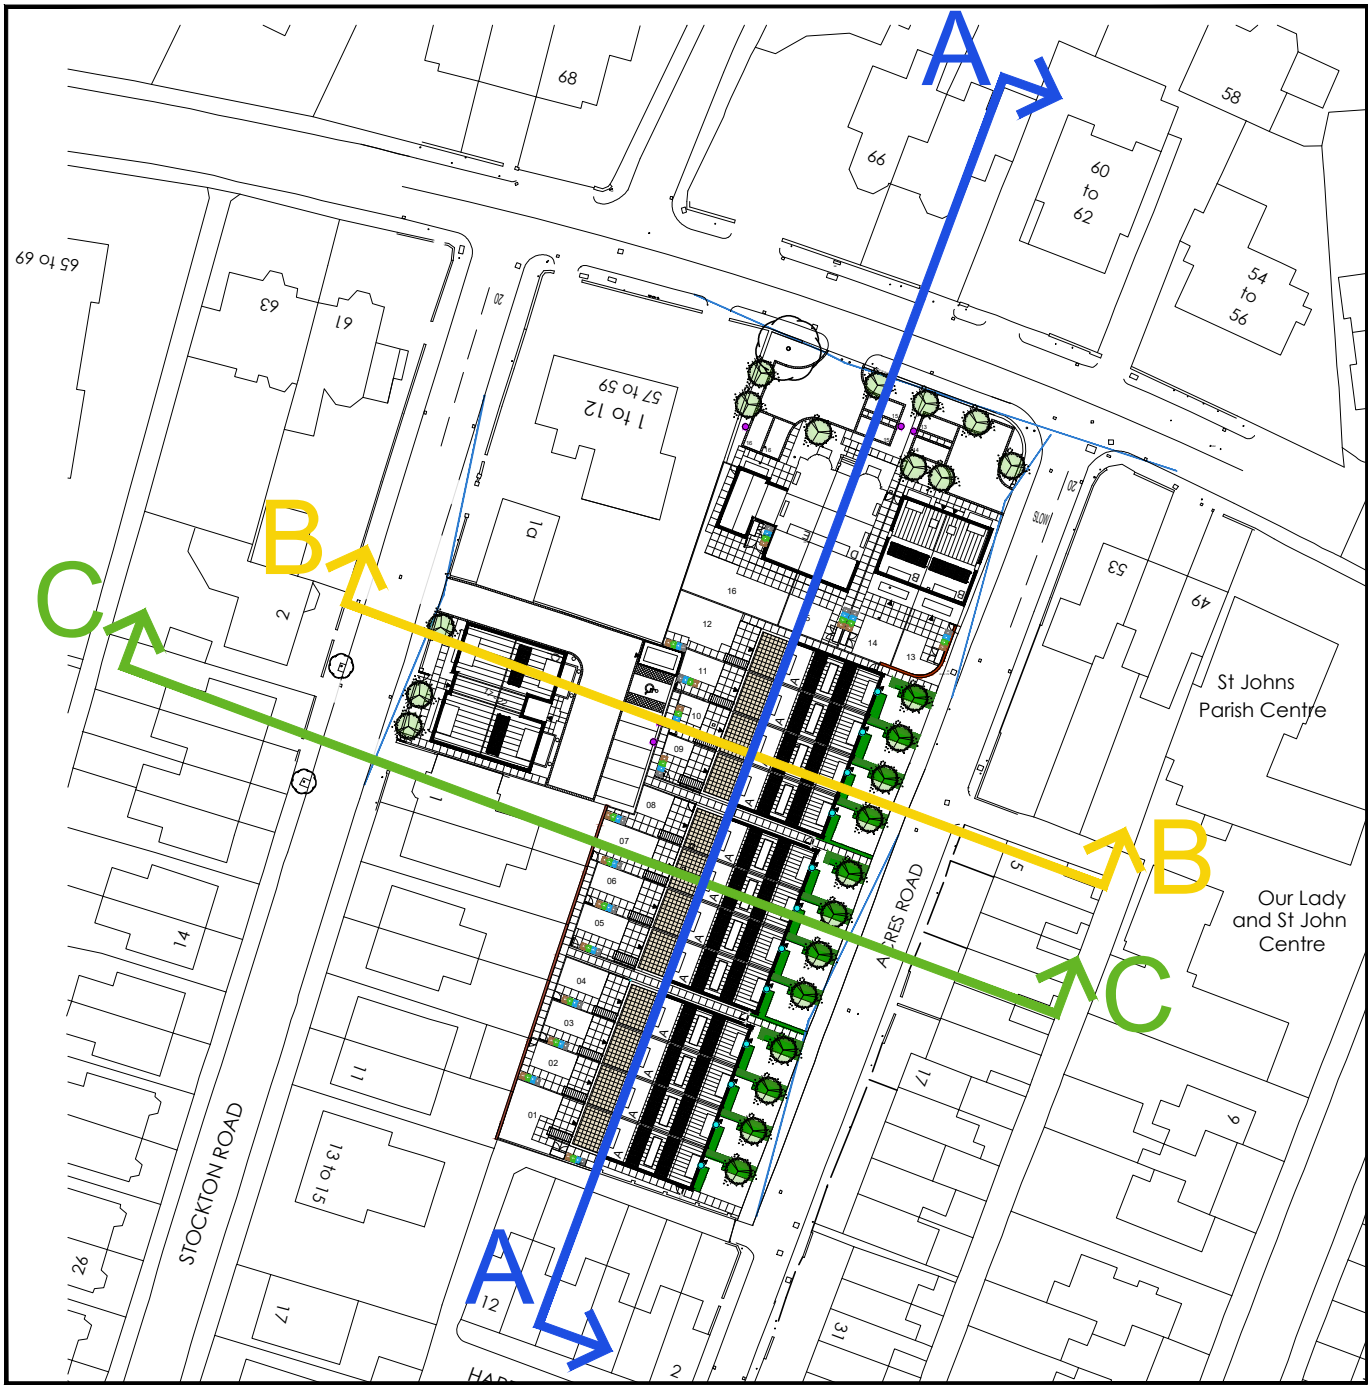

Section Location Plan - Not to scale

B 03.01.24 Layout updated to reflect the latest Planning Layout (REV P3).		CW	
A 12.12.23 Layout updated to reflect the latest Planning Layout (REV P2).		CW	
Rev	Date	Revision	Initial
* Client			
CUBE HOMES			
* Drawing Title			
ILLUSTRATIVE SITE SECTION			
* Project			
Proposed Residential Development, High Lane, Chorlton.			
Job No	Dwg No	Drawn	Rev
22114	06	CW	B
Scale	Date	Stage	
1:200 @A1	AUGUST 2023	FOR PLANNING	
mpsl planning & design ltd 4 Ball Green Coburn Court, Trafford Park, Manchester, M32 0GT		t: 0161 772 1999 e: info@mpsltdesign.co.uk www.mpsltdesign.co.uk	
mpsl planning&design			