

Notes

1. Lead gutter extended over top of truncated chimneys.
2. Existing rooflights to be repaired and reinstated on a like for like basis.
3. Existing glazed lantern to be repaired and reinstated on a like for like basis.
4. Space for basement/ground floor kitchen supply and extract fans - tenant design.

J 27/08/24	Ducting updated	RG
I 12/08/24	Plant deck note updated.	HW H W
H 27/06/24	Hatch relocated, Plant deck rearranged, Ducts relocated.	HW H W
G 30.01.2024	Plant deck updated following duct relocation	RG
F 08/01/2024	Duct enclosure revised.	HW
E 01/08/2023	Plant equipment amended	RG
D 26/07/2023	Ducting updated, additional plant deck included	RG
C 25/05/2023	Title block amended	RG
B 02/05/23	Sky light included	RG
A 23/03/2023	Plan updated	

Rev	Note	DRN	CHK
-----	------	-----	-----

77-79 Mosley St, Manchester


Roof Plan

scheme	1995
drwg no.	P(150)
revision	J

scale	1:100 @ A3
date first drawn	Feb 19
drawn	HC

SK sketch E existing P proposed T tender C construction FI final issue

www.ateliermb.co.uk
t 0161 236 0051
e architect@ateliermb.co.uk

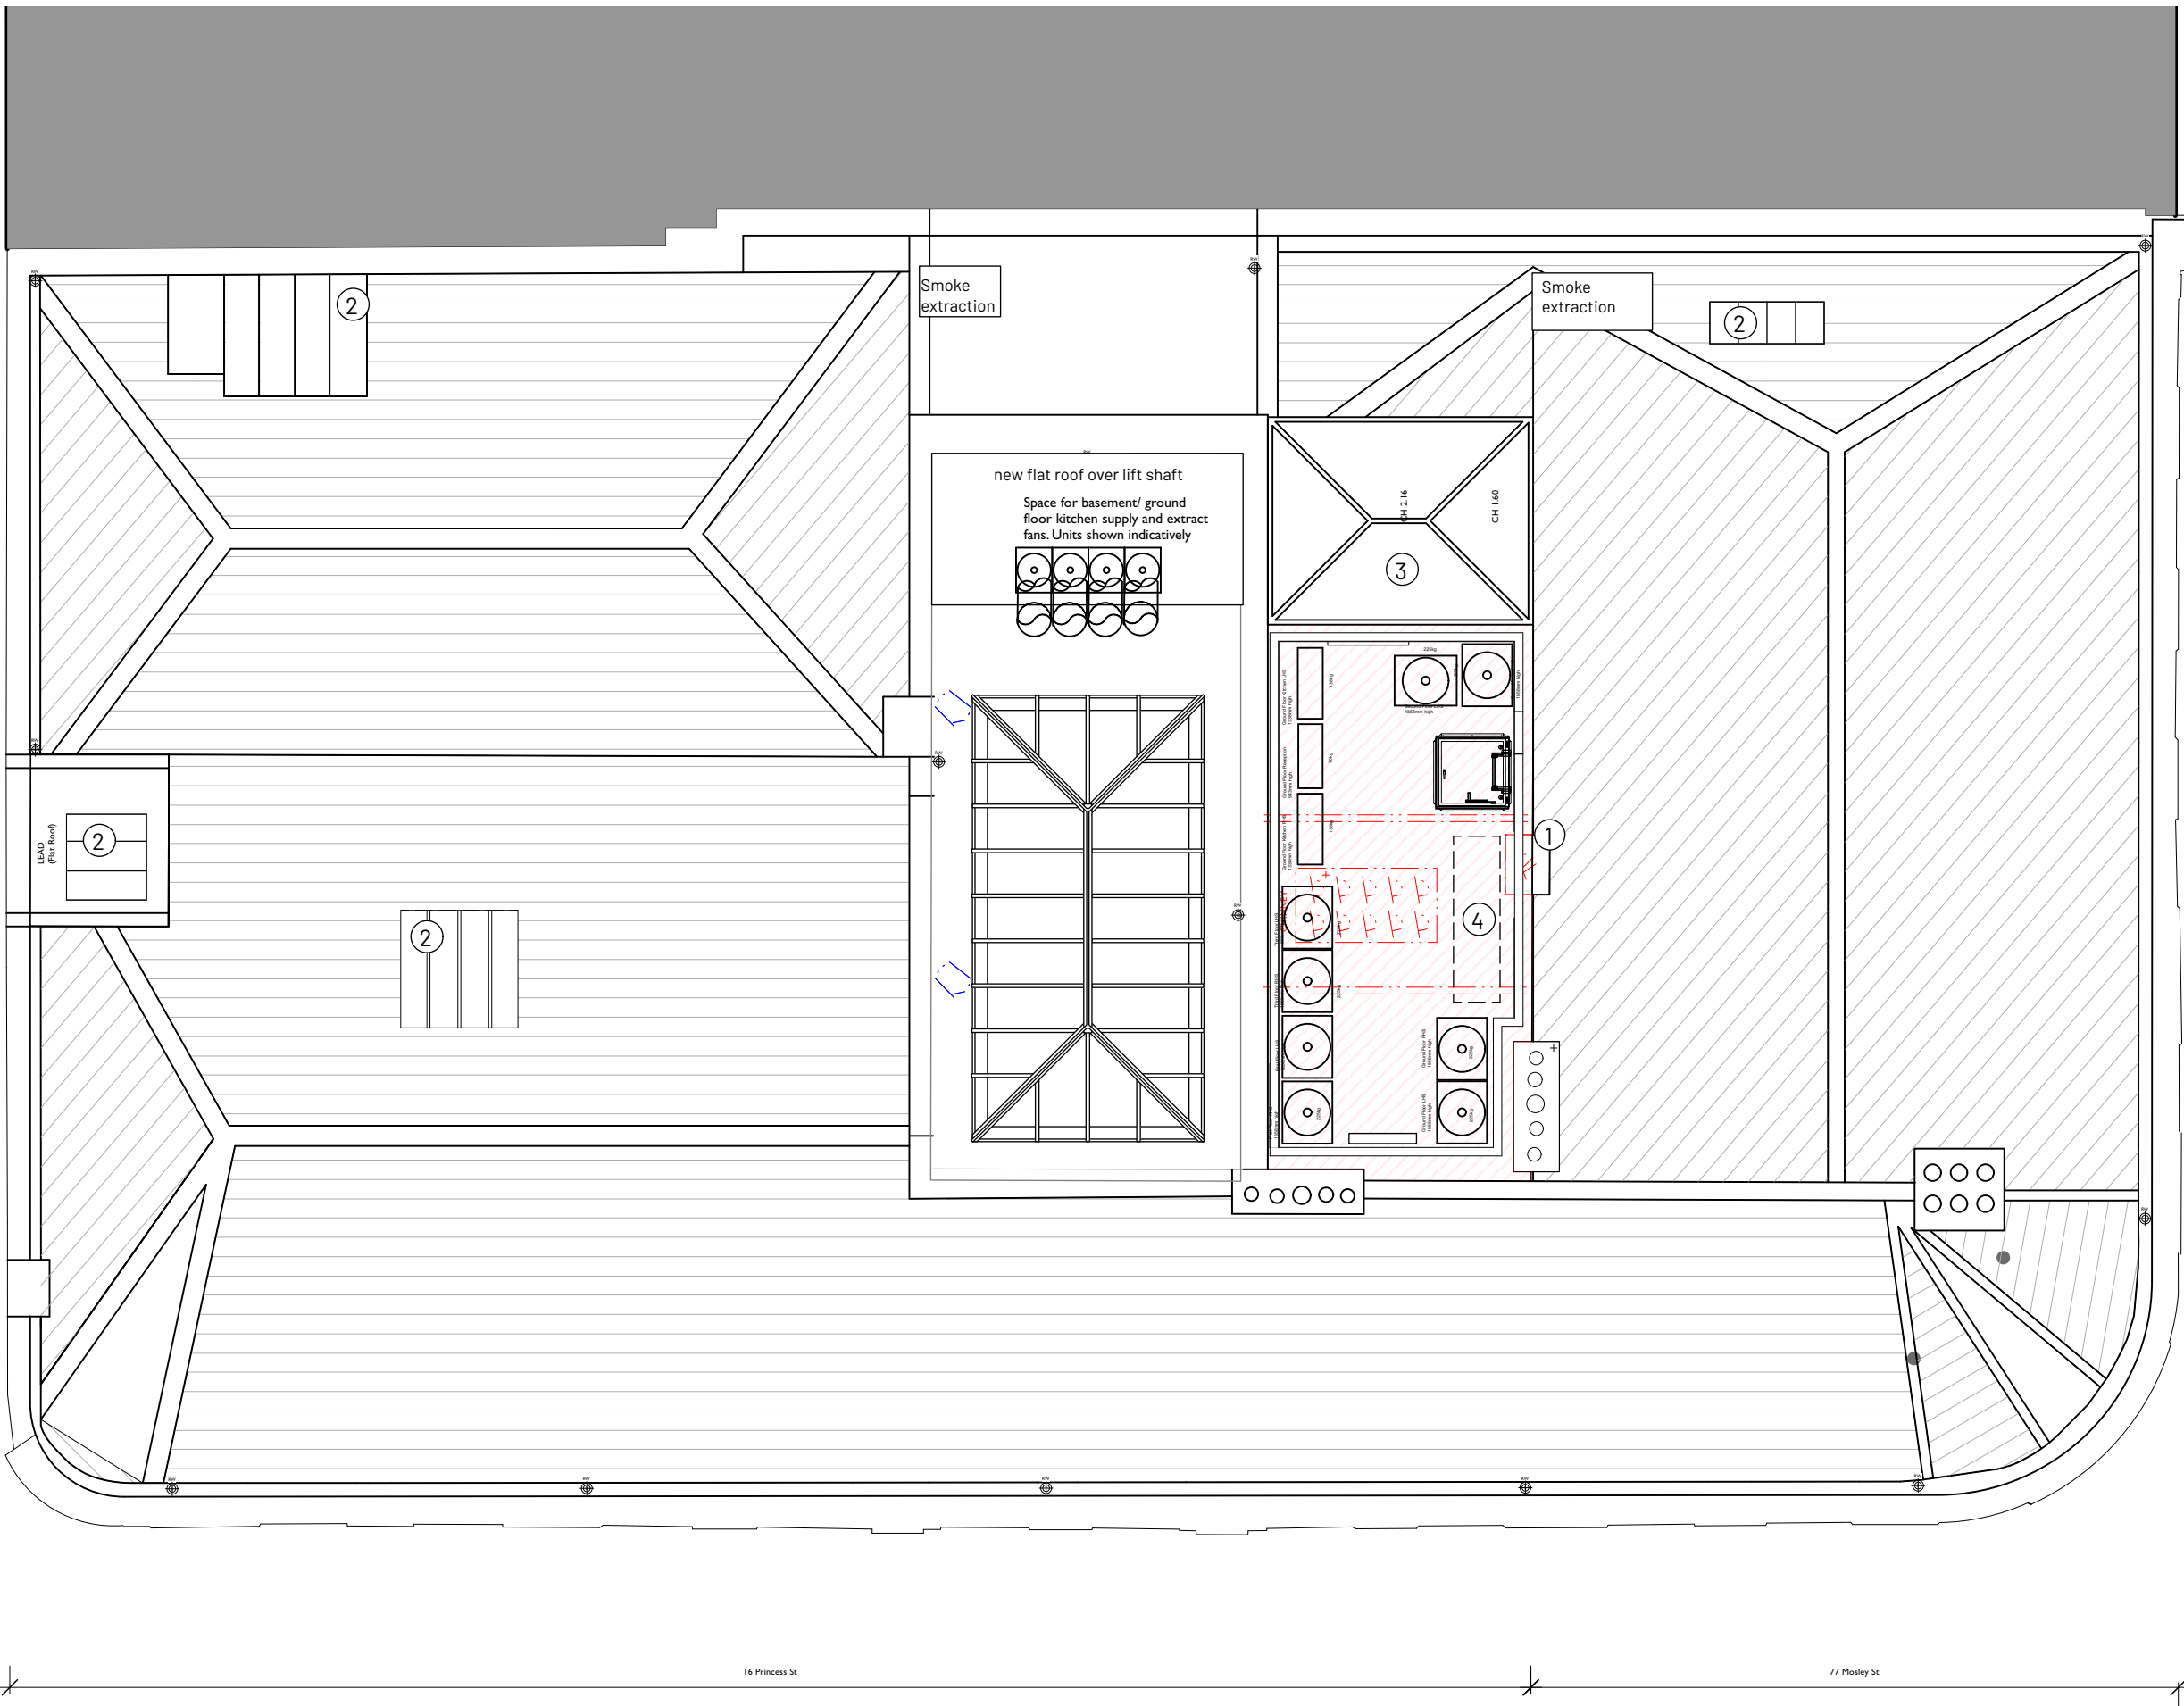

79 Mosley St

77a Mosley St

77 Mosley St

16 Princess St

77 Mosley St