

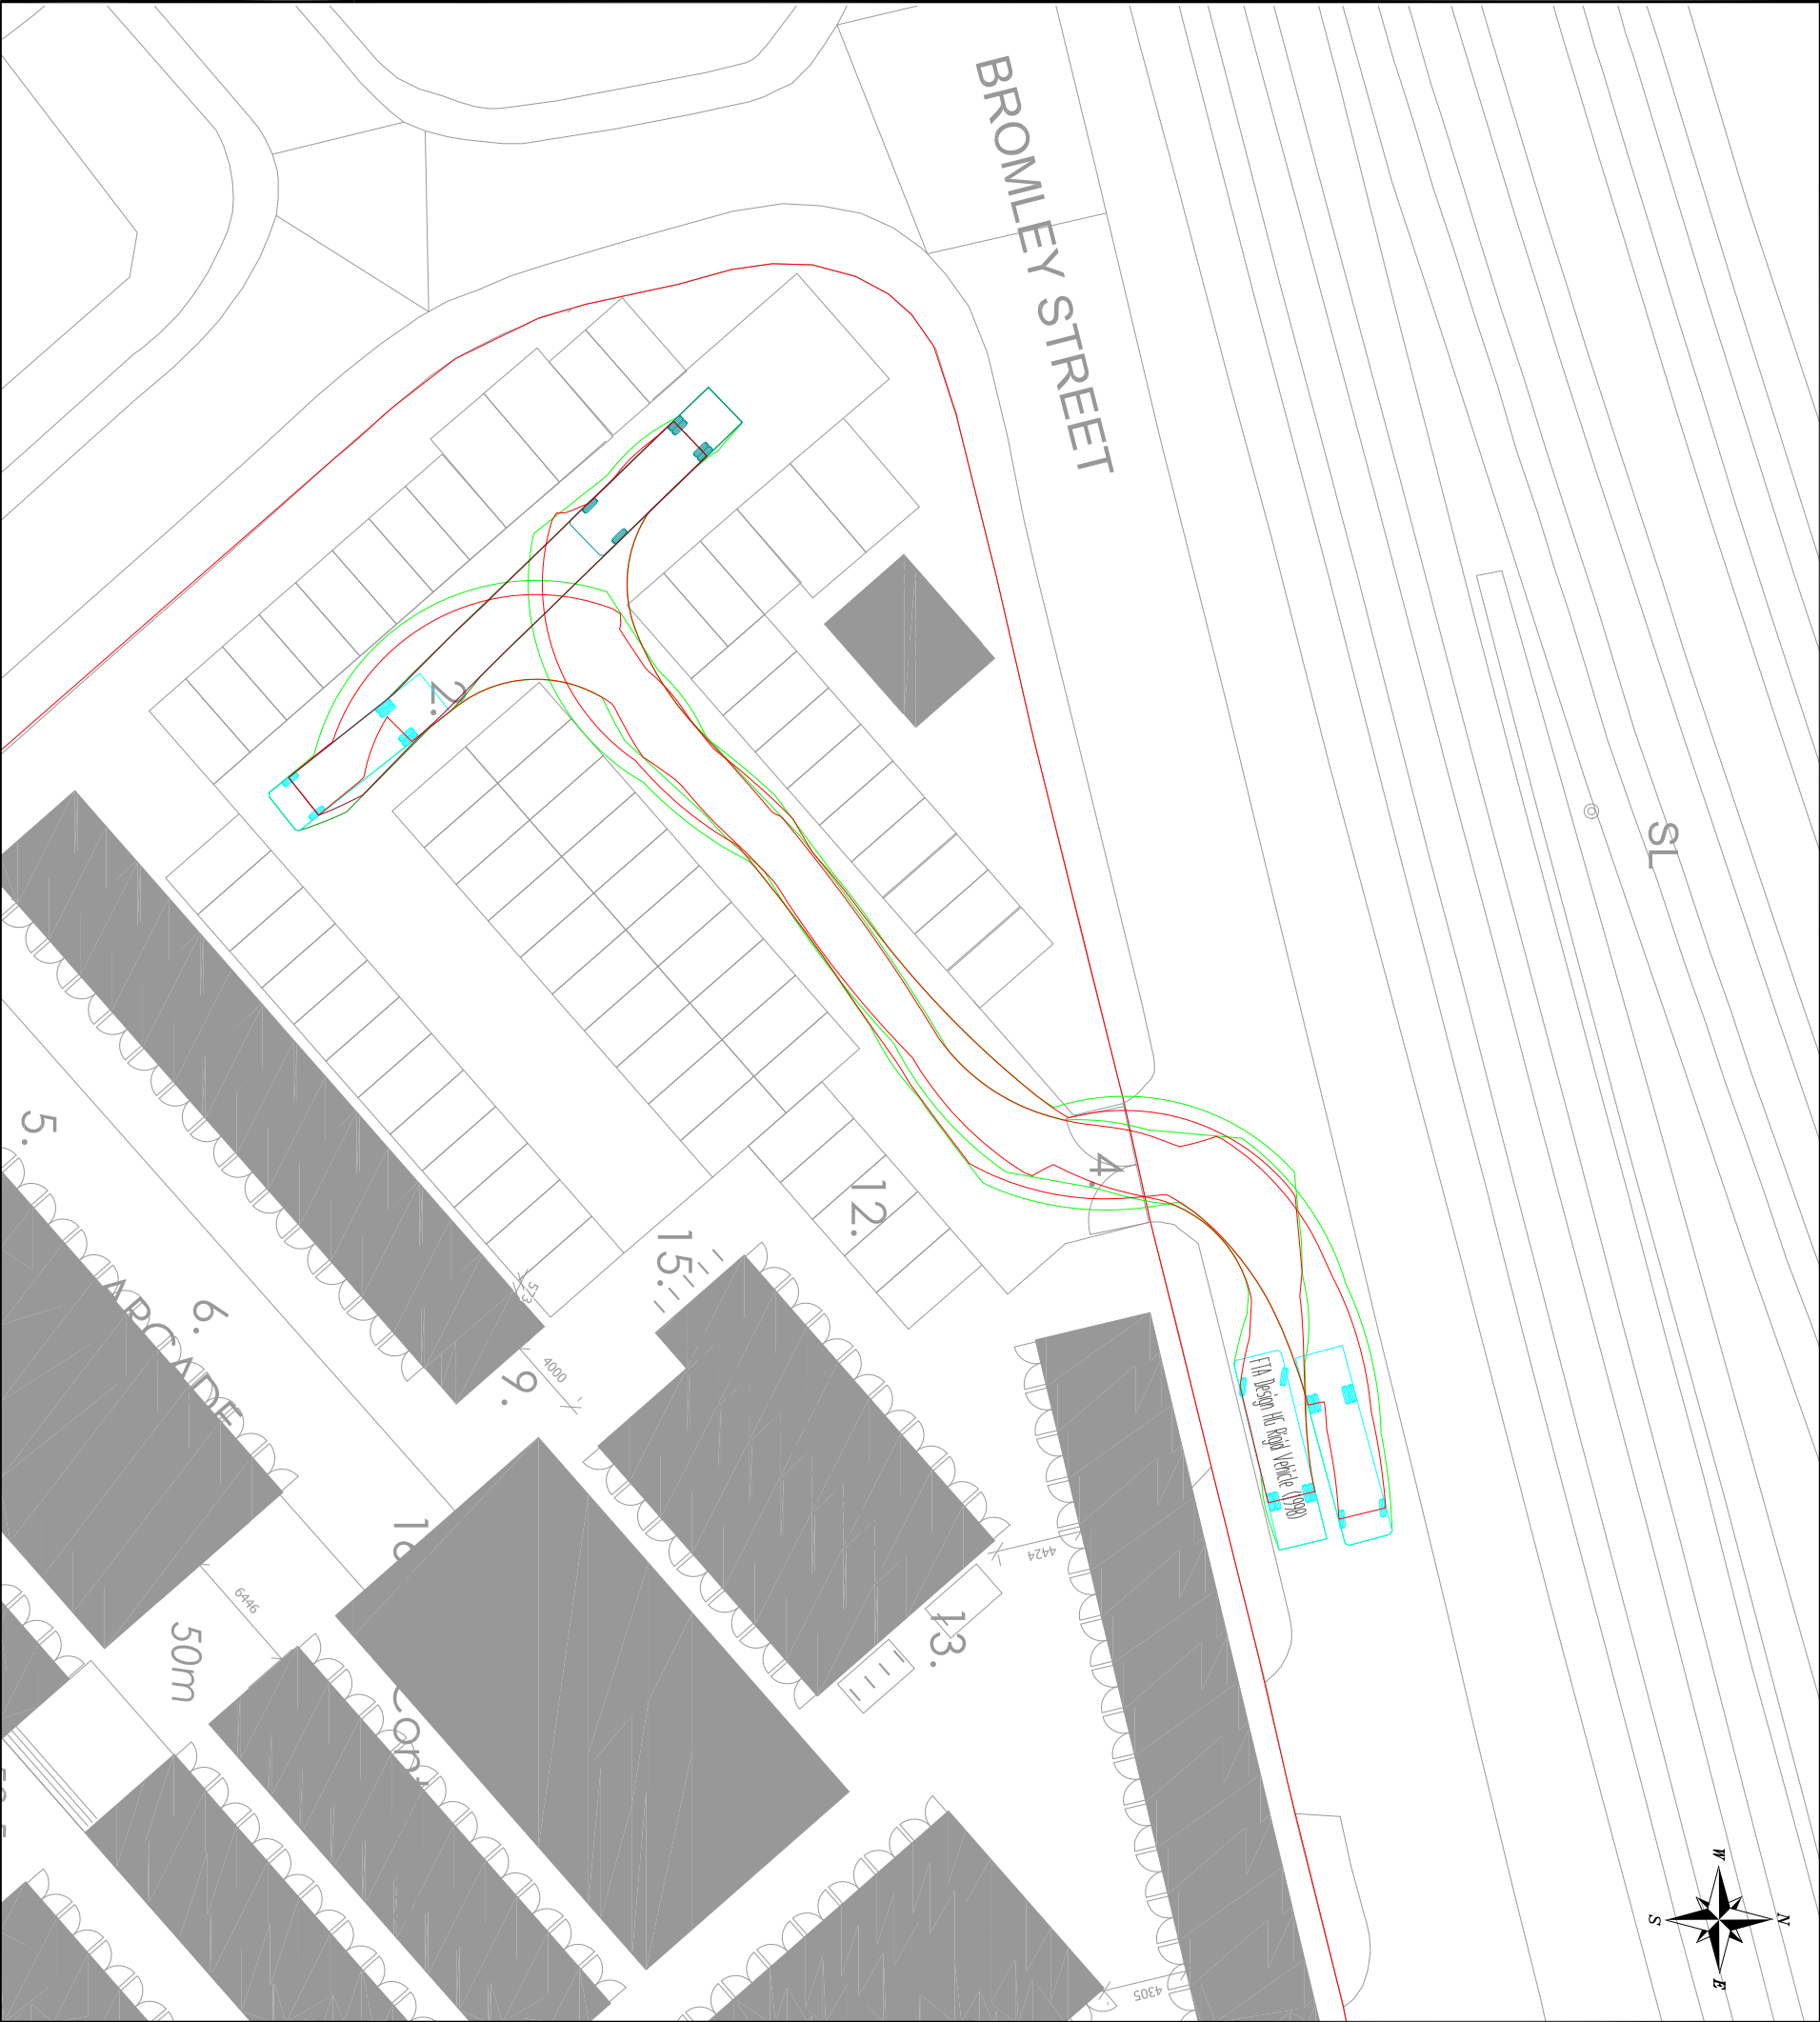


NOTES

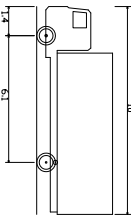

FTA Design HG Rigid Vehicle (1998)
Overall Length 10000mm
Overall Width 2470mm
Wheelbase 2470mm
Track Width 2470mm
Lock to lock time 3005
Kerb to kerb turning Radius 11000mm

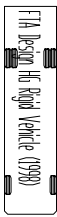

REV	DETAILS	DRAWN	CHECKED	DATE

CLIENT:

MEANWHILE CREATIVE

PROJECT:

BROMLEY STREET, MANCHESTER

DRAWING TITLE:

SWEPT PATH ANALYSIS

SCALE: 1:500 @ A3

DRAWN	LG	CHECKED	MR	DATE	MAY 24

Eddisons
340 Deansgate
Manchester
M3 4LY
Email: info@crofts.co.uk
Tel: 0161 837 7380
Web: www.eddisons.com/services/transport-planning

DRAWING NUMBER:	3983-SP02	REVISION:	B

Eddisons