





Left Face



Interior Left Face

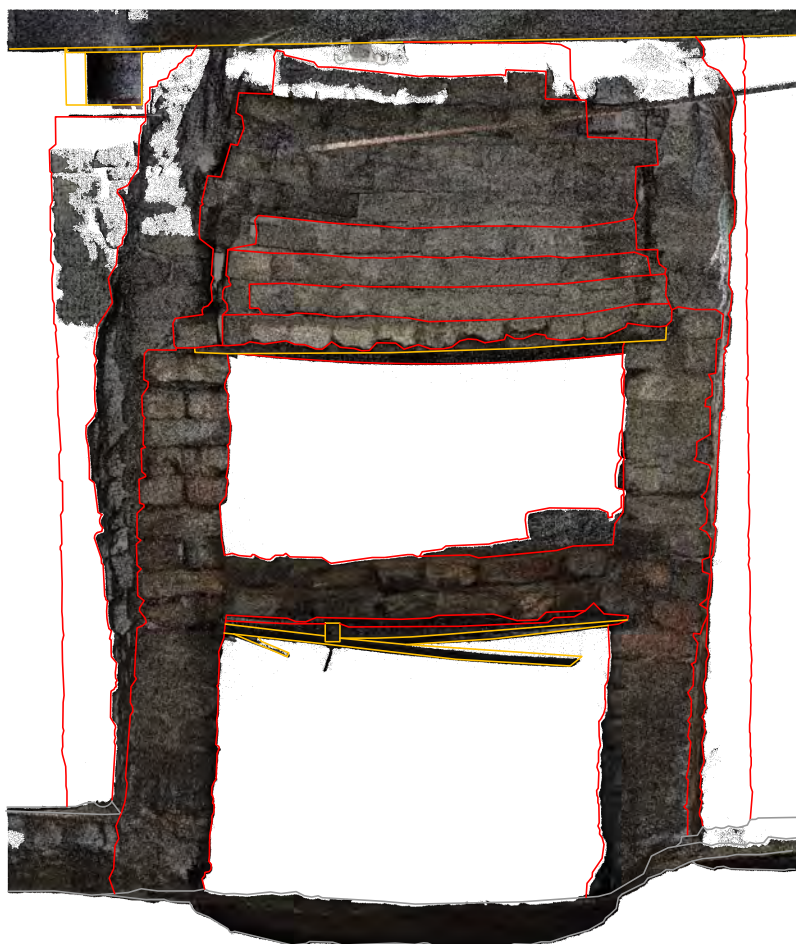

Front Face

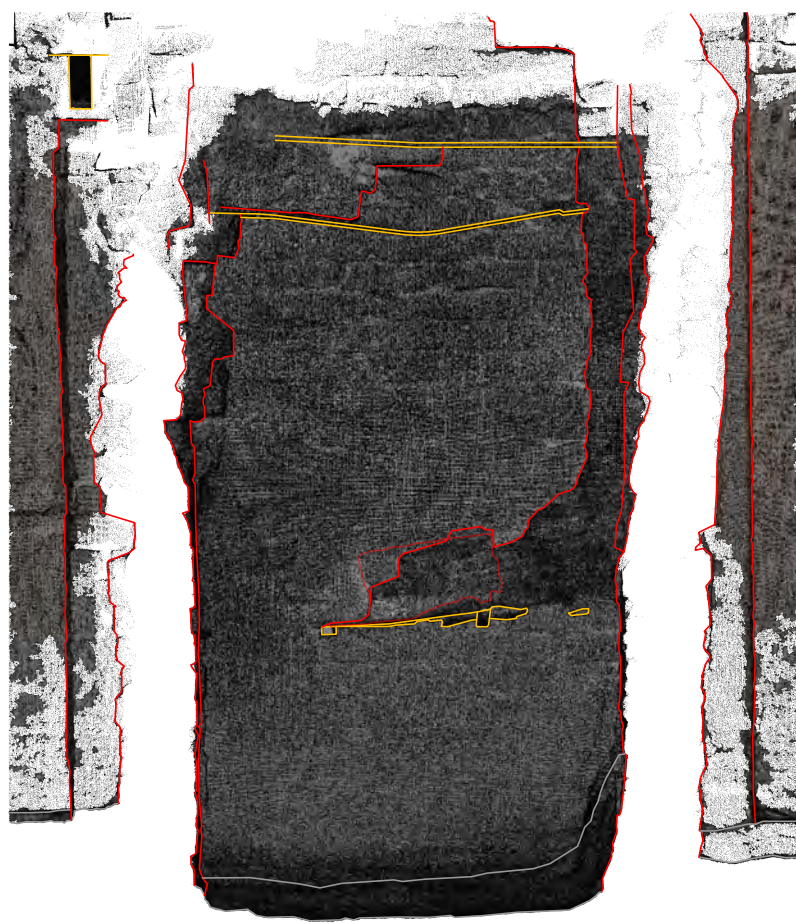

Interior Back Face



Interior Right Face



Right Face

Copyright & Usage Notice

This drawing remains the property & copyright of Christians Environmental Ltd until payment in full is received.

Any use of this drawing before payment is received unless by prior agreement will be deemed as misuse & will be pursued as necessary.


General Notes

This drawing to be read in conjunction with all other relevant information whether produced by Christians Environmental Ltd or by others. Any inconsistencies to be notified to the company immediately.

DO NOT SCALE FROM THIS DRAWING. ALL DIMENSIONS TO BE CHECKED ON SITE.

KEY:

- A.H. - Arch Height
- C.H. - Ceiling Height
- D.H. - Door Height
- F.L. - Floor Level
- H.L. - Head Level
- R.H. - Riser Height
- S.L. - Sill Level
- U.S.B. - Under Side of Beam
- U.S.J. - Under Side of Joist

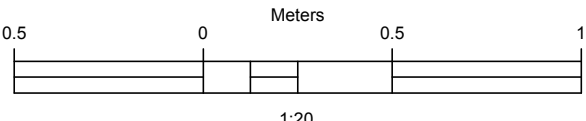

CHRISTIANS
SURVEY & INSPECTION SOLUTIONS

Christians Ltd (Lancashire)
37-39 Newbold Court
Skelton Road
Blackburn
BB1 3SR

Tel: +44 (0) 1254 796910
Email: info@christiansltd.com
Web: www.christiansltd.com

Christians Ltd (Cumbria)
The Station
Crest Road
Barrow
CA10 2JL

Tel: +44 (0) 1254 796910
Email: info@christiansltd.com
Web: www.christiansltd.com

Client Site Owner	
Project Blacksmiths Oven	Drawing Title Elevations
Scale 1:20 @ A1	Date July 2023
Drawing Number BO-ELEV-001	Drawn By CEL-AH
	Revision A