COPYRIGHT OF ATELIER MB LTD
DO NOT SCALE FROM THIS DRAWING
DIMENSIONS TO BE CHECKED ON SITE

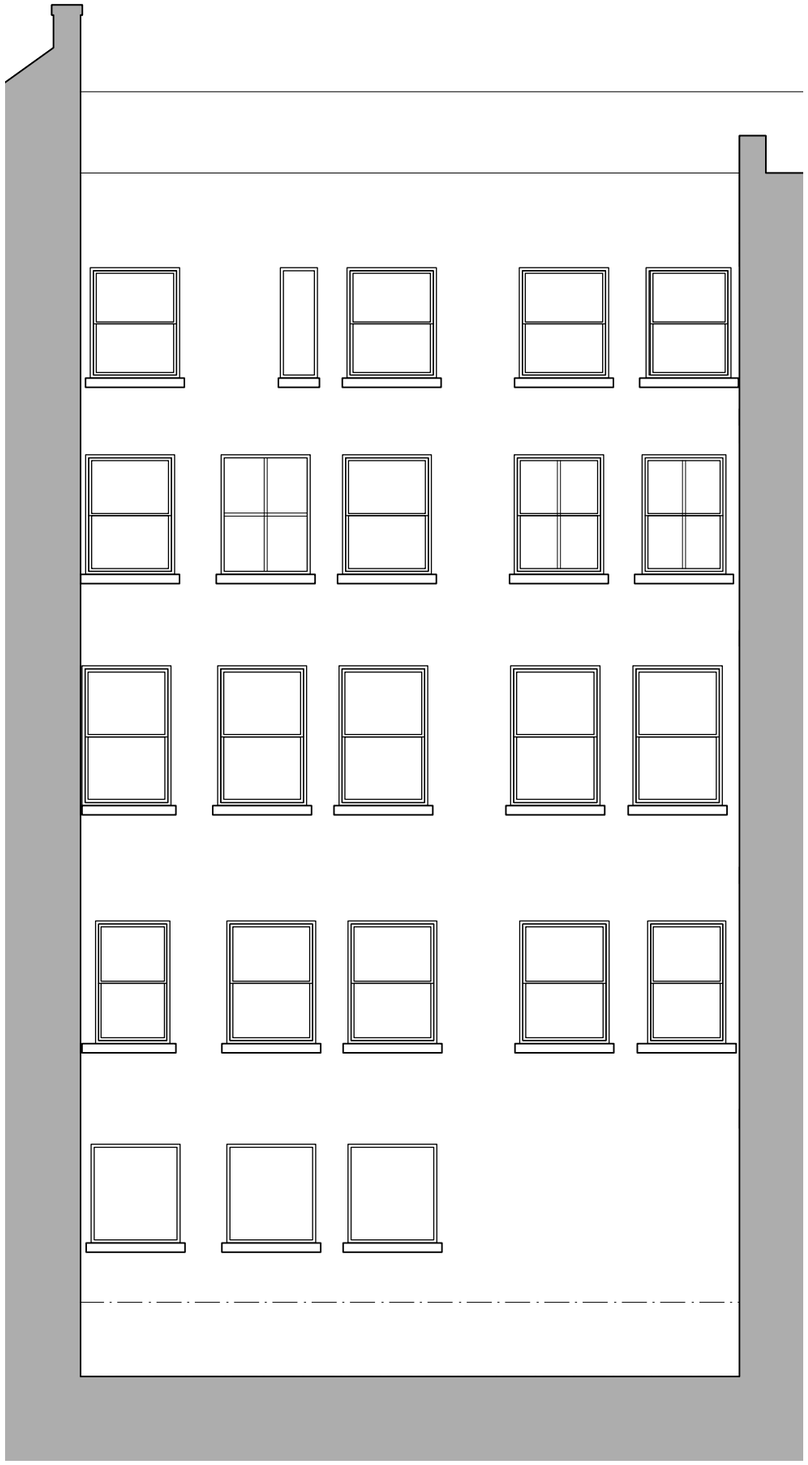

1 Lightwell Elevation C
Scale: 1:100

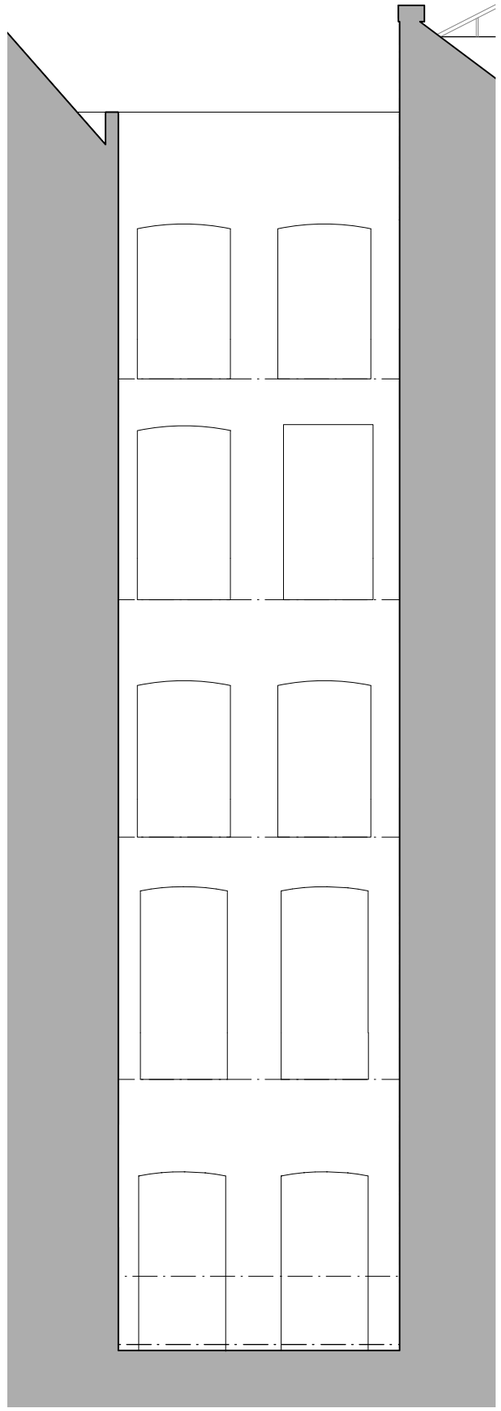

2 Lightwell Elevation D
Scale: 1:100

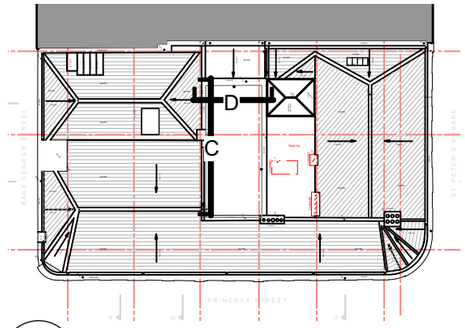

3 Roof Plan
Scale: 1:500

0 1 2 3 4 5m
1:100 @A3

REV	NOTE	DRN	CHK

Mosley Street

Proposed Elevation - Lightwell C & D

PROJECT REF.	1995
DRWG NO.	P(240)
REVISION	
SCALE	1:100 @ A3
DATE 1st	Jan 24
DRAWN	PL

SK sketch E existing P proposed T tender C construction FI final issue

+44 161 236 0051
ARCHITECT@ATELIERMB.CO.UK
ATELIER.MB