DO NOT SCALE
Work to annotated dimensions only. Read drawings in conjunction with relevant specification, Structural Engineers' and Services Engineers' drawings. Confirm all dimensions before commencement of any work on site or fabrication.

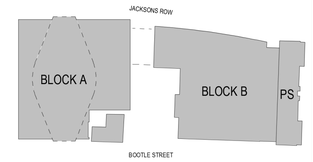

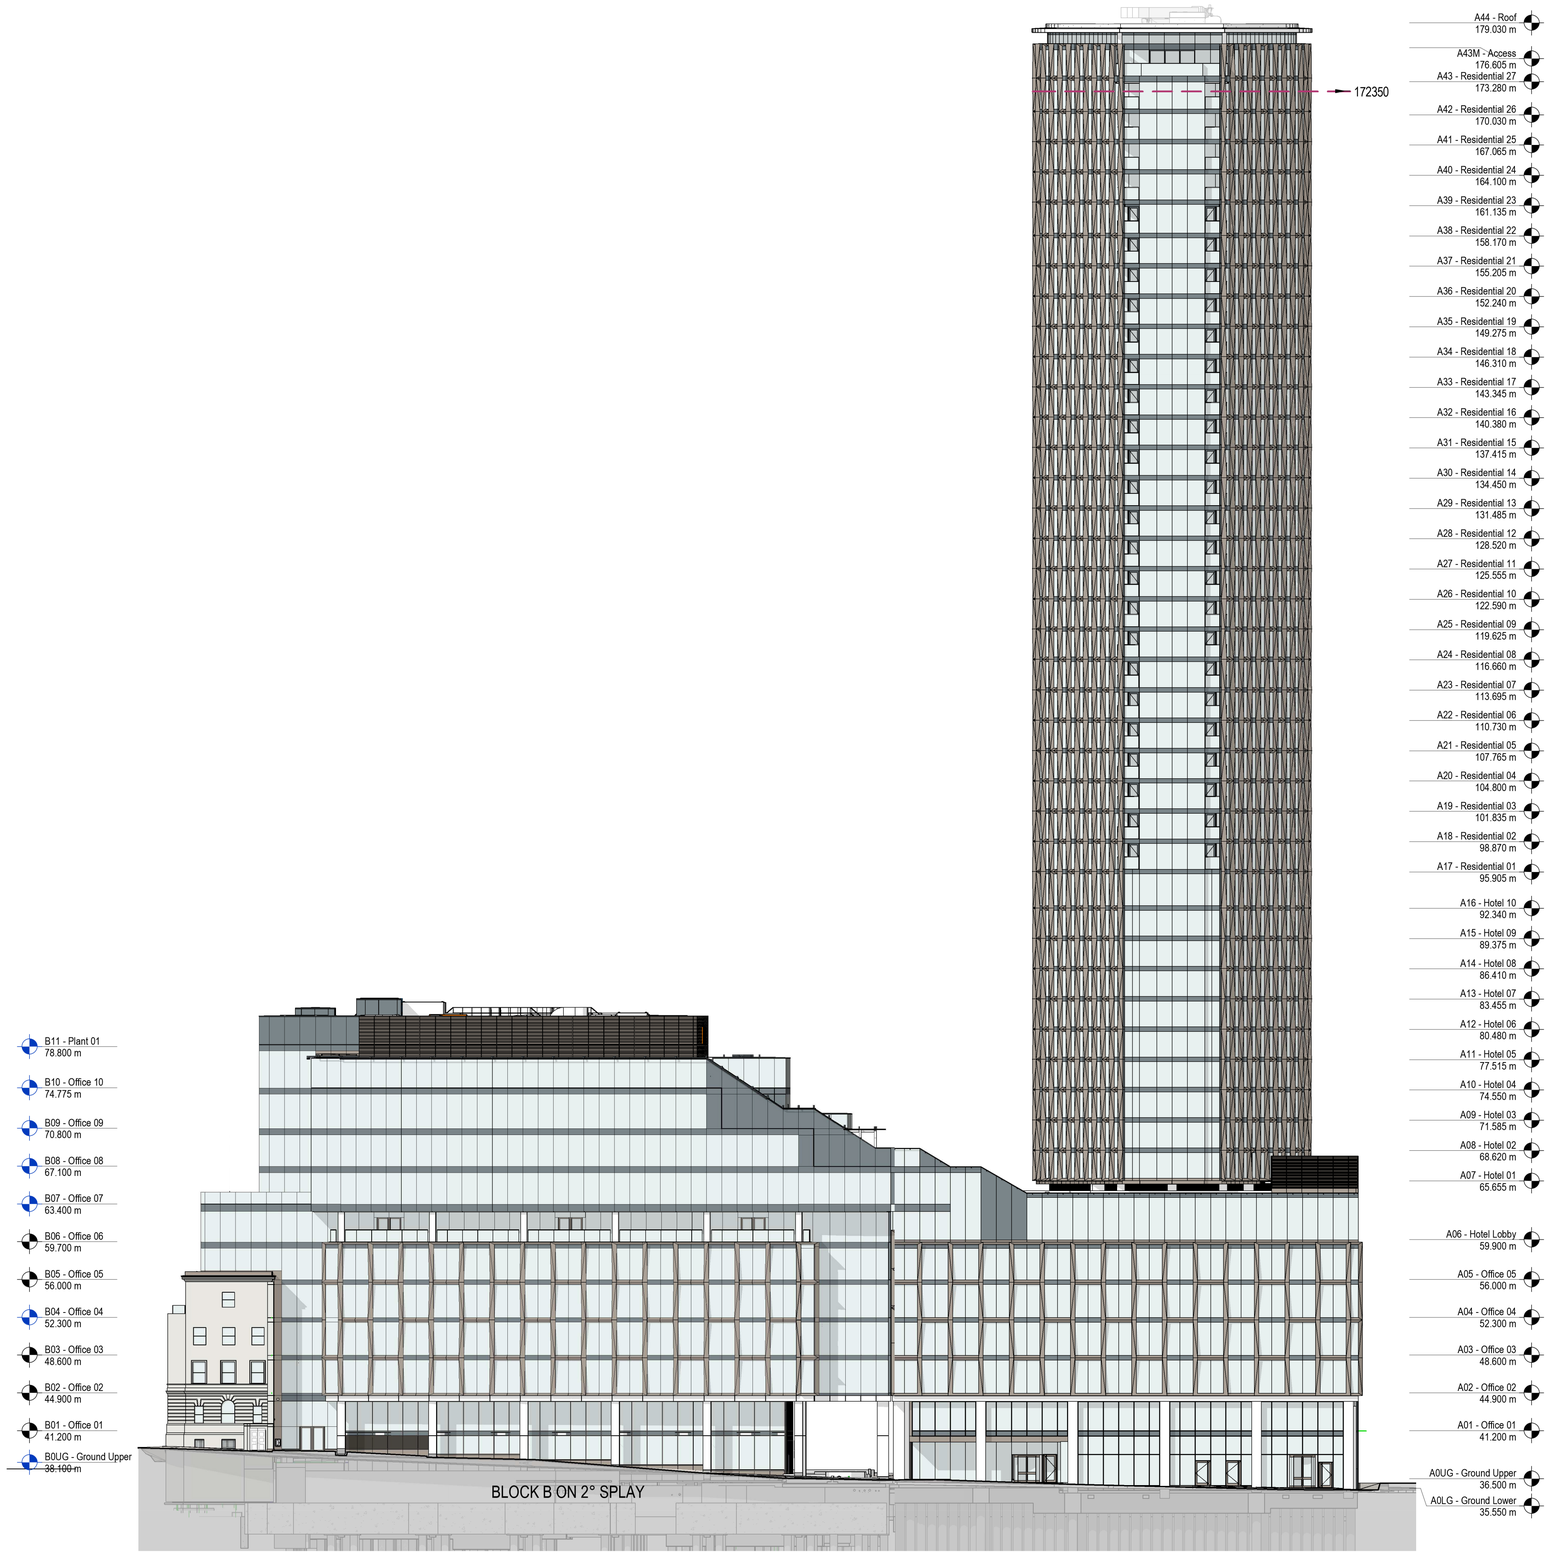

A7 ELEVATION - NORTH
1 : 300

Rev:	Details:	Date:
P03	Planning Issue for Change of Use - GA Elevation	29/07/24
P02	Aug 23 - S73 Issue	01/08/23
P01	Oct 22 - S73 First Issue	14/10/22

client:
STM

project:
ST. MICHAEL'S

job number:
0643

status:
PLANNING

title:
ELEVATIONS - NORTH

scale: As indicated @ A1

drawn by: Author

drawing number:
HOD-S73-202

current revision date: 29/07/24

revision: P03

SGI Studios
1 Kelso Place
Manchester M15 4LE
t: +44(0)161 832 9842
e: mail@hodderandpartners.com
w: www.hodderandpartners.com

hodder+partners

0 10 50 100 200 300 400 500 600 700

29/07/2024 14:42:44