




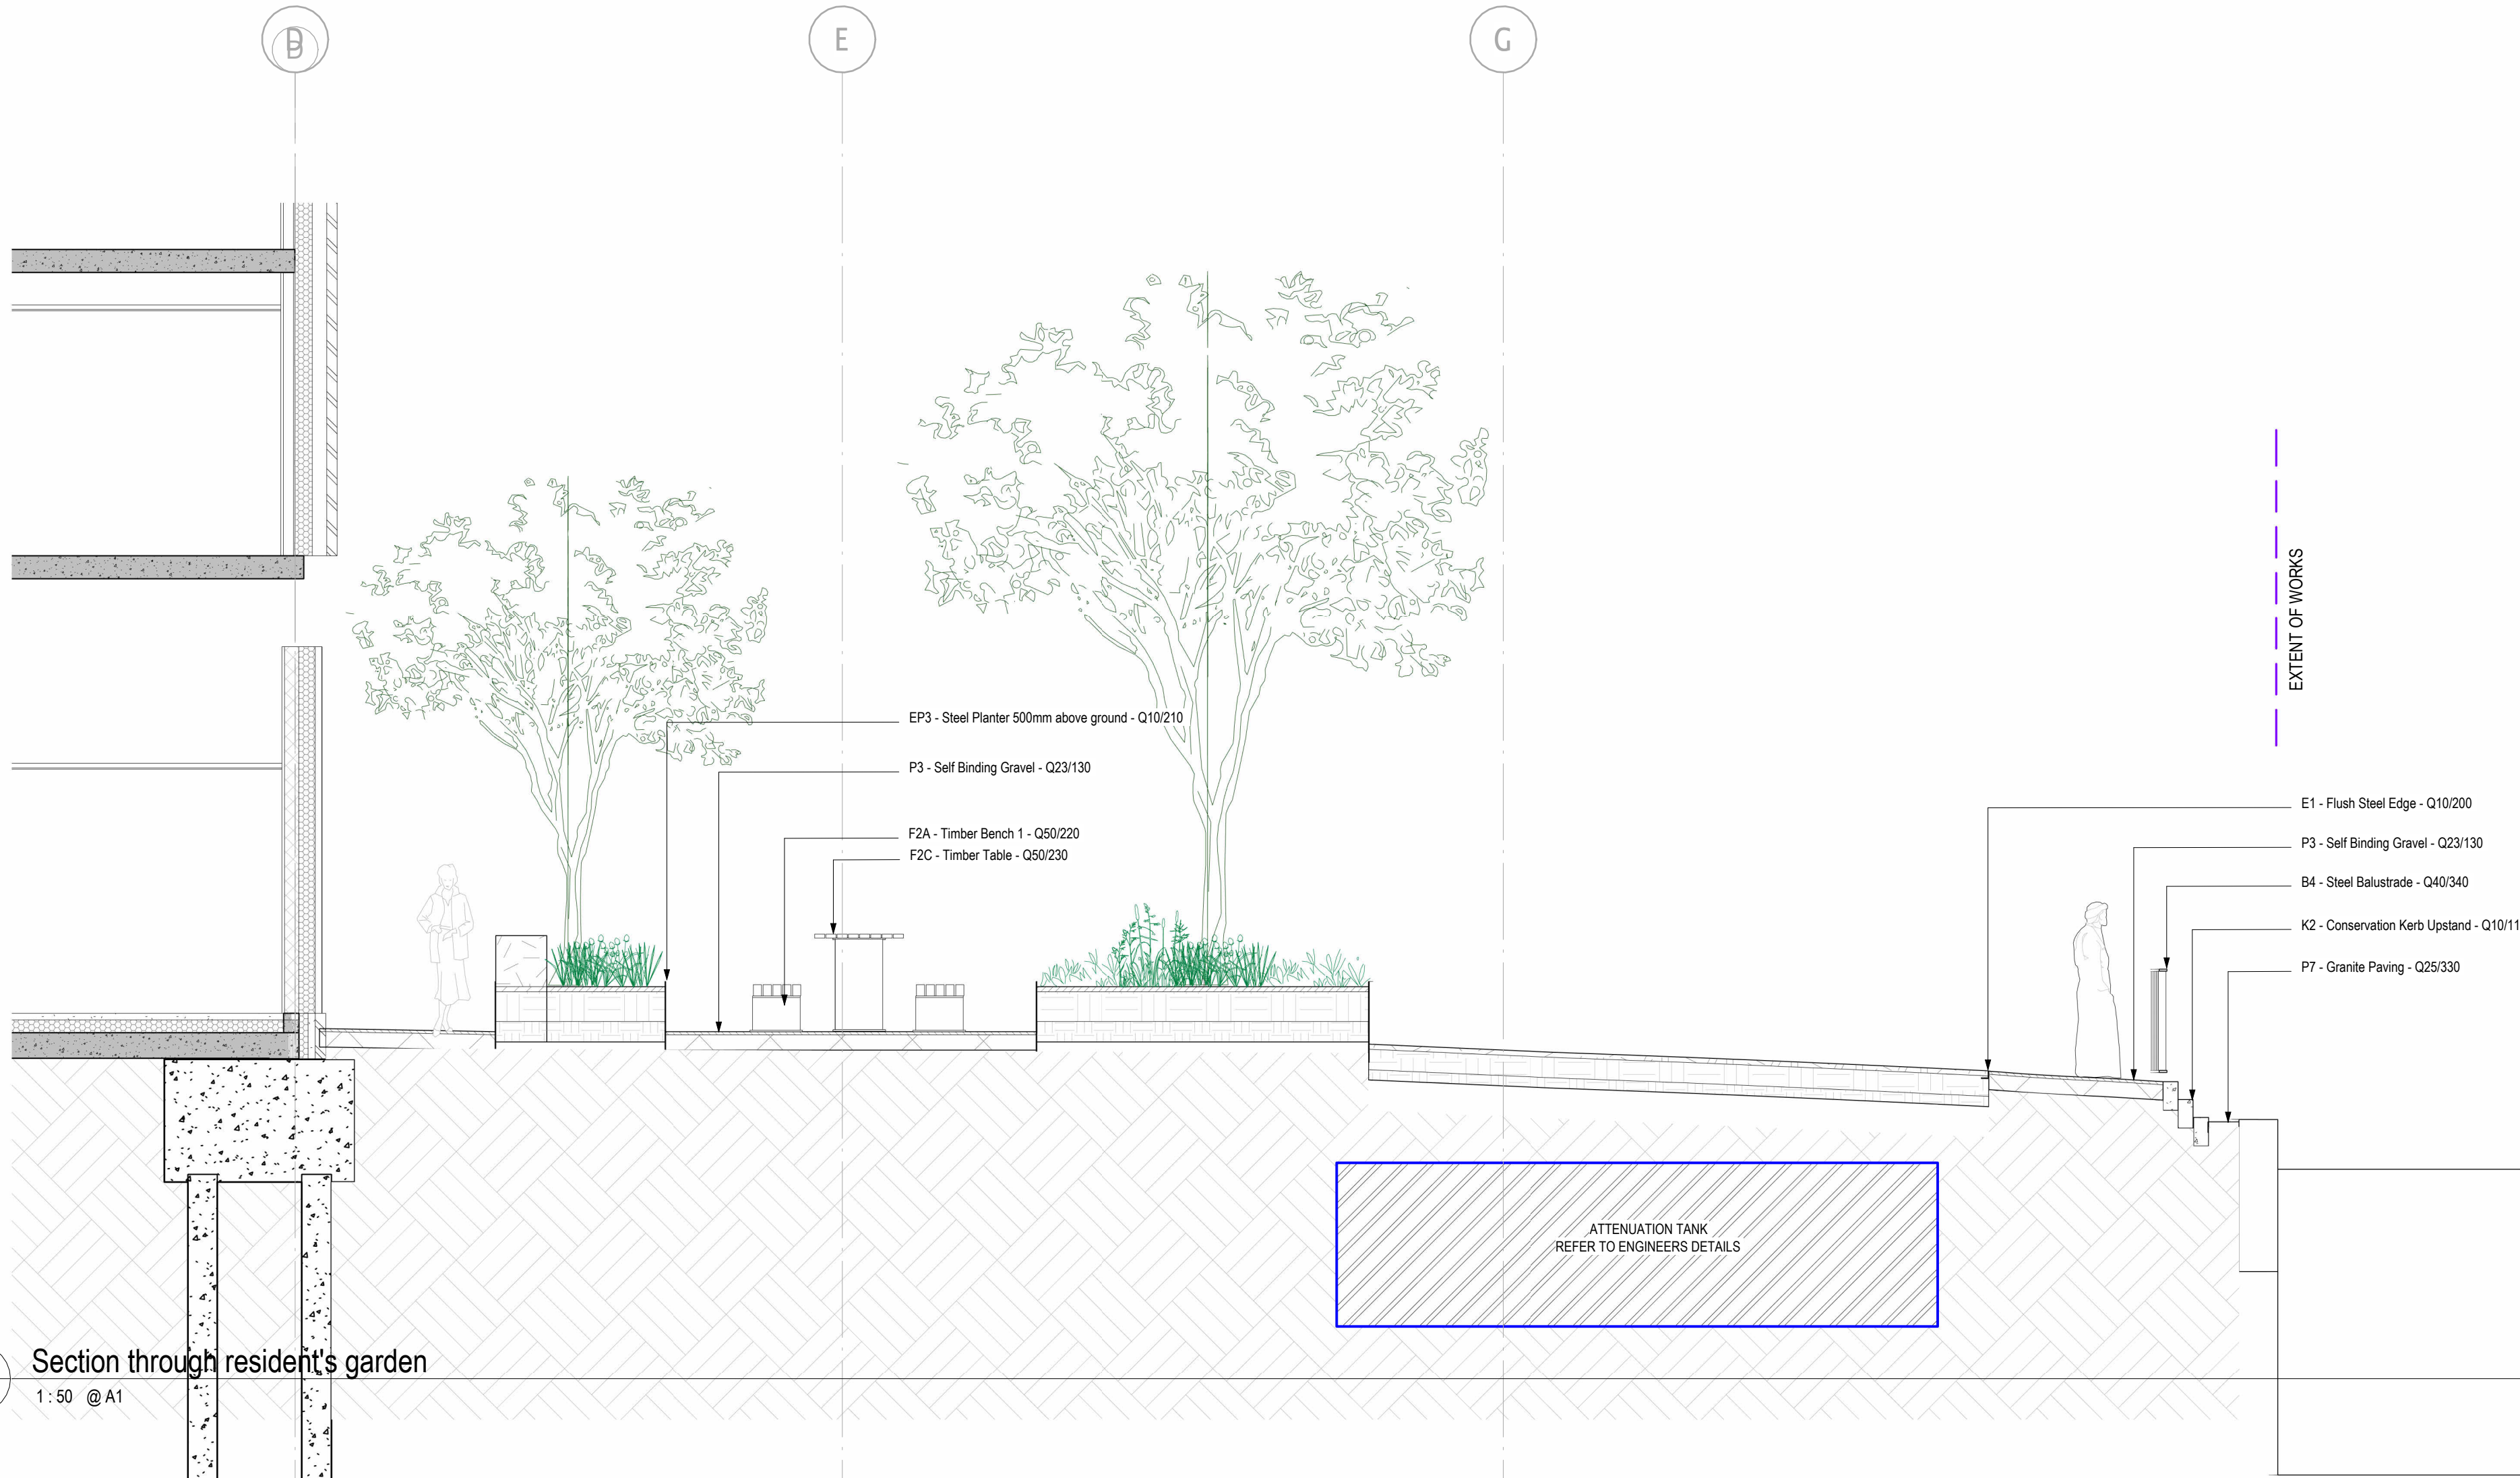


4
900203
1:50 @ A1
Section through resident's garden

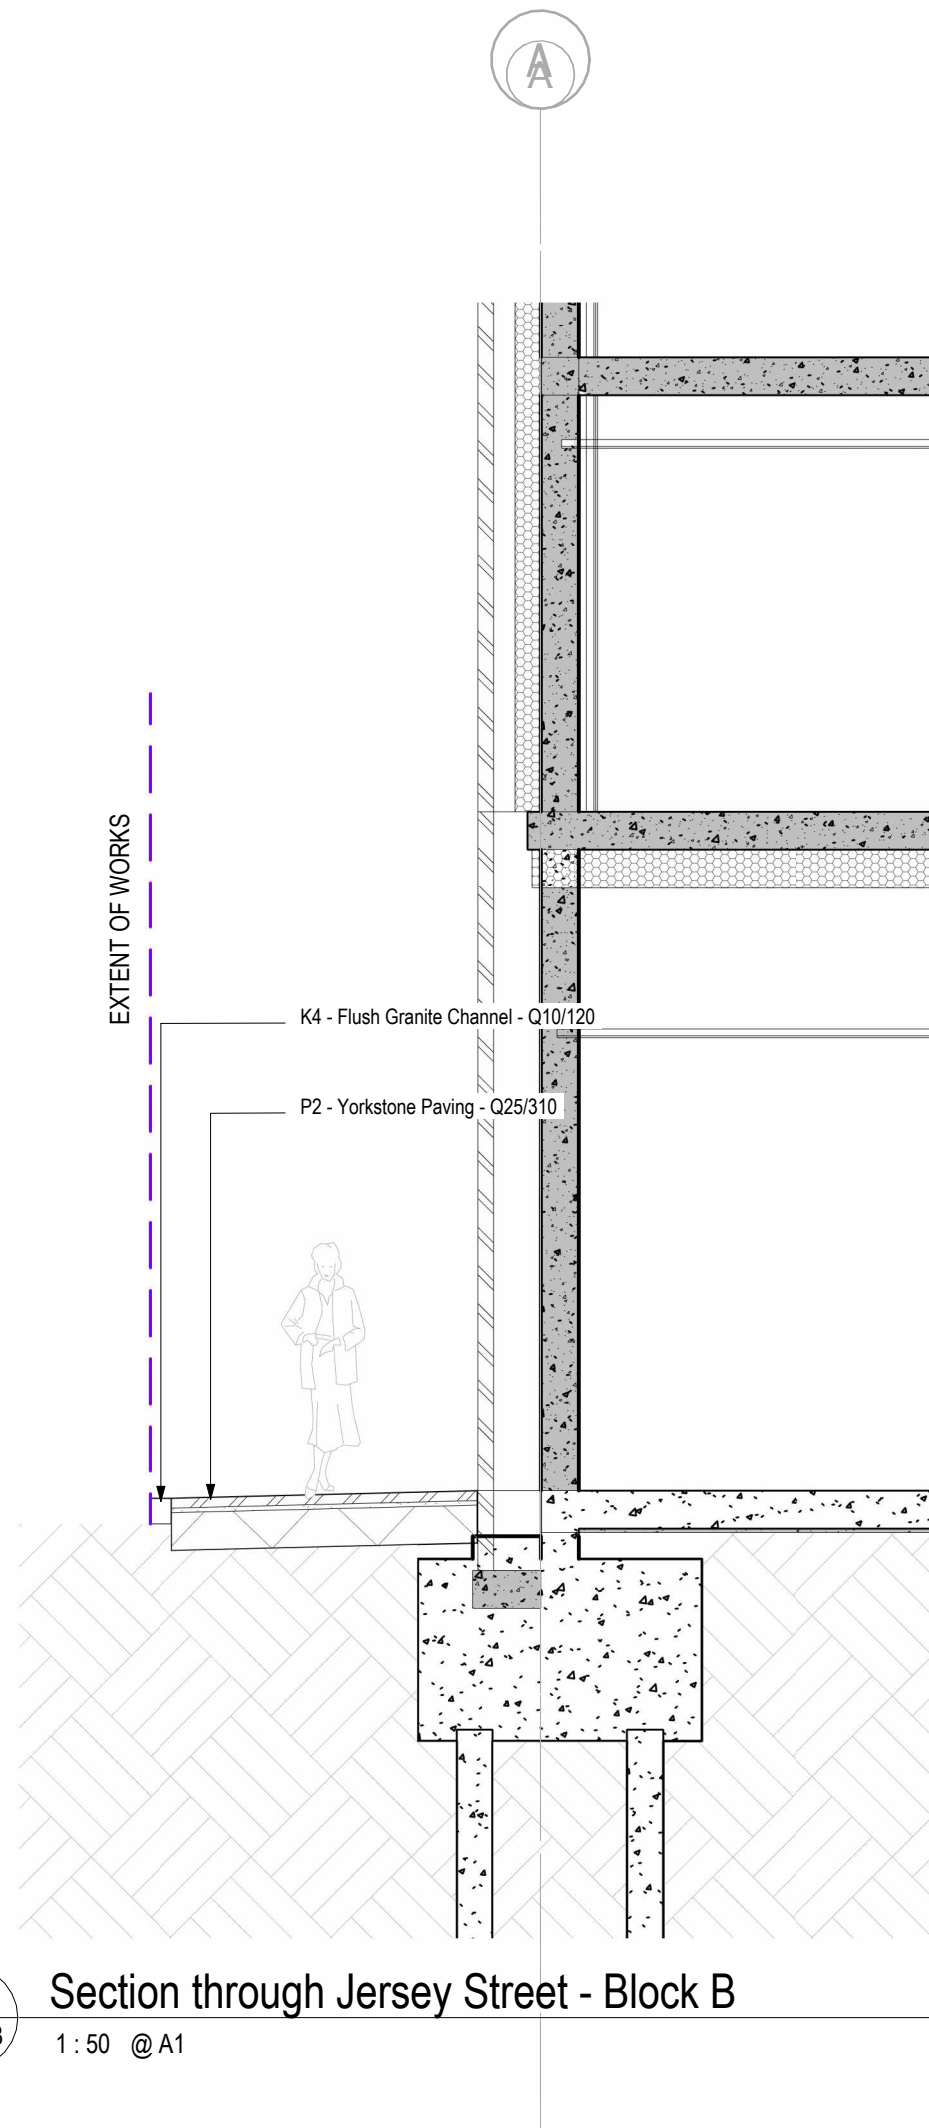


5
900203
1:50 @ A1
Section through Jersey Street - Block B

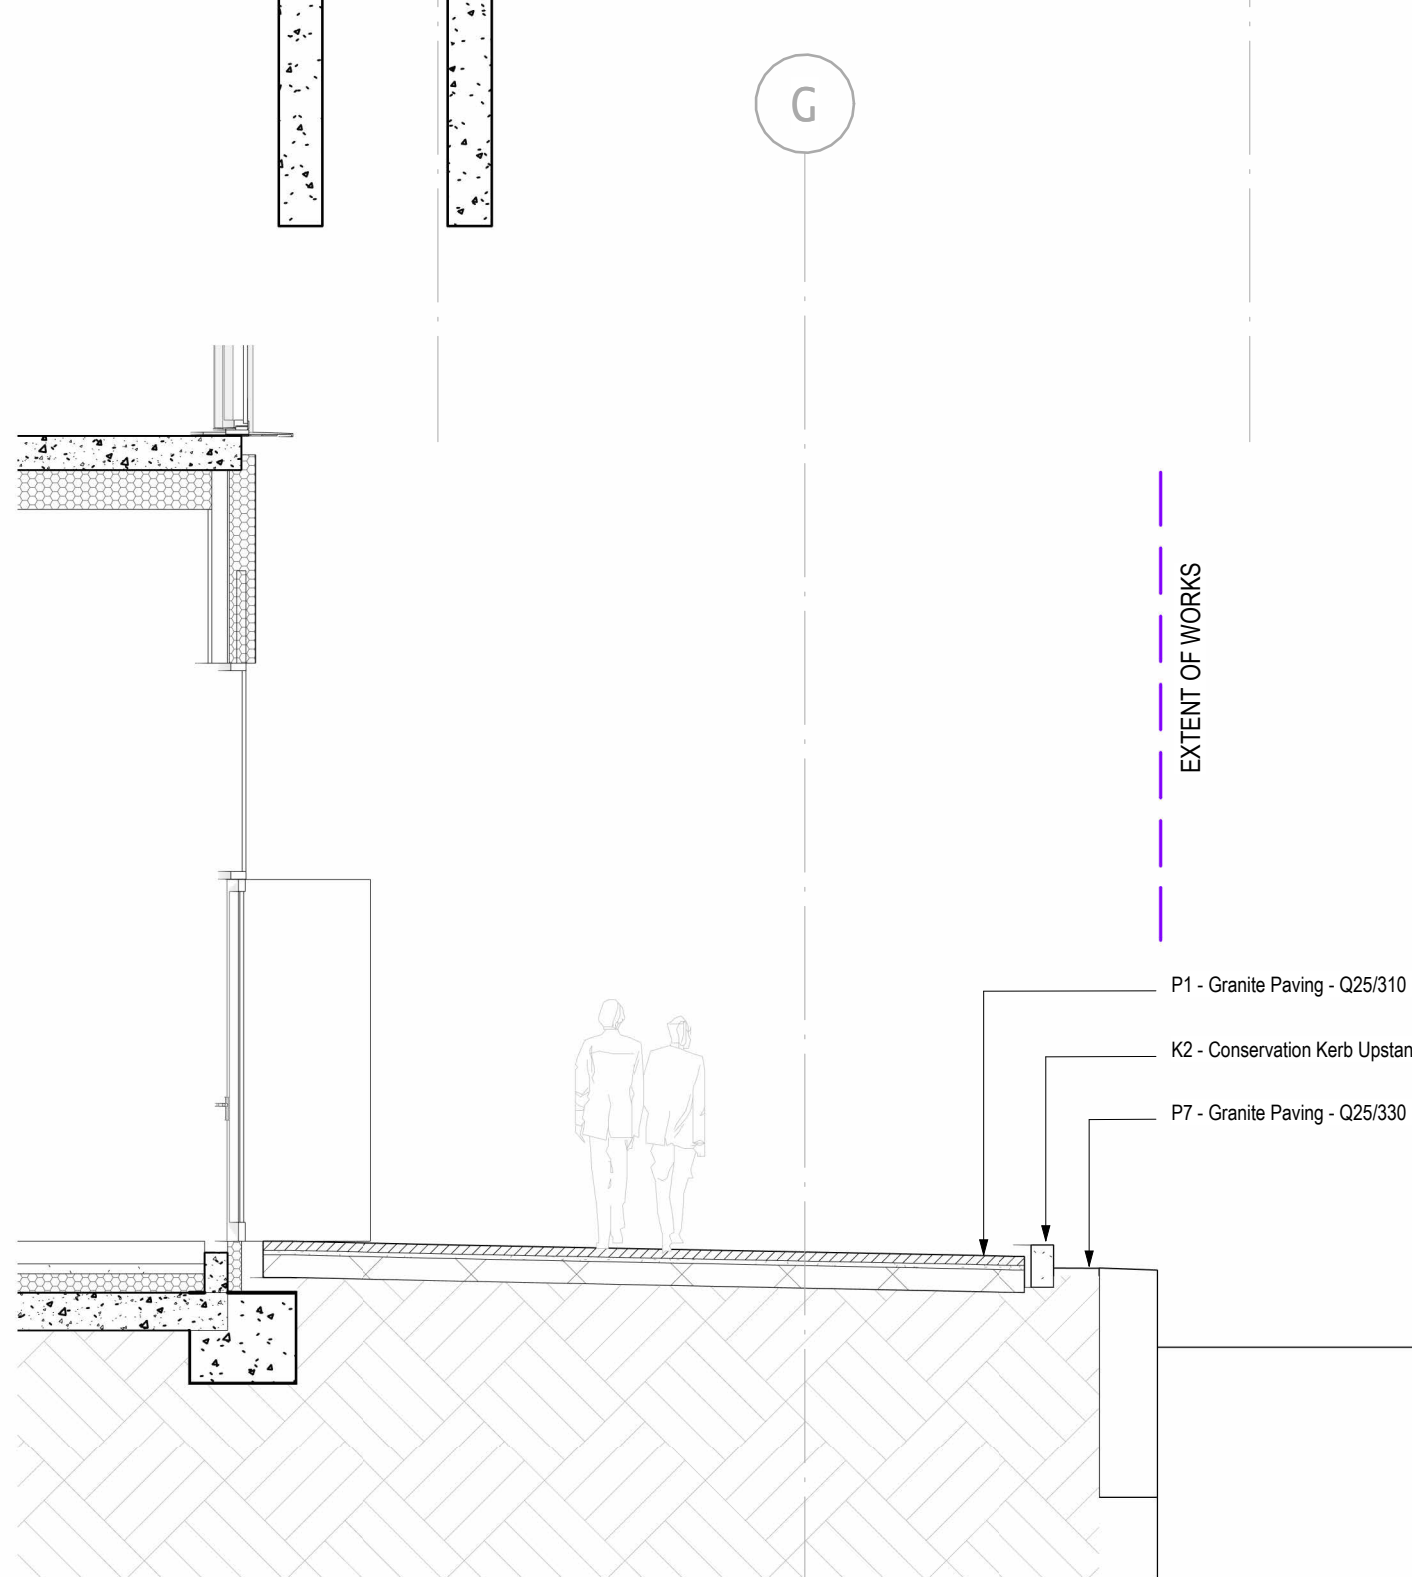

1
900203
1:50 @ A1
Section through Block A to canal edge

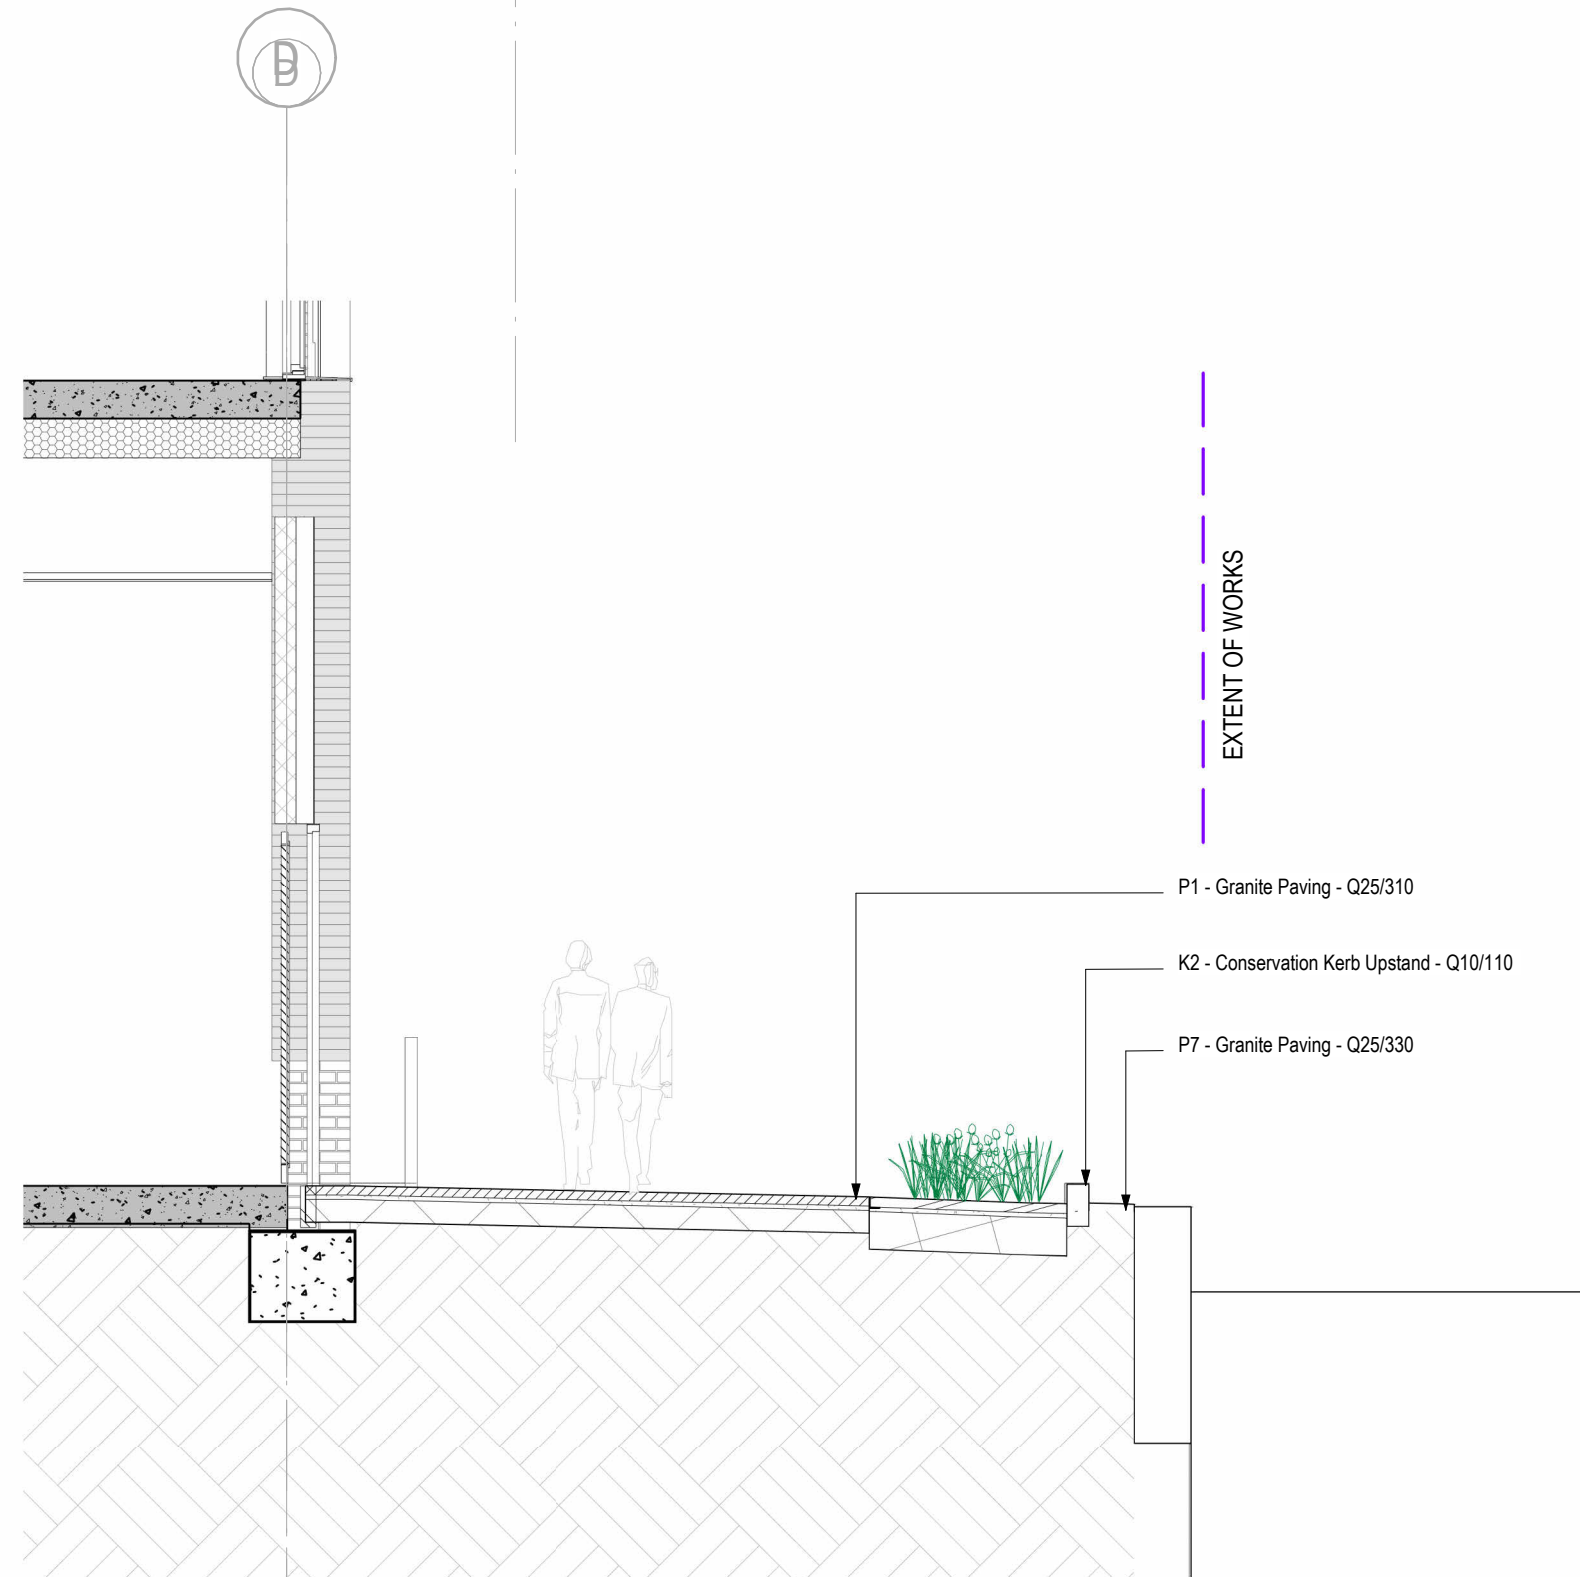

2
900203
1:50 @ A1
Section through Block B and canal edge

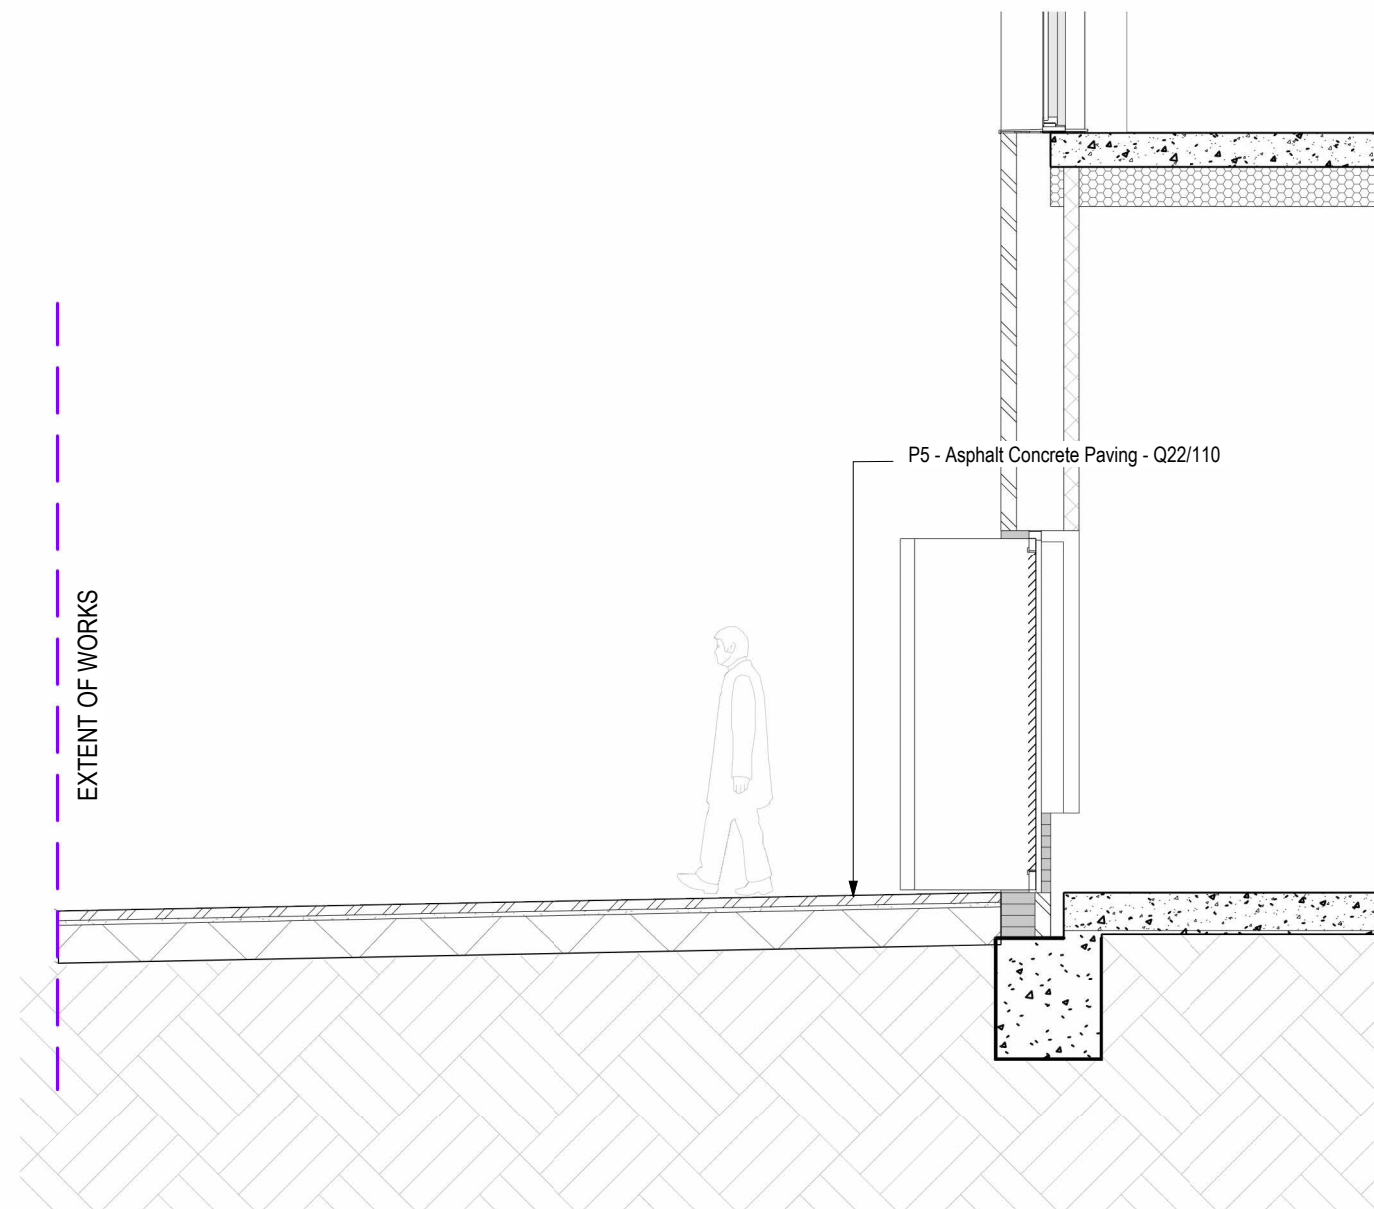

3
900203
1:50 @ A1
Section 7

rev	details	by	date
P01	STAGE 4 ISSUE	SB	04.07.2024

Project Title

Jersey Wharf, Ancoats
P21641- 00- 001

Drawing Title

Jersey Site Sections 03

Purpose of Issue	Scale	Drawn
STAGE 4	1:50 @A1	CB
	Date	Checked
	02.07.2024	SB
	Drawing Number	Revision
EYJW-GIL-EX-00-DR-L-900203		P01

Drawing Status

S3 - REVIEW AND COMMENT

Client
John Sisk and Sons Ltd John Sisk & Son Ltd 2410 Regents Court The Crescent Birmingham Business Park Birmingham B37 7YE



Gillespies

5th Floor, Phoenix House, 3 South Parade, Leeds, LS1 5QX.
P. + 44 (0)113 247 0550 E. Rachel.Taylor@gillespies.co.uk