



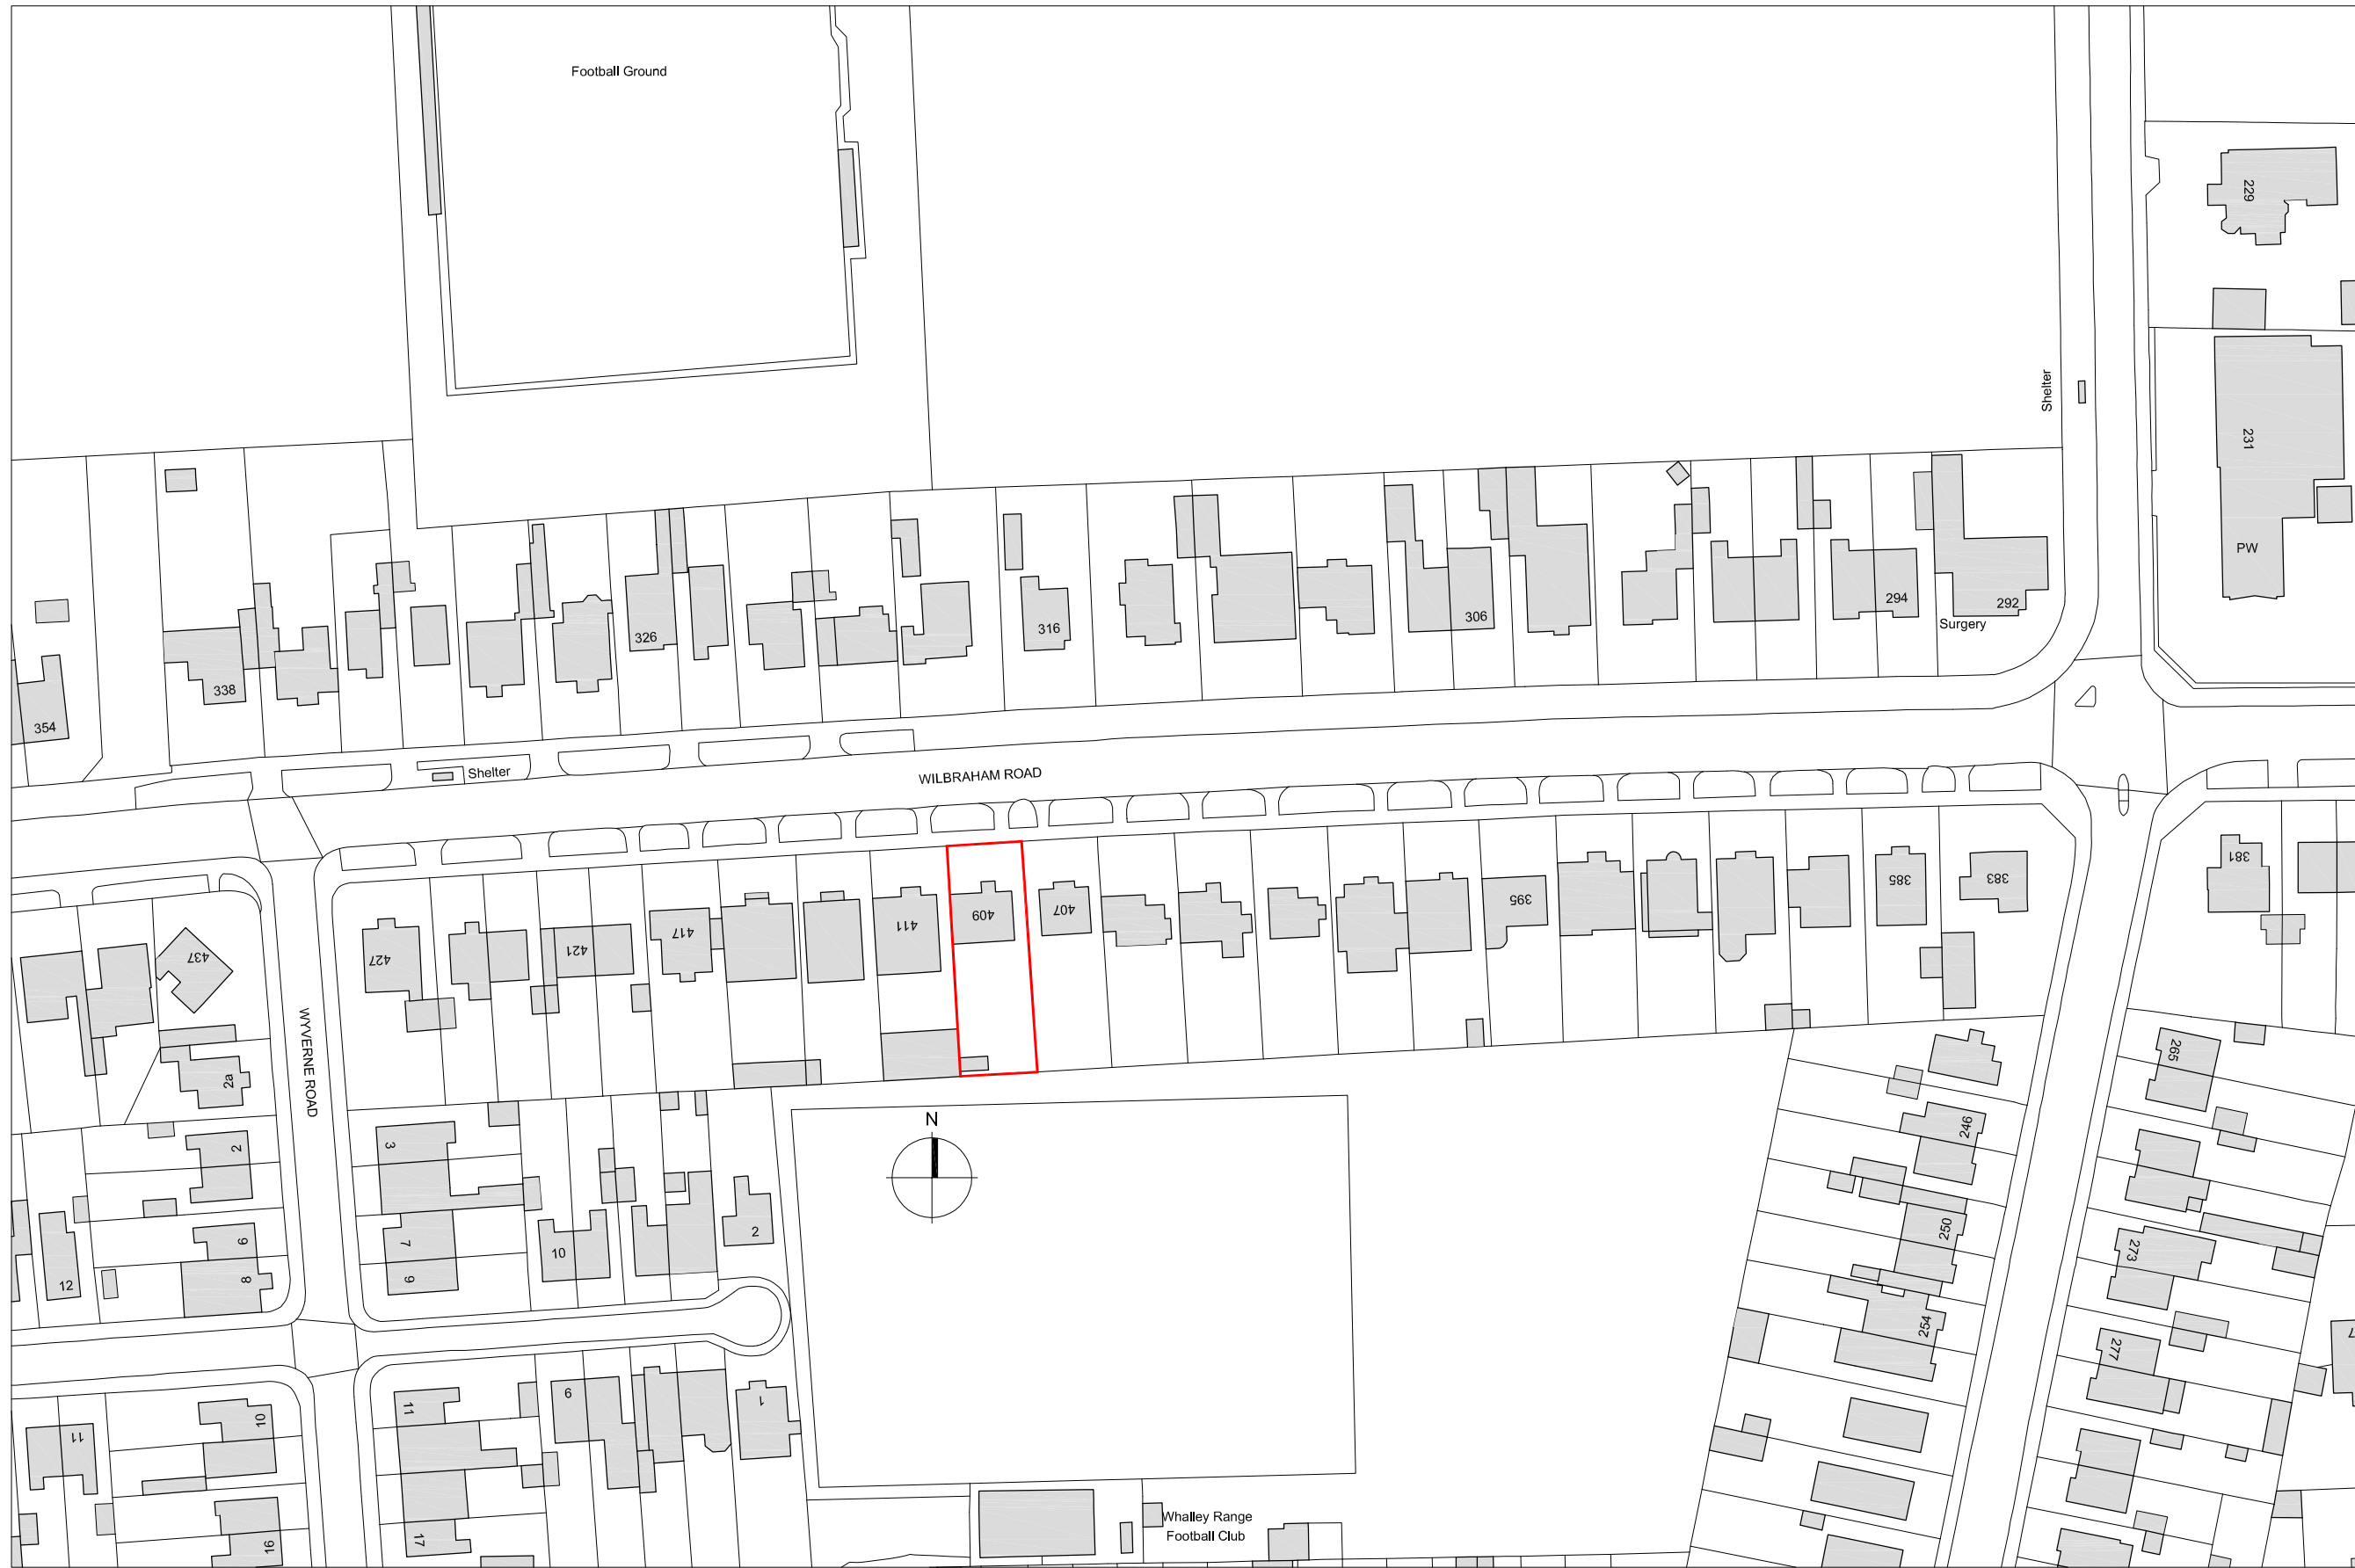

Location Plan 1:1250
Scale Bar 1:1250

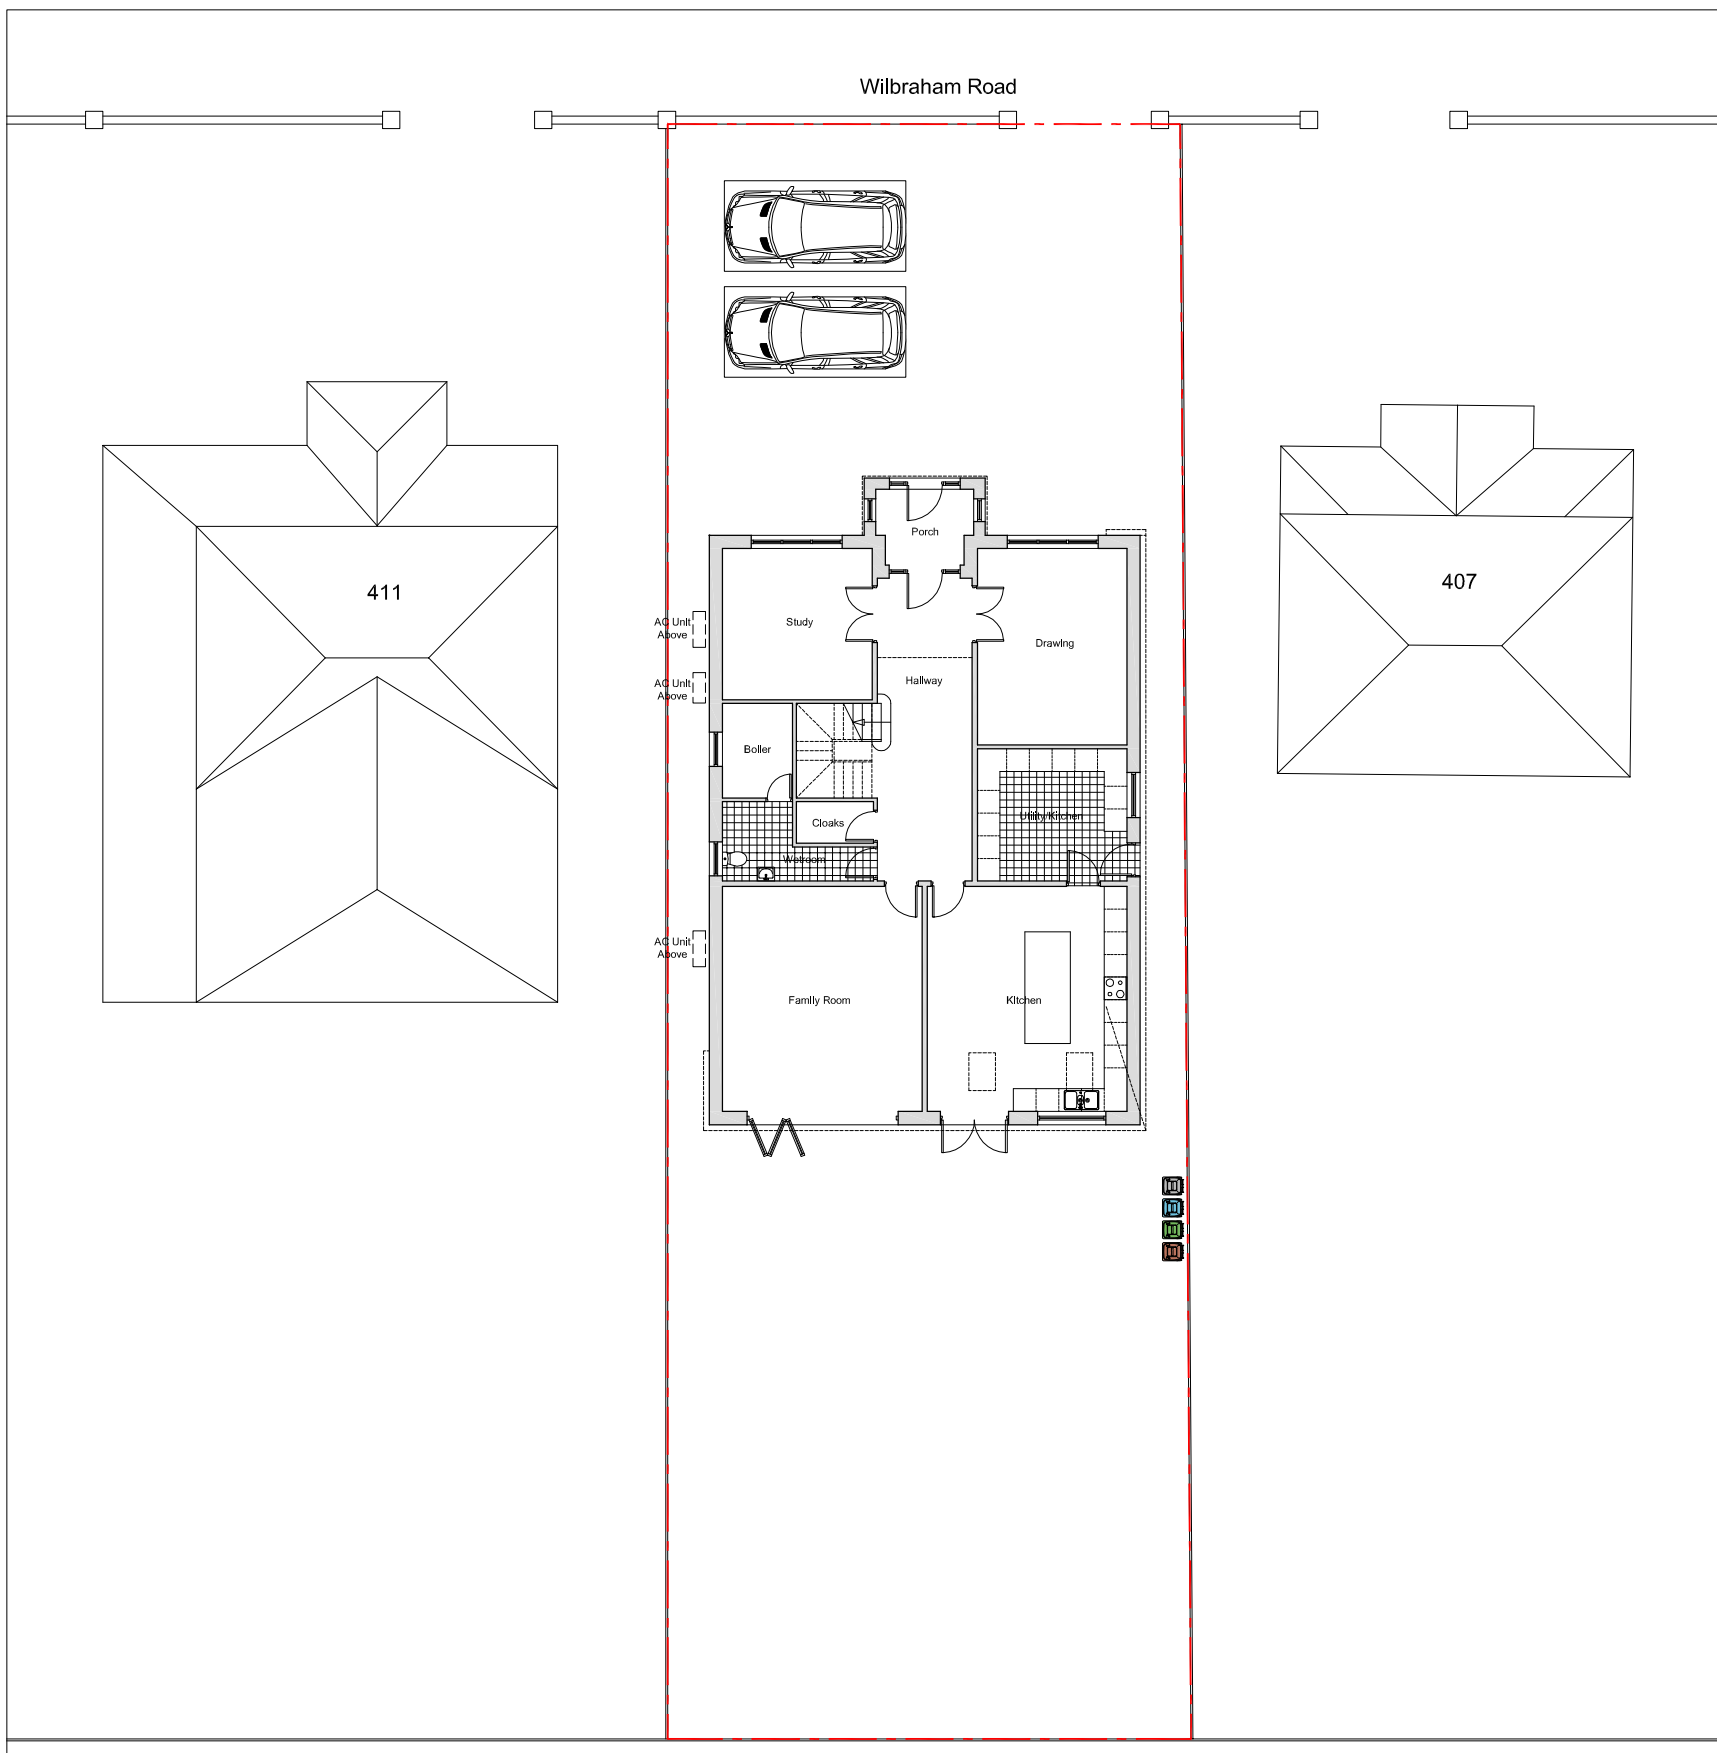

Site Plan 1:200
Scale Bar 1:200