




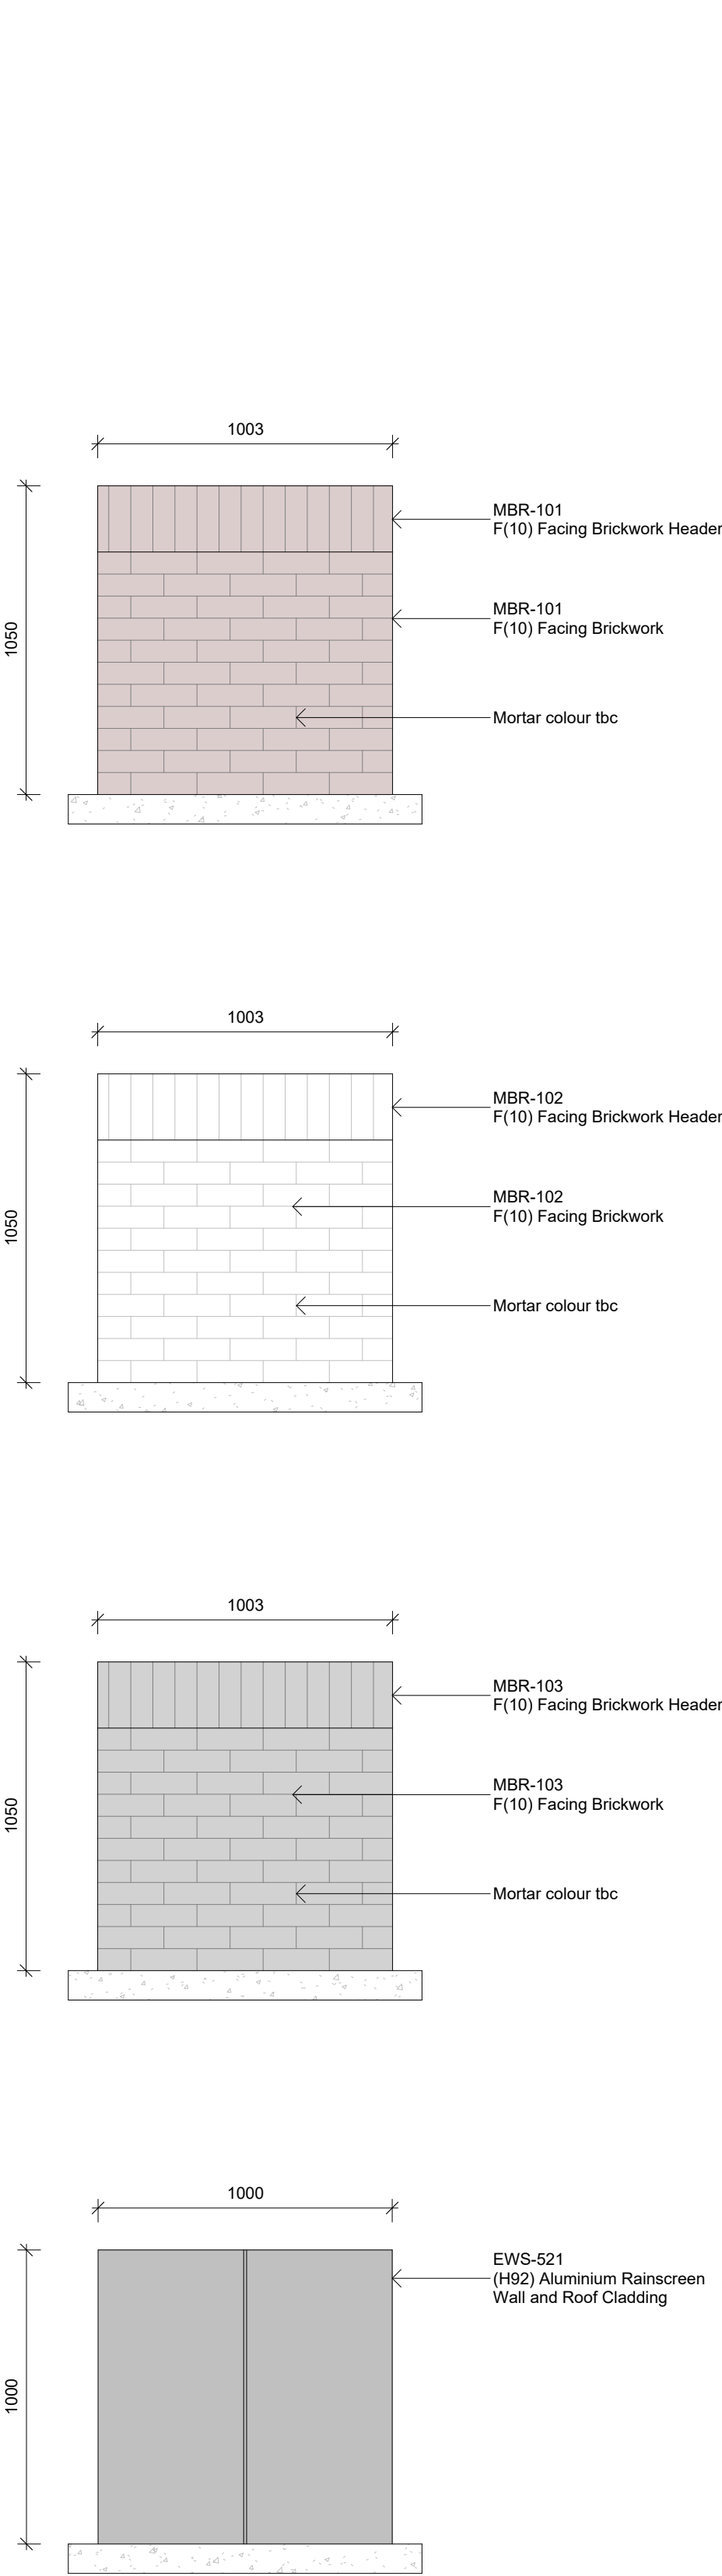

Hand Sample Panels
1 : 20

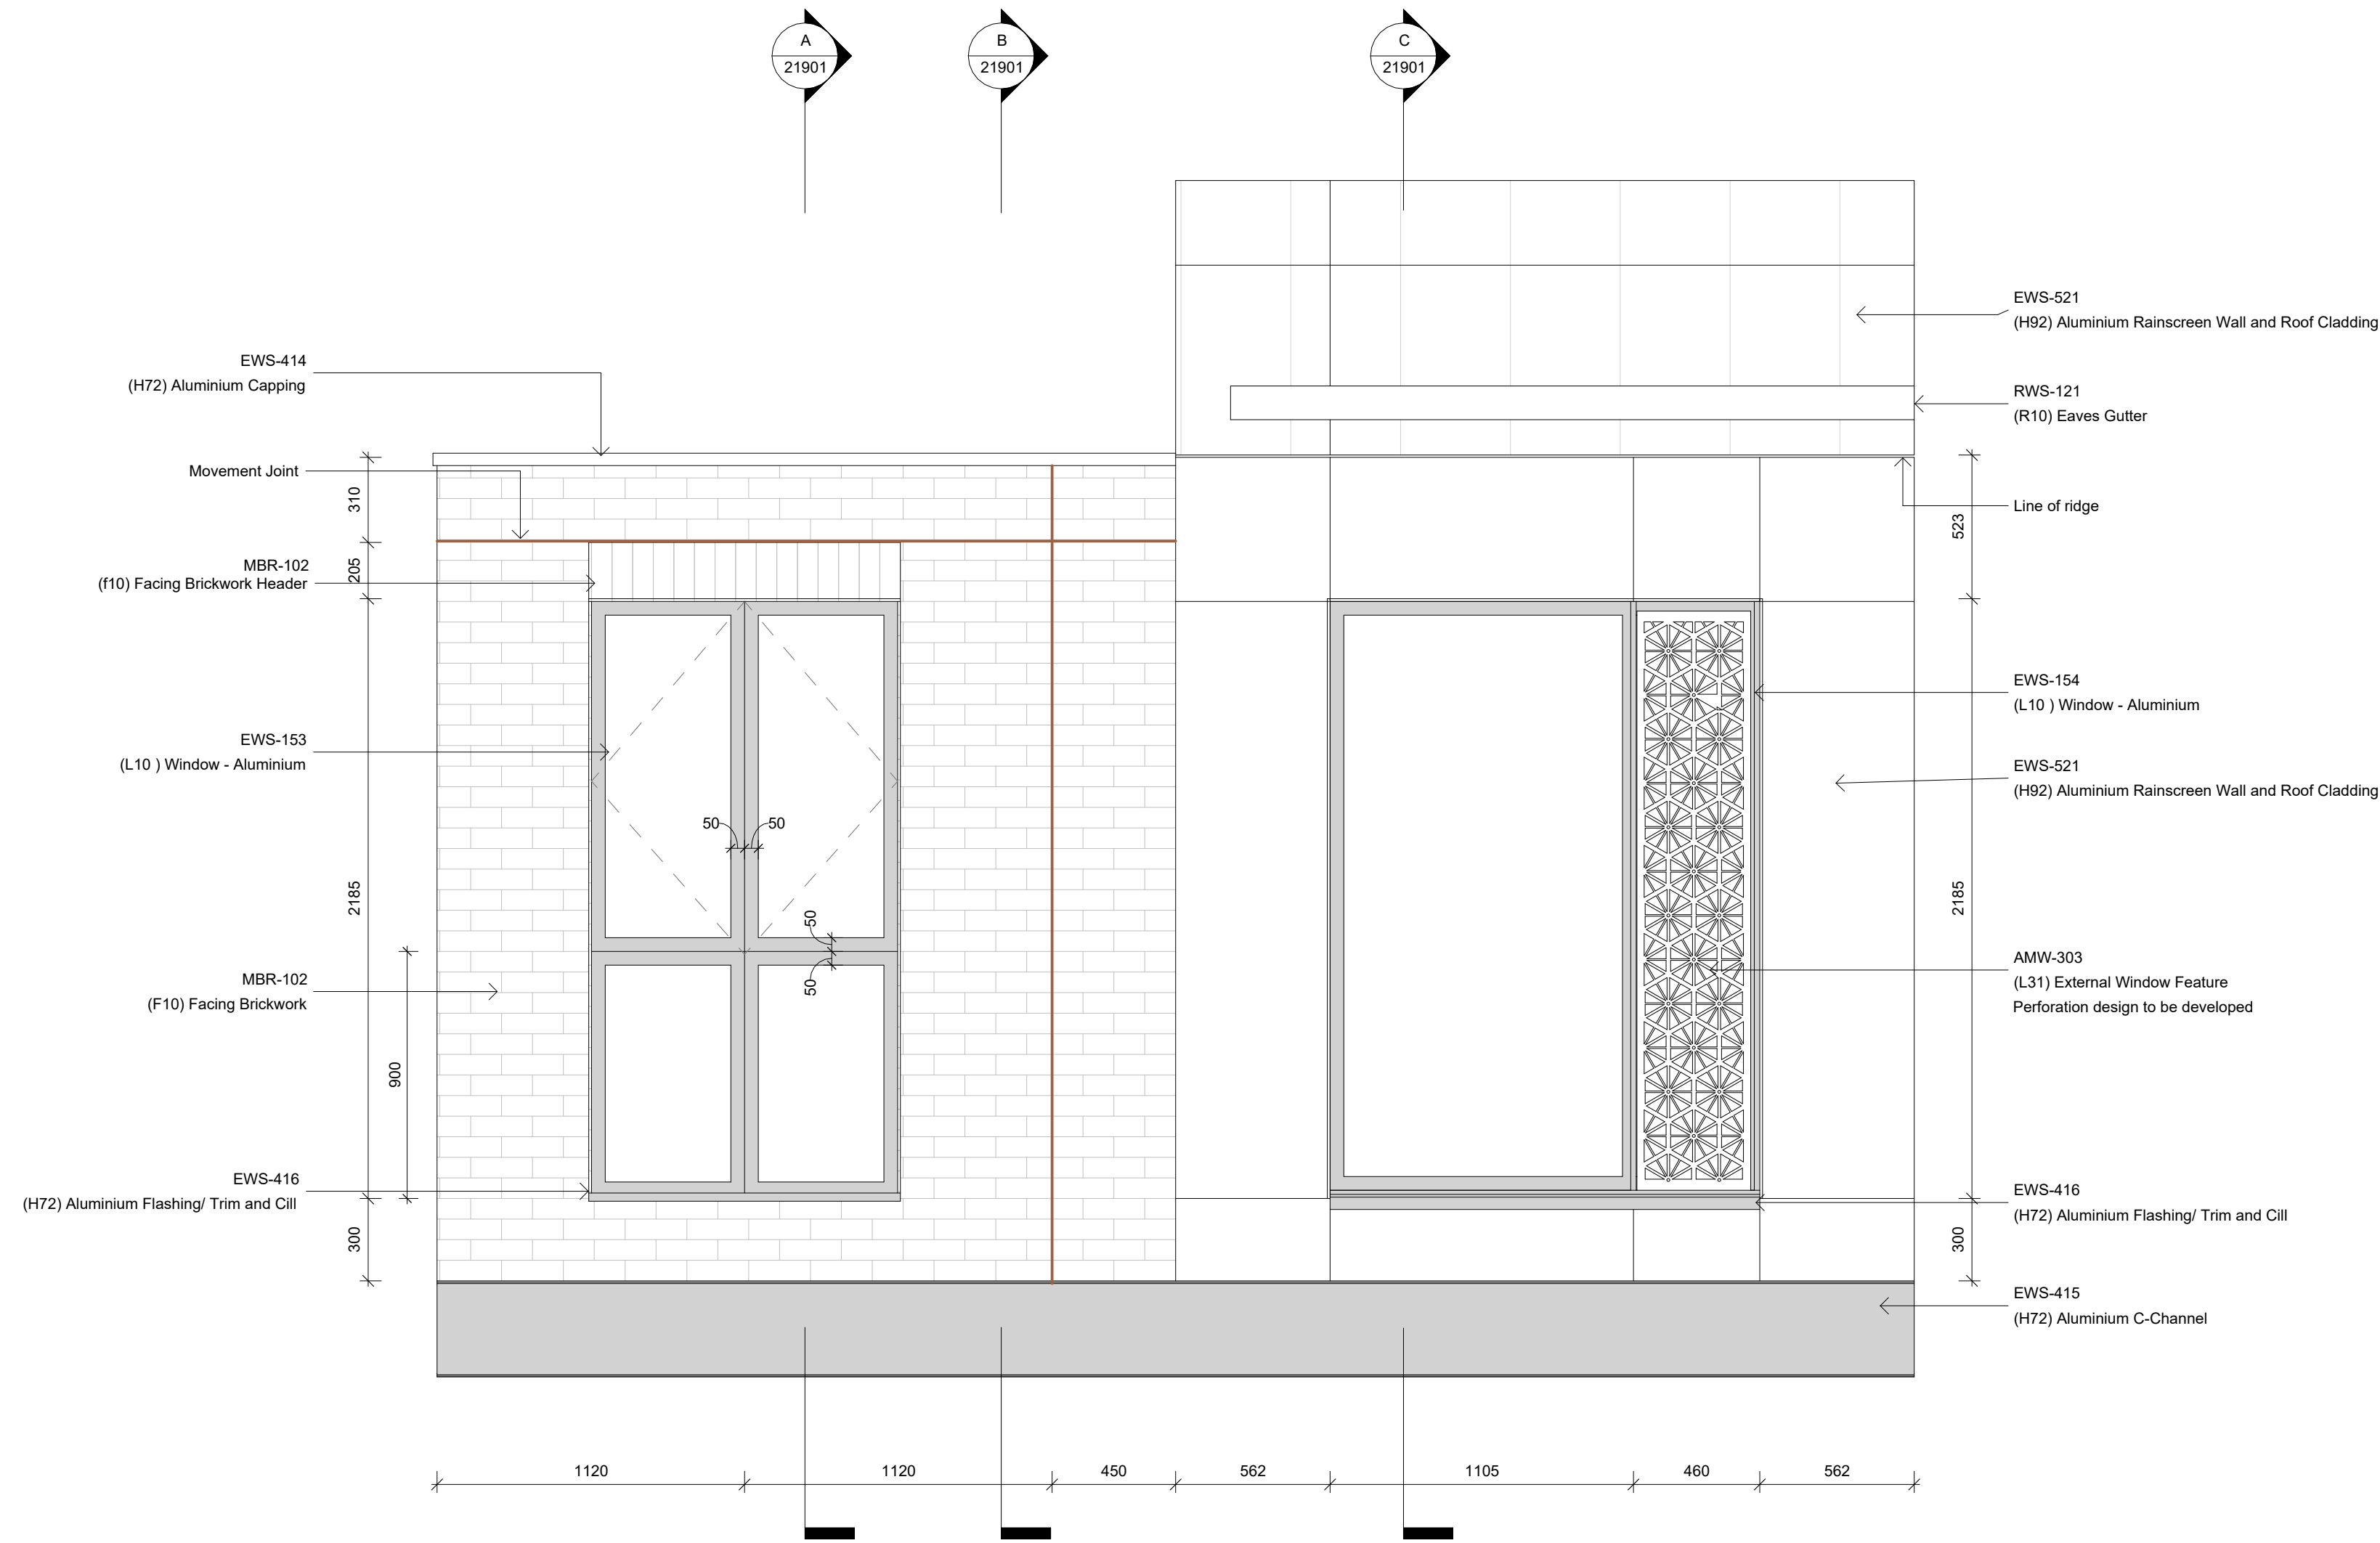

1 Sample Panel - Elevation
1 : 20

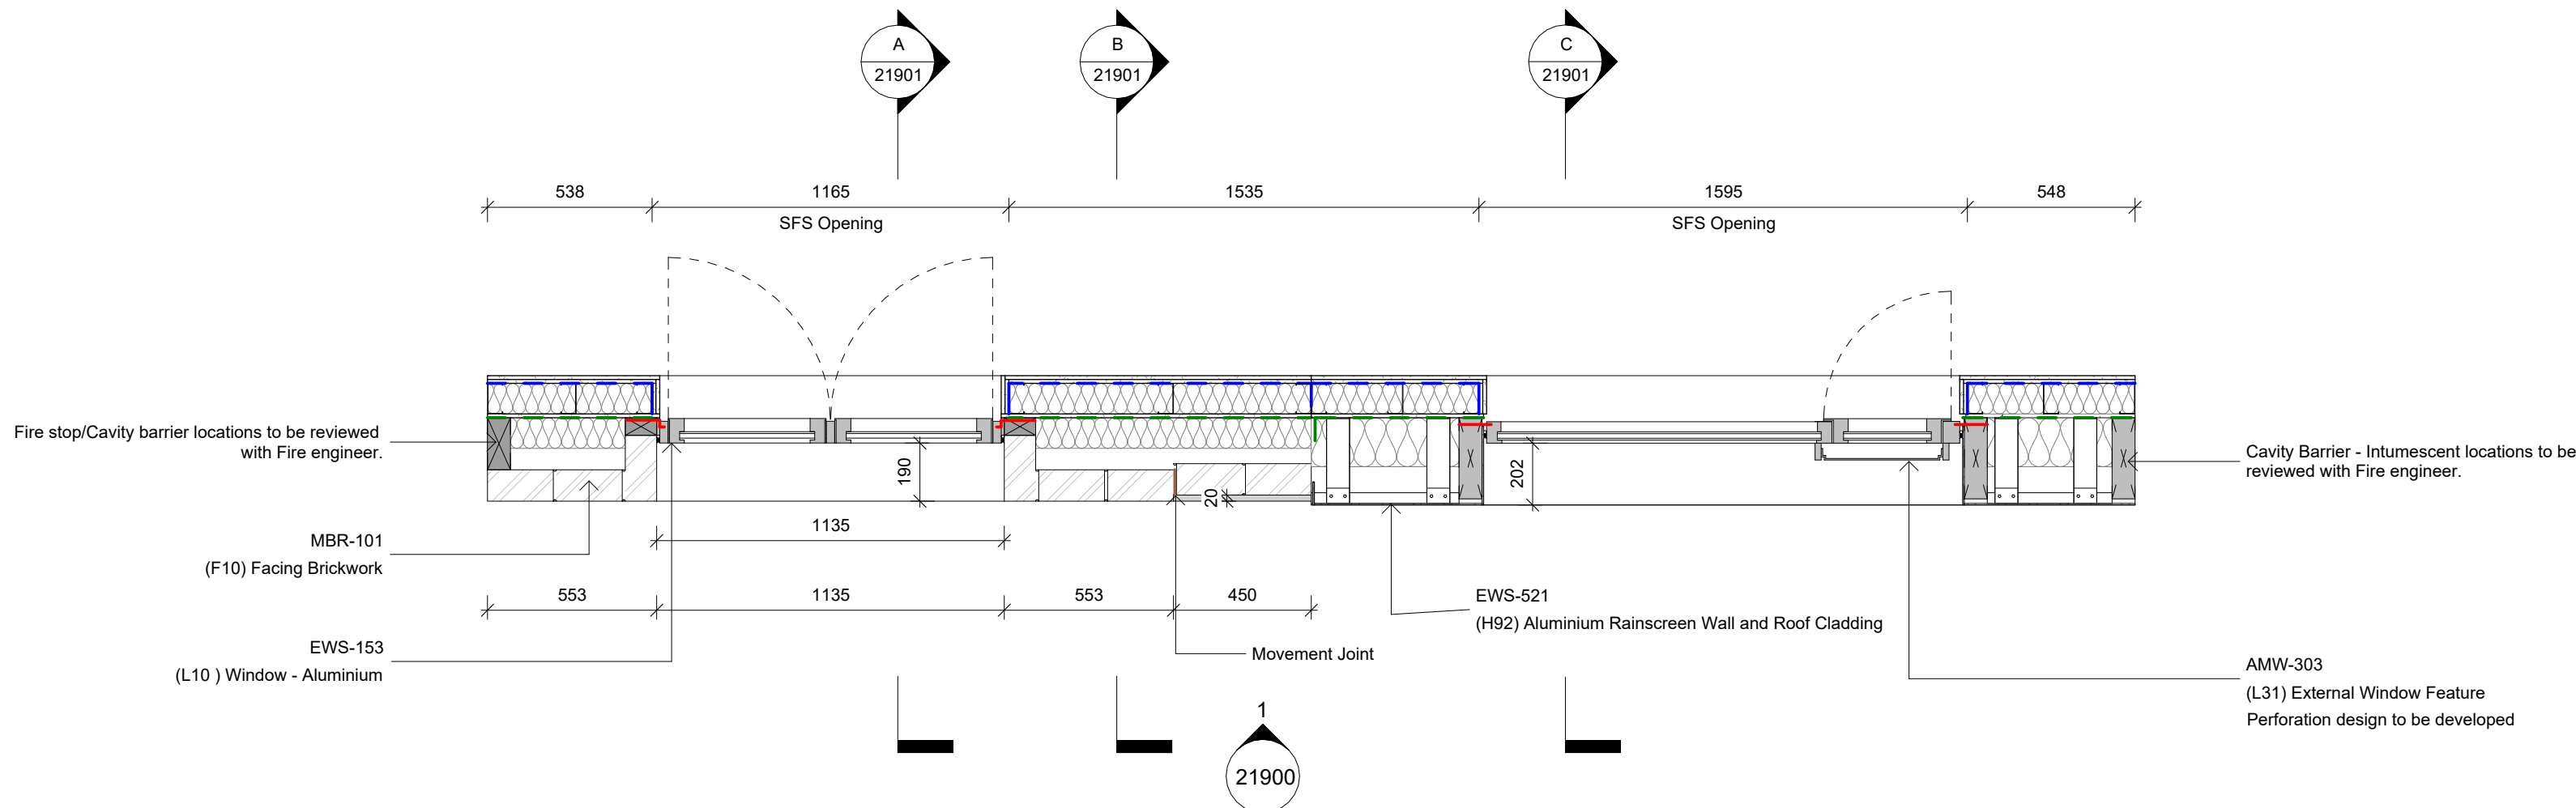

2 Sample Panel - Plan
1 : 20

General Notes

Use figured dimensions only. Do not scale off this drawing. All dimensions must be set out and checked by the contractor on site prior to commencement of construction. Any variations between drawings and site must be reported to TGA before work proceeds.

Drawings to be read in conjunction with Architectural Specification, Structural Engineer's Drawings and Specifications, Mechanical & Electrical Engineer's Drawings and Specifications, all Supplemental Information, including but not limited to, Detailed Fire Strategy, Acoustic Report, Thermal Report & Overheating Report.

No portion of the Works to commence without acceptance of the required submittals by the Employer.

Main Contractor to submit relevant documents to building regulation and legislation approval authorities as required to comply with the Specification.

Legend and Notes

- Cavity Barrier
- Cavity Barrier - Intumescent
- SFS Insulation
- Cavity Insulation - Partial Fill Rigid
- Slab Edge Insulation
- Under Slab Insulation
- Breather Membrane
- Vapour Control Layer
- DPM/ GAS Membrane
- Cavity Tray
- DPC
- Separation Layer
- Tanking / Roofing Membrane
- EPDM by Window Subcontractor

Finishes Legend

- MBR-101 Facing Brickwork, Sandringham Red Multi, bond as indicated on drawings
- MBR-102 Facing Brickwork, Weinerberger Forum Smoked Branco, bond as indicated on drawings
- MBR-103 Facing Brickwork, Nero Black. Made, bond as indicated on drawings
- EWS-521 Aluminium Rainscreen Wall and Roof Cladding, Polyester powder coated, Tiger Drylac Metallic Black (Anodised requirement tbc, colour tbc)
- EWS-153 Window Aluminium, Polyester powder coated, C32 Tiger Drylac Metallic Bronze (Anodised requirement tbc, colour tbc)
- EWS-154 Window Aluminium, Polyester powder coated, C32 Tiger Drylac Metallic Bronze (Anodised requirement tbc, colour tbc)
- EWS-414 Aluminium Capping, Polyester powder coated, C32 Tiger Drylac Metallic Bronze (Anodised requirement tbc, colour tbc)
- EWS-415 Aluminium C-Channel, Polyester powder coated, C32 Tiger Drylac Metallic Bronze (Anodised requirement tbc, colour tbc)
- EWS-416 Aluminium Flashing / Trim and Cill, Polyester powder coated, C32 Tiger Drylac Metallic Bronze (Anodised requirement tbc, colour tbc)
- AMW-303 External Window Feature Aluminium, Polyester powder coated, C32 Tiger Drylac Metallic Bronze (Anodised requirement tbc, colour tbc)

Rev	Description	Date	By
P01	Preliminary stage 04 Issue for comment	12.02.24	MC
P02	Issued for Stage 04a	04.04.24	BG

Title Sample Panel	
Drawing No. 0321-TGA-XX-XX-DR-A-21900	Revision P02
Status STAGE 04	Scale 1 : 20@A1
Project Goulden Street	Client CERT Property

TIM GROOM ARCHITECTS

Eastgate, 2 Castle Street, Manchester, M3 4LZ

0161 870 1152

Copyright © Tim Groom Architects Ltd (TGA). All rights reserved. No part of these drawings or designs may be copied, reproduced or stored in any form without written consent. No works of construction relying on these drawings or designs are permitted without the express written consent of TGA.