


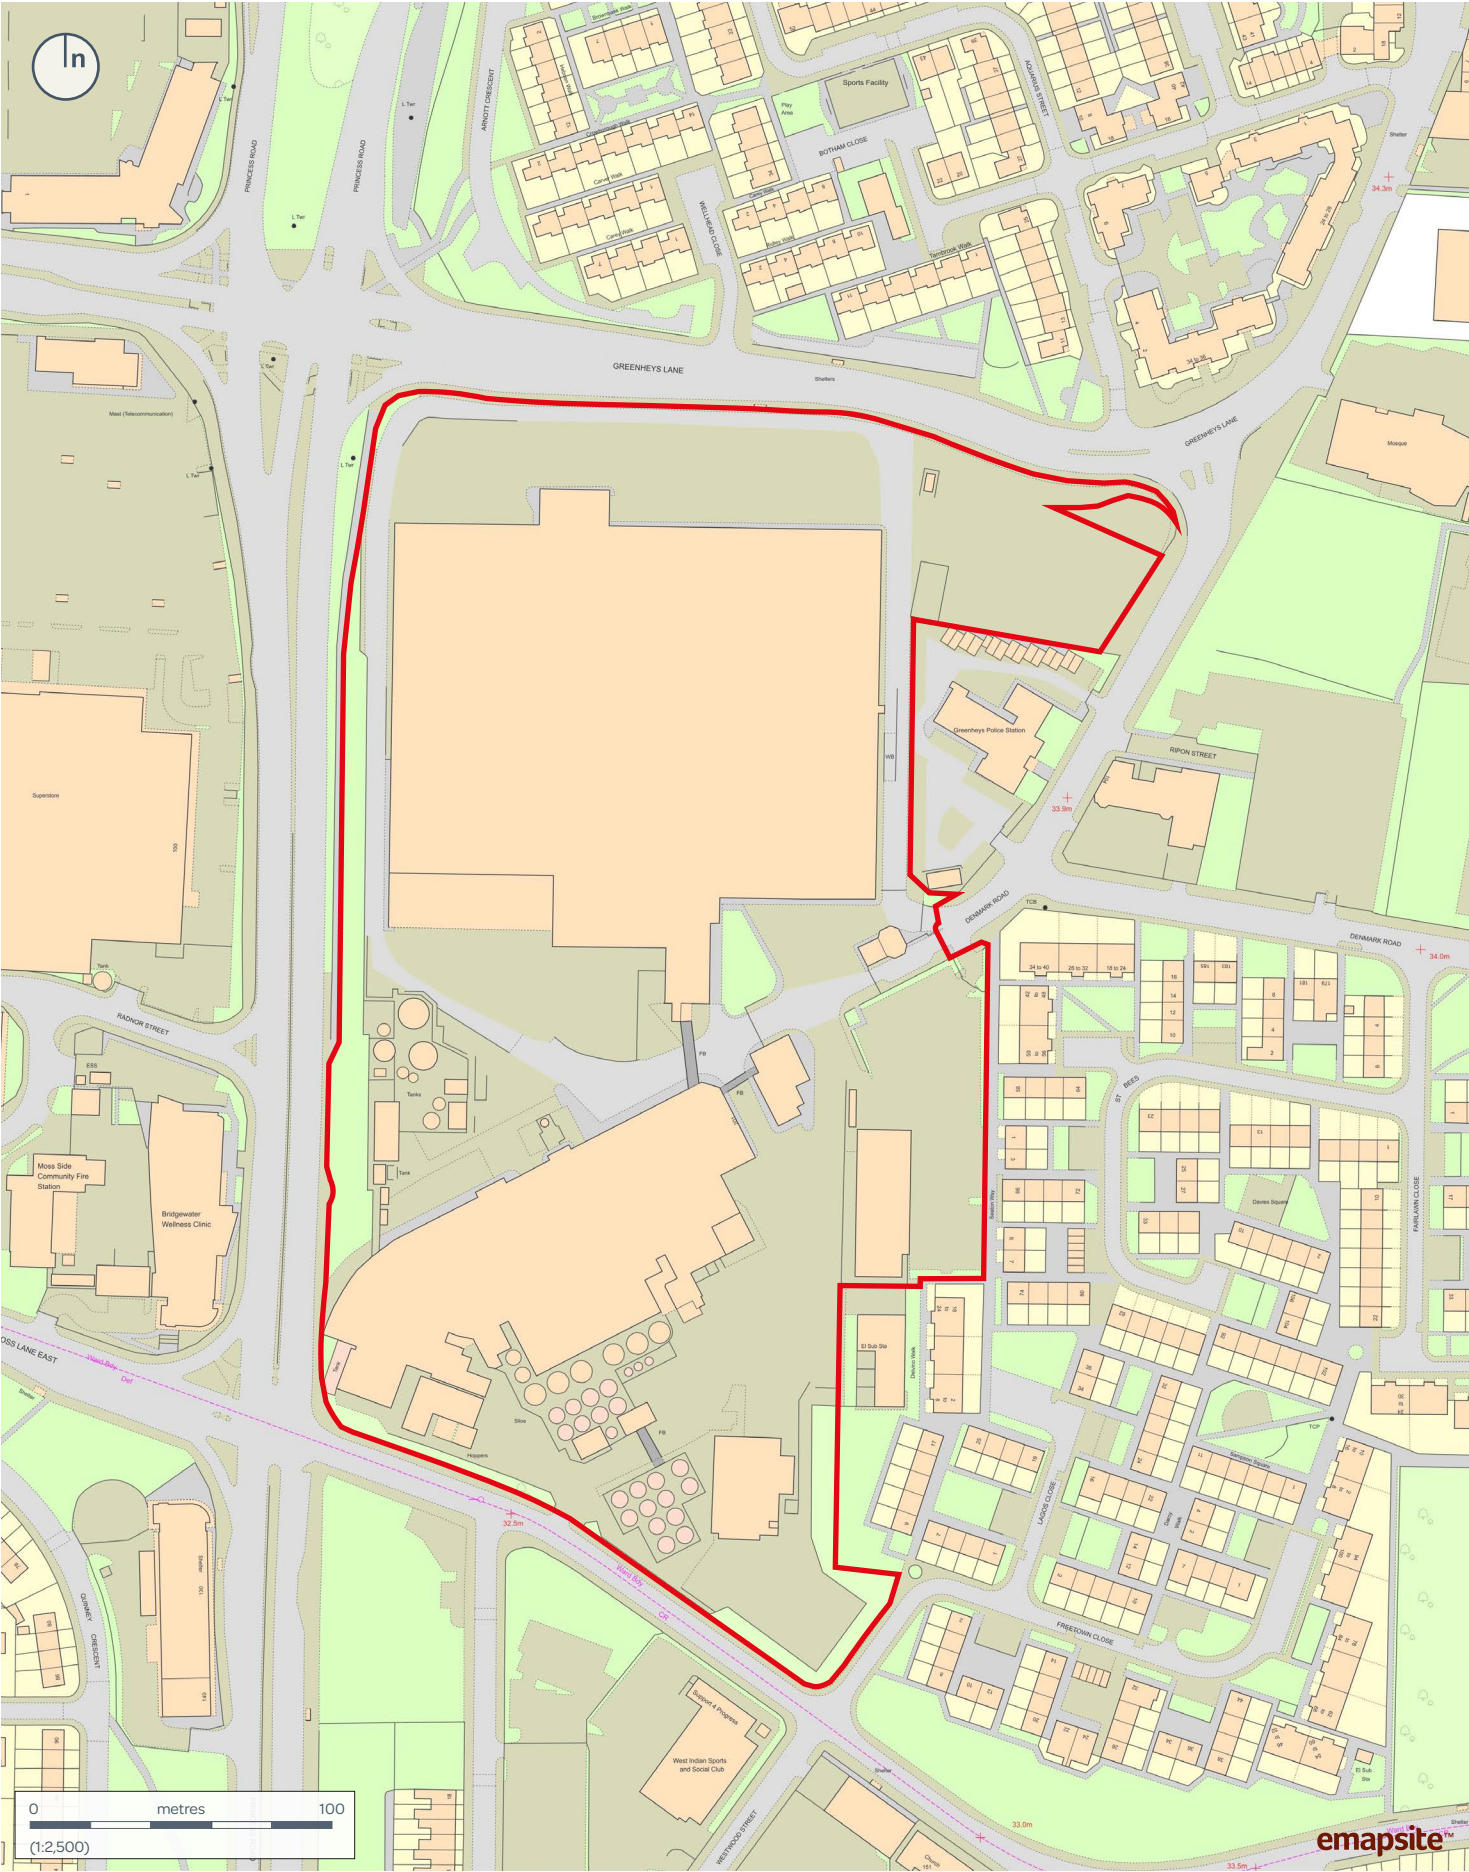

Copyright of Turley

This drawing is for illustrative purposes only and should not be used for any construction or estimation purposes. To be scaled for planning application purposes only. No liability or responsibility is accepted arising from reliance upon the information contained within this drawing.

Plans reproduced by permission of Ordnance Survey on behalf of The Controller of Her Majesty's Stationery Office. © Crown Copyright and database right (2024). Ordnance Survey Licence number [0100031673].

CLIENT

Heineken UK

PROJECT

Heineken Manchester Brewery

DRAWING

Site Location Plan

PROJECT NO.

01054

STATUS

Final

DRAWING NO.

10_1

SCALE

1:2,500 @ A4

REVISION

00

CHECKED BY

TJ

DATE

July 2024

Turley