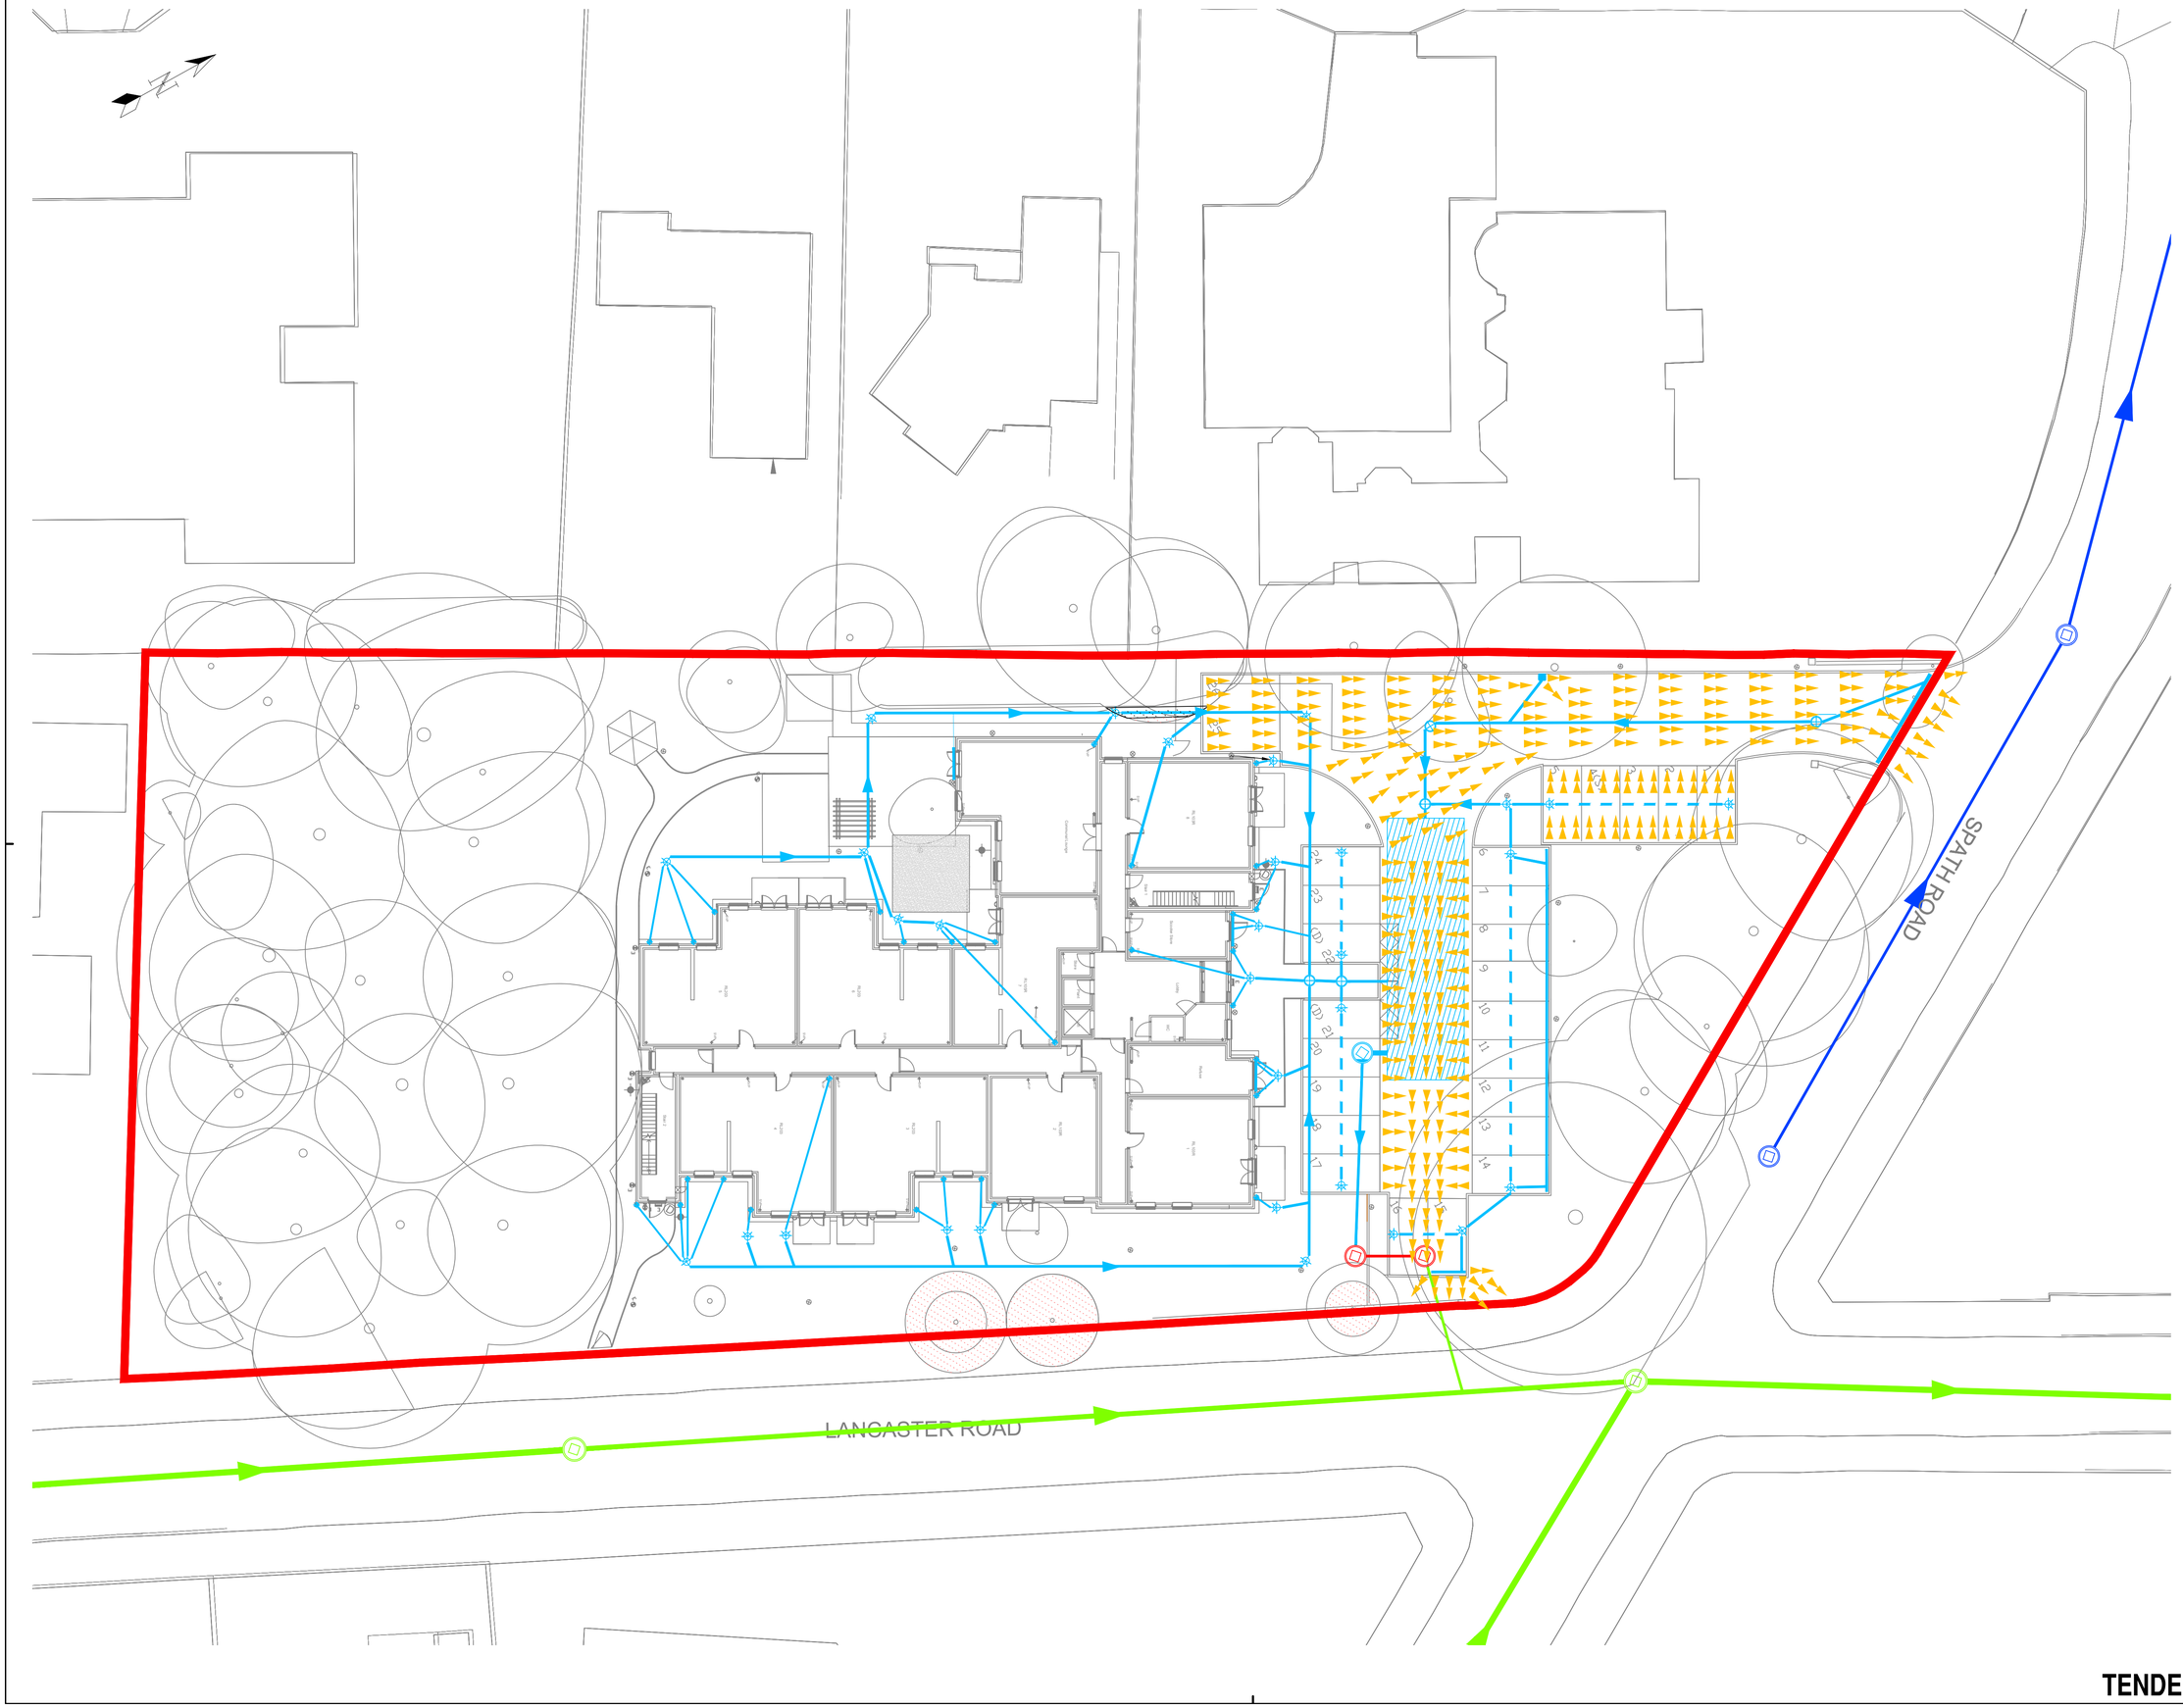


NOTES:-

1. All dimensions must be checked on site and not scaled from this drawing.
2. The Contractor shall make a survey of the site and shall be responsible for obtaining all dimensions and levels necessary for the proper fabrication of the structure as indicated.
3. All levels shown on this drawing are relative to Agreed Datum
4. This drawing is to be read in conjunction with 29359/100 Series Drawings.
5. All existing invert levels are to be confirmed by contractor prior to construction. Connection subject to approval.
6. Note, All Threshold drains are to be fitted with Sump units.

Denotes Site Boundary

Flood Exceedance Arrow

Rev	Date	Description	DR	CH
A	25/03/24	ISSUED FOR STAGE 4	WP	WP

© copyright

GGP CONSULT
CONSULTING ENGINEERS
ARCHITECTS
PROJECT MANAGEMENT
2 Hallam Road
Priory Park East
HULL HU4 7DY
United Kingdom
Telephone (+44) 01482 627963
Fax (+44) 01482 641736
Email info@ggpconsult.co.uk

Client
McCARTHY STONE
Life, well lived

Job Title
Didsbury,
Cairncroft,
M20 2UP

Drawing Title
Proposed Flood Exceedance Layout

Status
STAGE 4 – TENDER

Scale 1:200 @ A1

Date March' 23

Drawn By W.BROWN

Checked WB

Approved JHC

Drg. No. 29359/120

Rev A

TENDER