


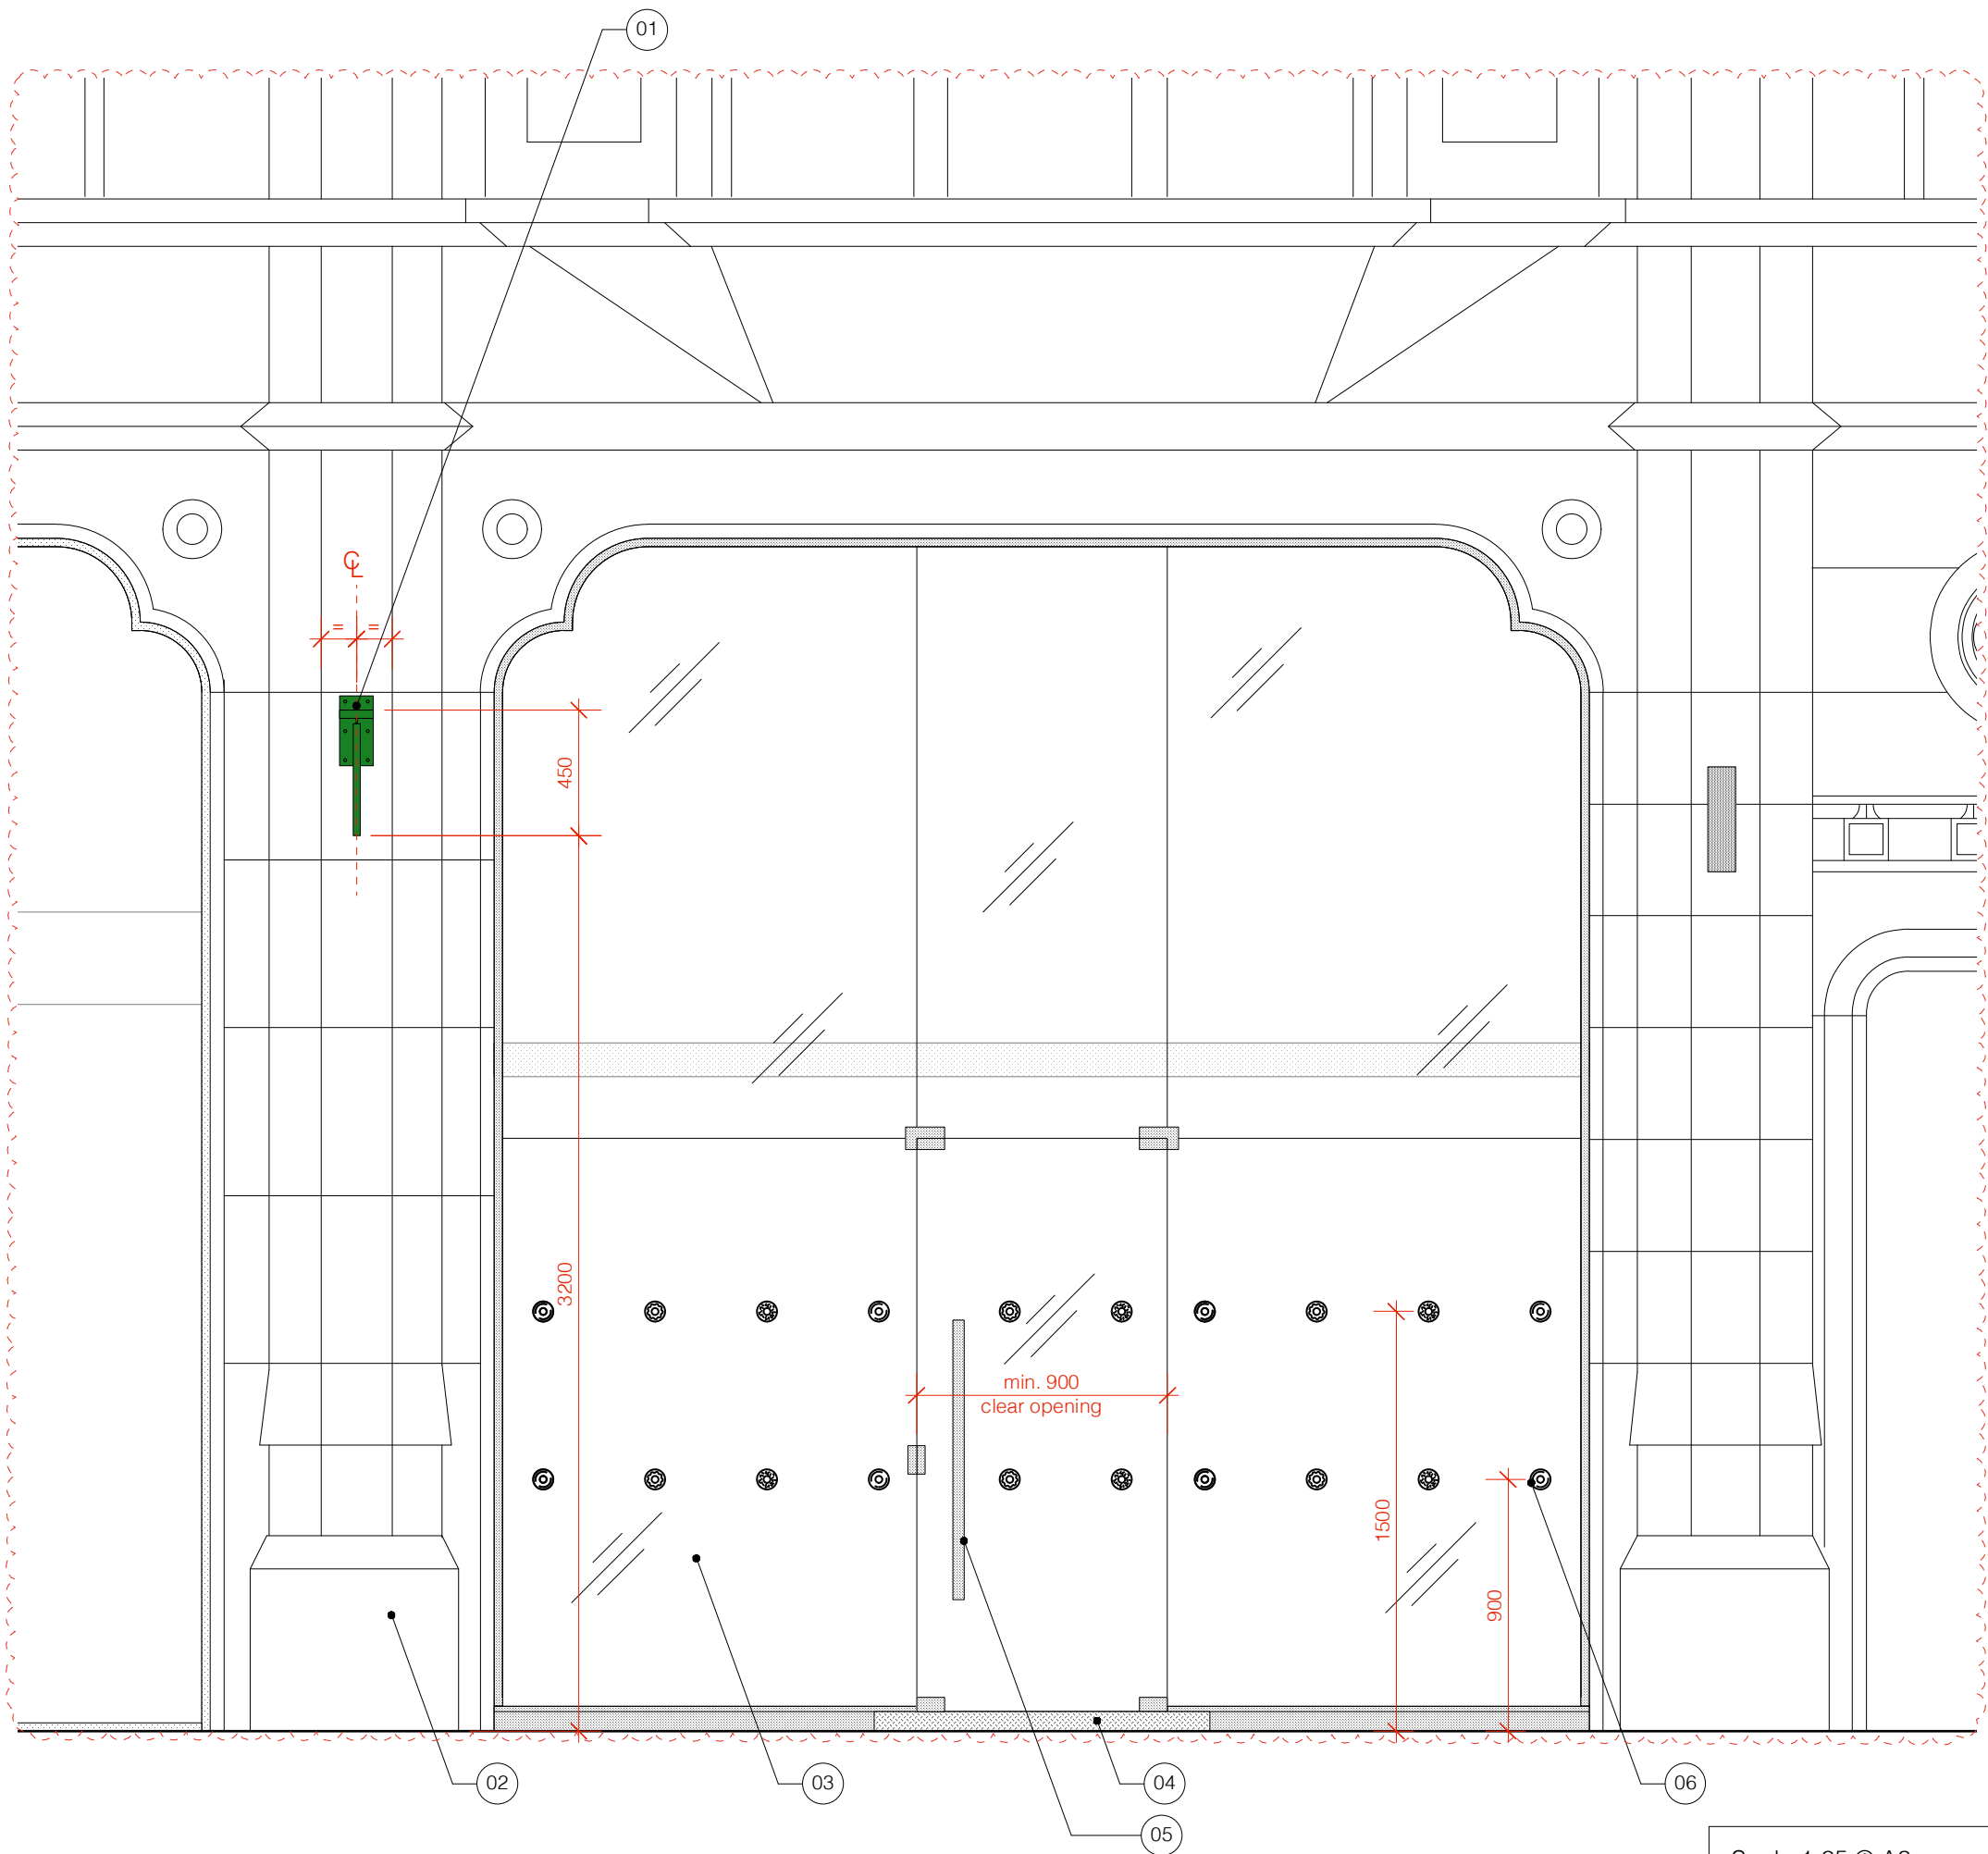

- Notes
01. New 700 x 400mm projecting sign board suspended from bracket with external illumination to be securely fixed back to existing facade. For detail refer to Drg. 044.02.3.
 02. Existing Grade II listed facade to be retained.
 03. Existing shopfront to be retained, cleaned and repaired where necessary.
 04. Existing checkerplate ramp to be retained, contractor to check it's condition and repair where necessary.
 05. New satin stainless steel pull handle to match and replace existing handle to both sides of door.
 06. KK bespoke vinyl manifestations from 3M Dusted Crystal vinyl, two rows applied to inside face of glazing. Artwork supplied by client. Refer to Manifestation Drg. SN.12.1.

**ALL EXISTING SHOPFRONT
DIMENSIONS TBC ON SITE.**

Revision

A- 03.05.24 - Existing shopfront adjusted to reflect site dimensions.
Proposed internal fascia sign omitted.

DESCRIPTION
Proposed Shopfront

CLIENT
Krispy Kreme

PROJECT
Manchester Deansgate

ADDRESS
111 Deansgate, Manchester M3 2BQ

JOB No. DWG No. REV.
044.02.2 A

DATE STATUS
APR 24 INFORMATION

DRAWN BY
SW

SCALE
1:25 @ A3

PATH

Unit 5, 7 Wenlock Road, London N1 7ST
T +44 (0)20 7253 9006 F +44 (0)20 7253 9004
www.pathdesign.co.uk info@pathdesign.co.uk

THIS DRAWING IS FOR DESIGN INTENT PURPOSES ONLY. DO NOT SCALE THIS DRAWING

* This drawing is issued on condition that it is not copied or distributed to any other unauthorised person without the prior consent of PATH DESIGN.
* Contractions should provide their own setting out drawings for comment by PATH DESIGN.
* This drawing is the property of PATH DESIGN and copyright is reserved by them.
* All structural works are to be detailed / constructed and confirmed by structural engineer.