


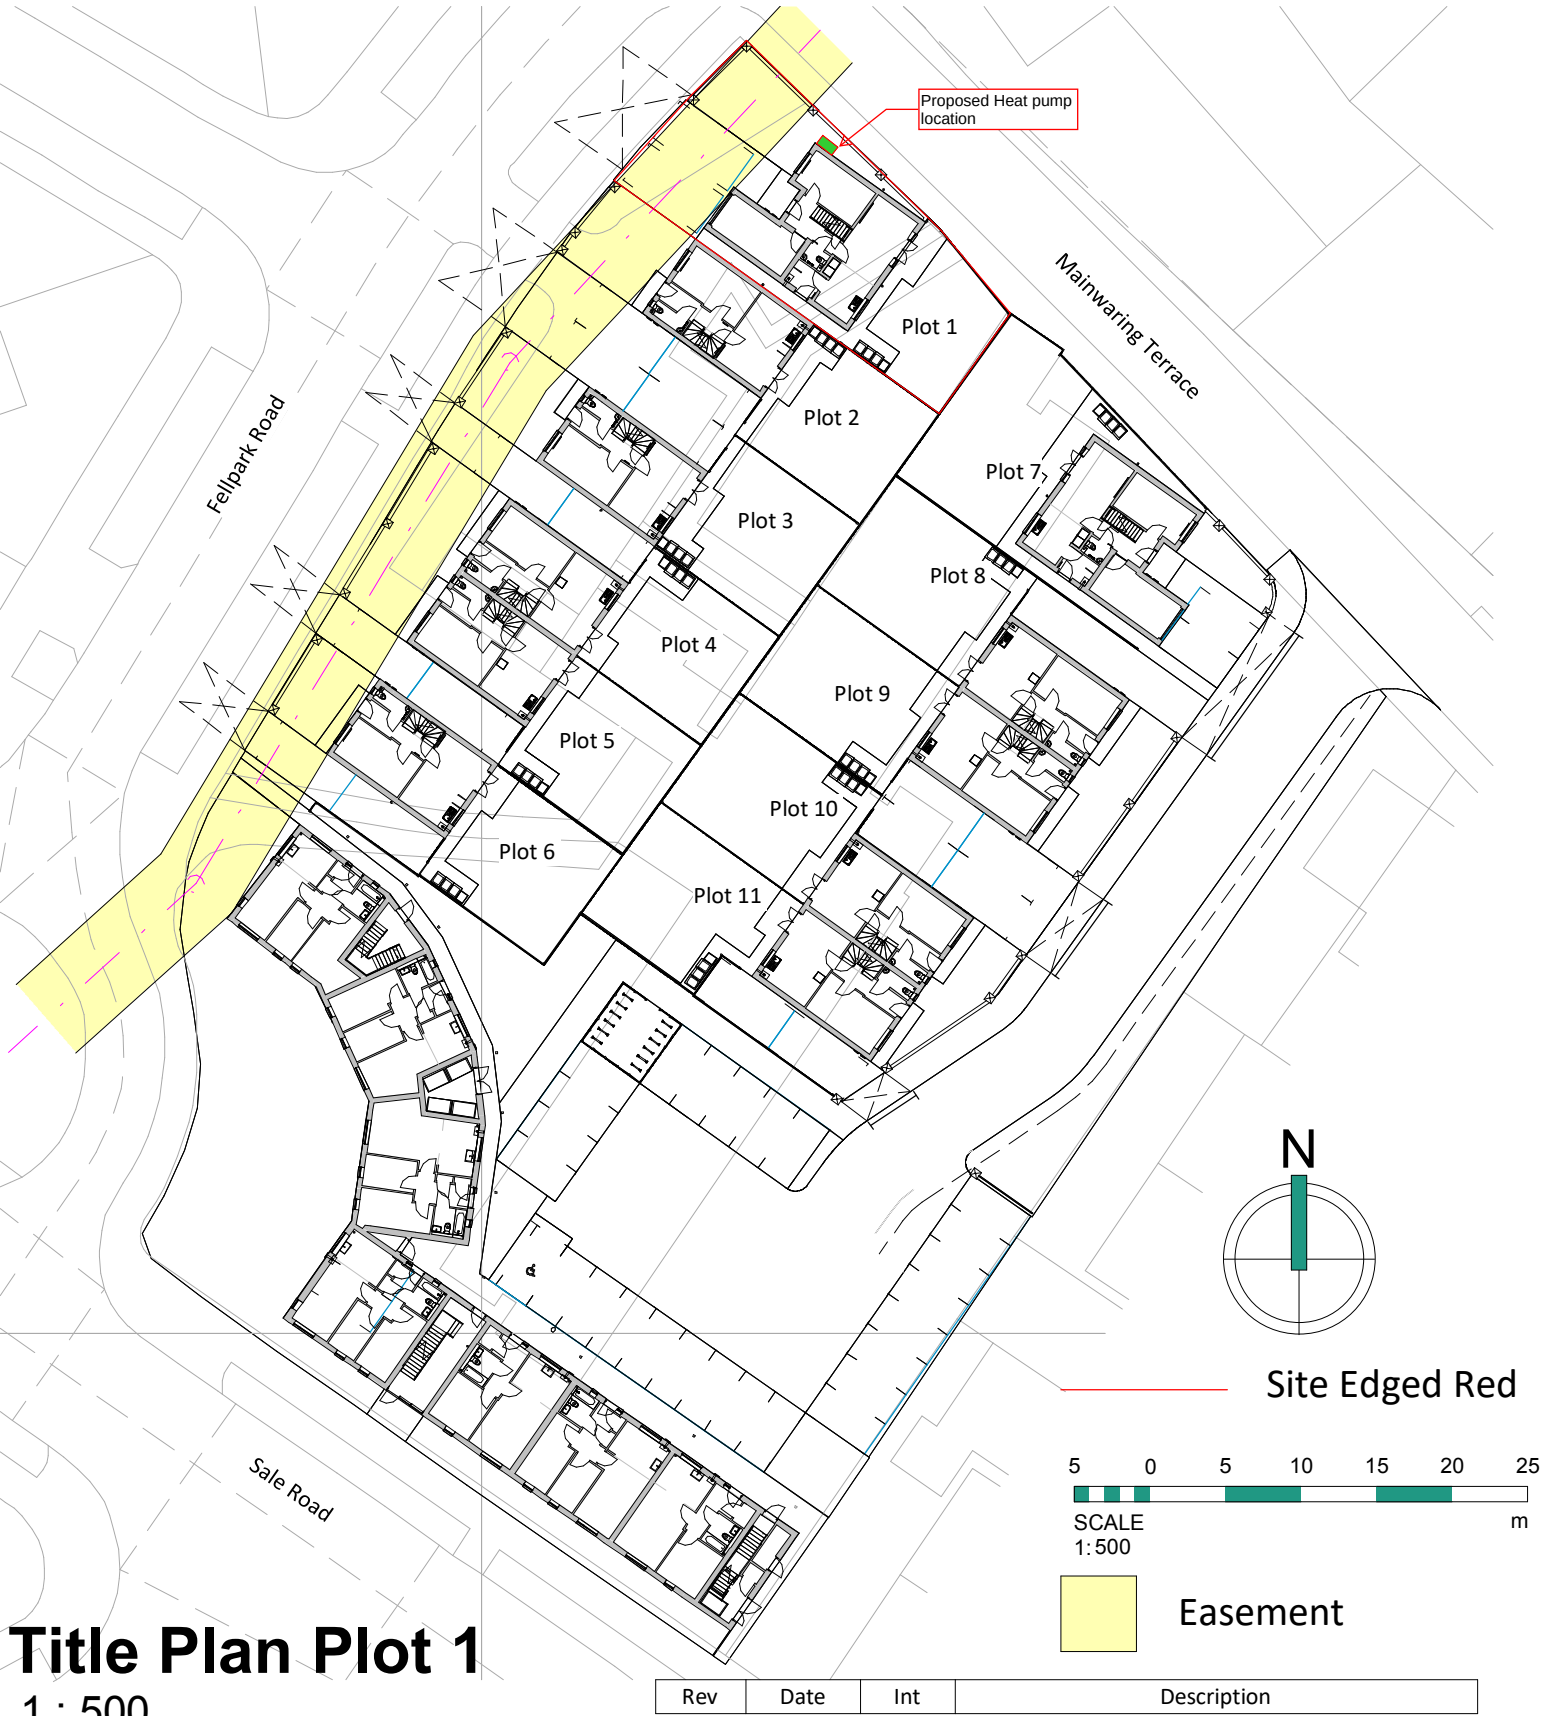

Client:
WCHG
Project:
Alfred Morris Court

Job No:
3321

Scale @ A4:
1 : 500

Description:
Title Plan Plot 1

Drawn By: Checked By: Date: Status Code: Drawing No: Rev:
ED MA 25.11.19 S2 **1001**

Purpose of Issue:
Building Regulations

File Identifier:
AM-BTP-00-SP-DR-A-3321_1001

DO NOT SCALE FROM THIS DRAWING
ALL DIMENSIONS MUST BE CHECKED ON SITE BY
CONTRACTOR PRIOR TO CONSTRUCTION

Elizabeth House, 486 Didsbury Road, Heaton Mersey, Stockport, SK4 3BS
t 0161 443 1221 e info@bernardtaylor.co.uk w
www.btparchitects.co.uk