

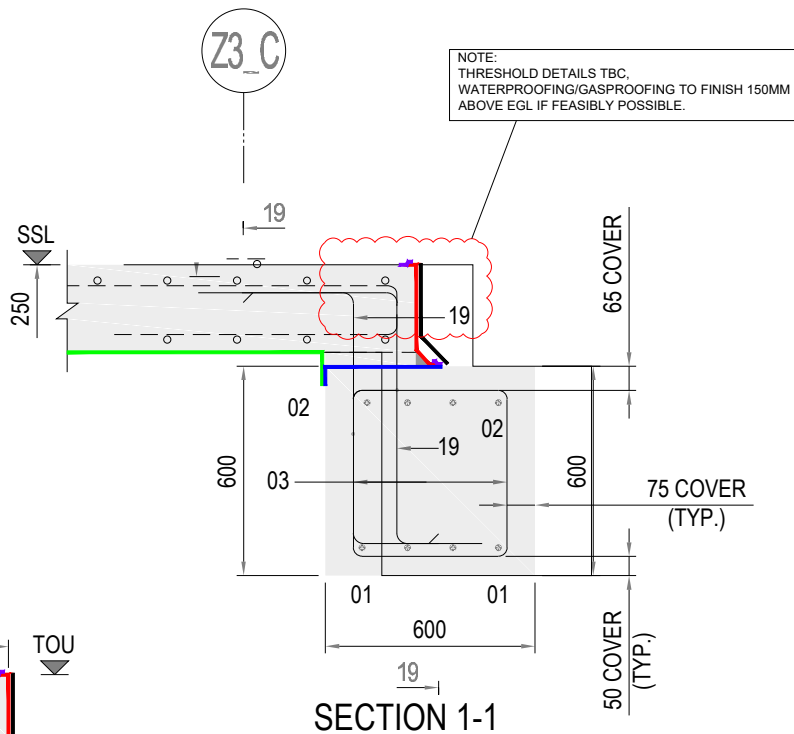
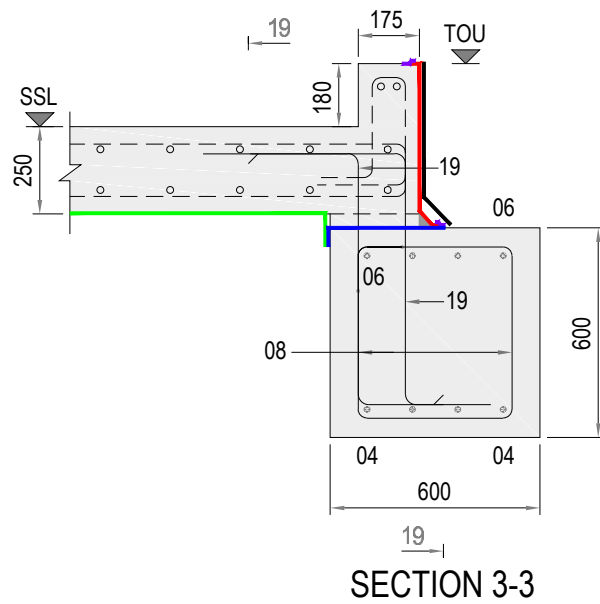


Z3\_07

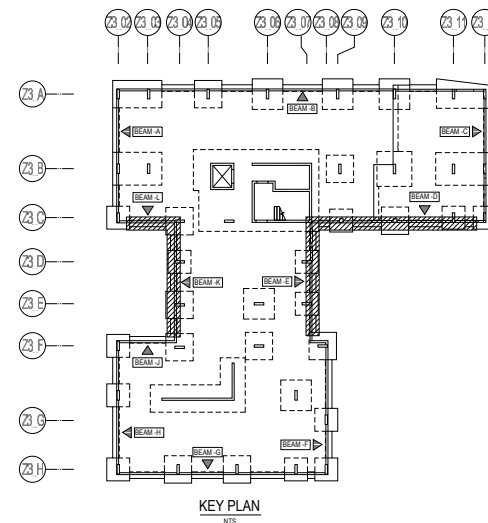

Z3\_07

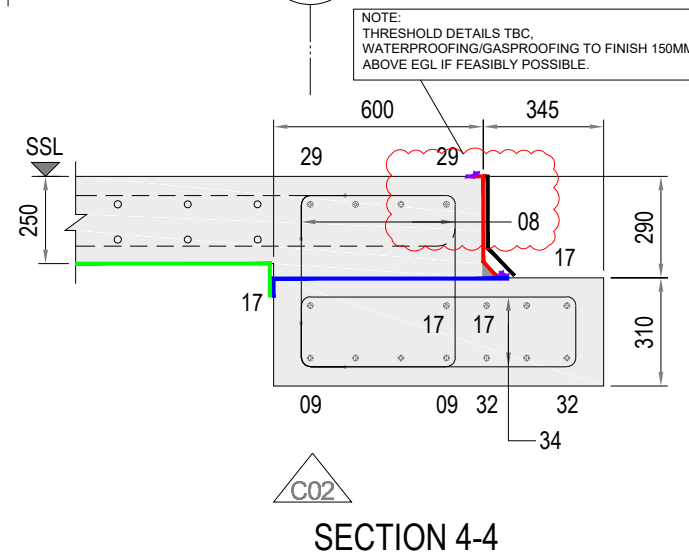

## NOTES:

**SIKAPROOF A-08:-**

Is an embossed polyolefin FPO sheet membrane for pre-applied fully bonded below ground waterproofing of reinforced concrete structures. Membrane thickness 0,8 mm. SikaProof® A-08 is cold-applied without heat or open flames to prepared substrates or onto formwork before fixing reinforcement and concrete placement.

**SIKAPLAN 1650:-**

Is a multi-layer, low-density polyethylene membrane, strengthened by a polypropylene reinforcing grid with an integral aluminium foil. This damp-proofing membrane and gas barrier is used at ground level to protect the building against moisture, radon, methane and carbon dioxide from the ground.

**SIKADUR 32:-**

Normal is a moisture tolerant, structural, two part bonding agent, based on a combination of epoxy resins and special fillers, designed for use at temperatures between +10 °C and +30 °C.

**SIKAPROOF P12:-**

SikaProof® P-12 is a flexible polyolefin (FPO) self-adhesive sheet membrane for post-applied fully bonded below ground waterproofing of existing reinforced concrete structures. Membrane thickness 1,2 mm. SikaProof® P-12 is pre-coated with an adhesive sealant layer and is cold applied onto primed concrete structure by a simple peel and stick process by using SikaProof® Primer-01 as a system primer.

**SIKA GEODRAIN 850:-**

Is a heavy duty drainage and protection sheet produced from high density polyethylene (HDPE) with dimples 10 mm high and a filtration layer of geotextile (PP) bonded on the top.

**SIKA COMBIFLEX ADHESIVE:-**

Sikadur-Combiflex® CF Adhesive Normal is a 2-part epoxy based thixotropic adhesive / sealant used for bonding the Sikadur-Combiflex® 5G modified flexible Polyolefin (FPO) waterproofing tapes to different substrates. Internal and external use.

**SIKASWELL 2010 WATERBAR:**

SikaWell 2010 is a swellable hydrophilic joint sealing system designed to be centrally placed in concrete to concrete junctions with Sika S2 adhesives/Mastic.

## COLOUR LEGEND:

- SIKAPROOF A-08
- SIKAPLAN 1650
- SIKADUR 32/LIQUID GAS BARRIER
- SIKAPROOF P12/LIQUID GAS BARRIER
- PROTECTION BOARD/SIKA GEODRAIN 850
- SIKA COMBIFLEX ADHESIVE
- WATERPROOF CONCRETE
- SIKASWELL 2010 WATERBAR
- MORTAR FILLET

Scale: NTS @ A4

Date:27/03/24

Drawn: HHCD

Checked: JD

Drawing No:

Project No:

C7849-LSL-SIK-ZZ-00003

C7849

Pepper House Business Centre,  
1 Pepper Road, Hazel Grove,  
Stockport, SK7 5DP.

T: 0161 483 7676  
E: enquiries@laintonservices.com  
W: laintonservices.com

Project: ST GABRIELS

Client: MURRAYWOOD CONSTRUCTION LTD

Title: TYPICAL SLAB EDGE DETAILS

Rev: Date: Description: Eng: