


DWG INFO: C:\USERS\CHRISCORRIGAN\DW CONSULTING ENGINEERS LLP\ONEDRIVE - DATA\DW LLP\DW LLP JOBS\DW LLP\PORTLAND ST FULL REFURB\DRGS\20820-DWC-XX-ZZ-DR-S-00001-P01

GENERAL NOTES
Do not scale this drawing.
Contractor to check all dimensions and report all errors and omissions to the engineer.

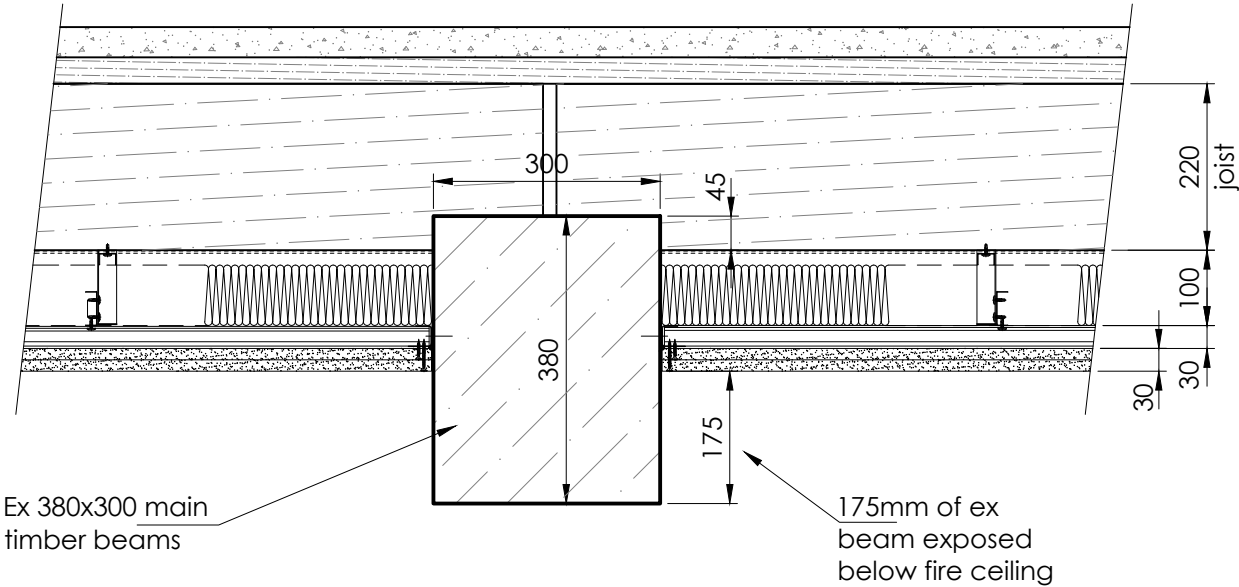

Proposed Detail at Main Beams
With New Fire Ceiling Installed

1:10 at A3
Fire ceiling details taken from AXI drawings ref '23-192-AXI-398 & 420' and the AXI drawings take precedence over the details on this drawing

Rev	Detail	By	Chk	Date
Revisions				

Client bruntwood		 DW Consulting LLP Marsland House Marsland Road Sale, M33 3AQ Hornbeam House Hornbeam Park, Hookstone Road Harrogate, HG2 8QT Tel: 0161 969 4144 www.dwlpl.com Tel: 01423 855930	Drawing Title Proposed Extg Main Beam Details With Fire Ceiling Installed		
Project 117-119 Portland Street Building Refurbishment			Drawing No. 20820-DWC-XX-ZZ-DR-S-00001		
Drawing Status information			Scale 1:10	Sheet Size A3	Revision P01
		Date April'24	Drawn rm	Checked cc	Auth cc