


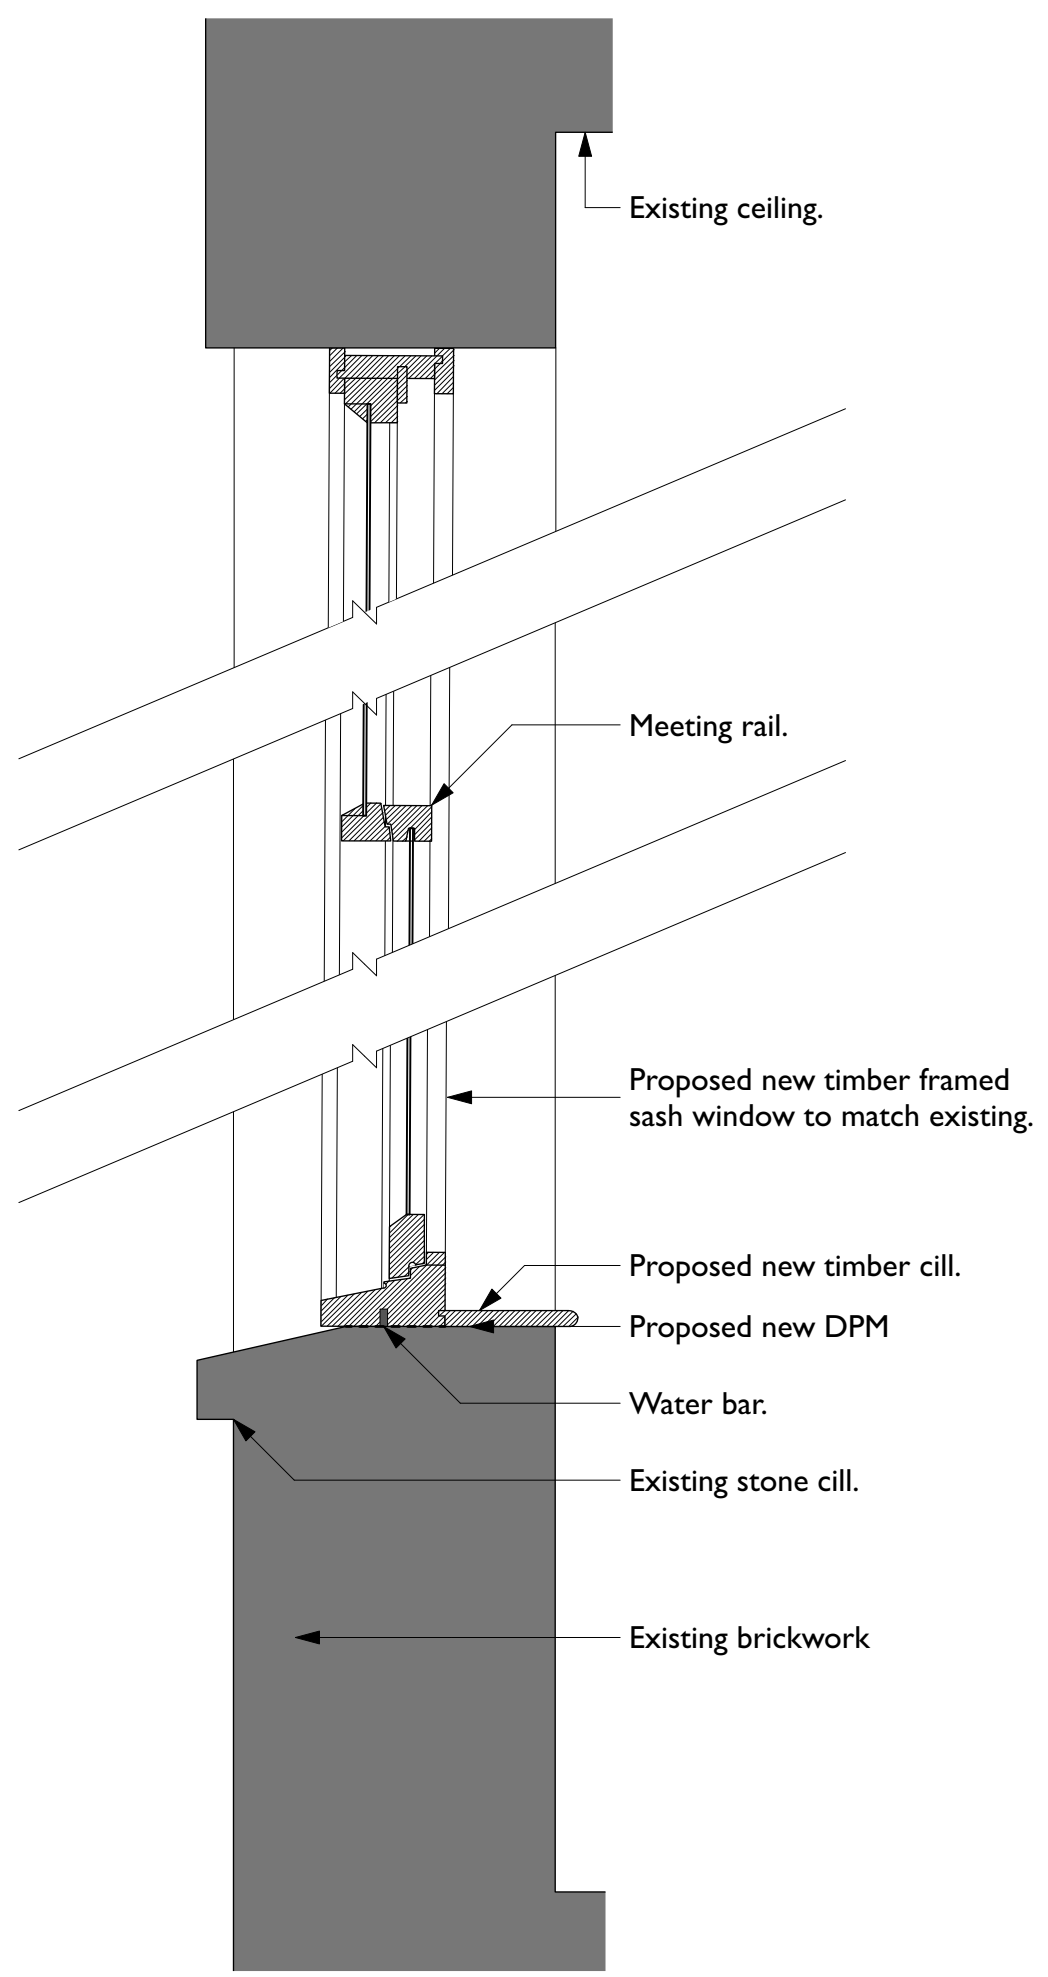

3 Section A-A - Proposed New Sash Window Detail
Scale: 1:10



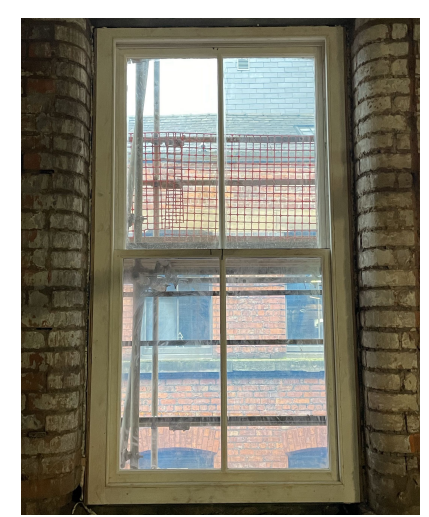



Photo of existing sash window
along Mangle Street to be
replicated.

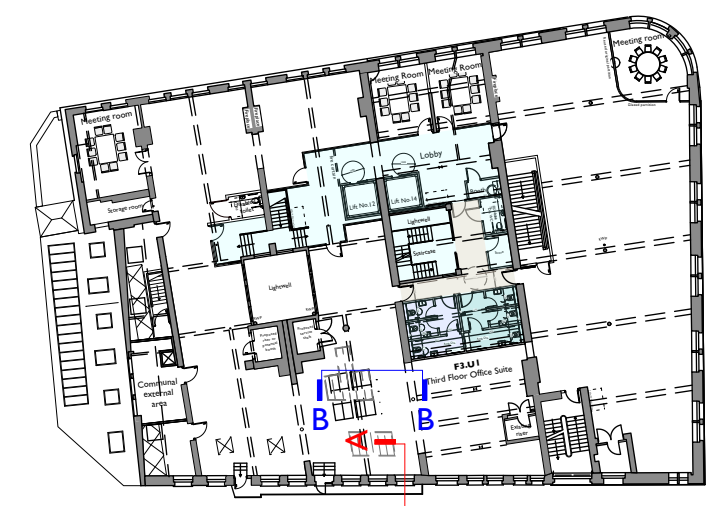

1 Key Plan
Scale: 1:500

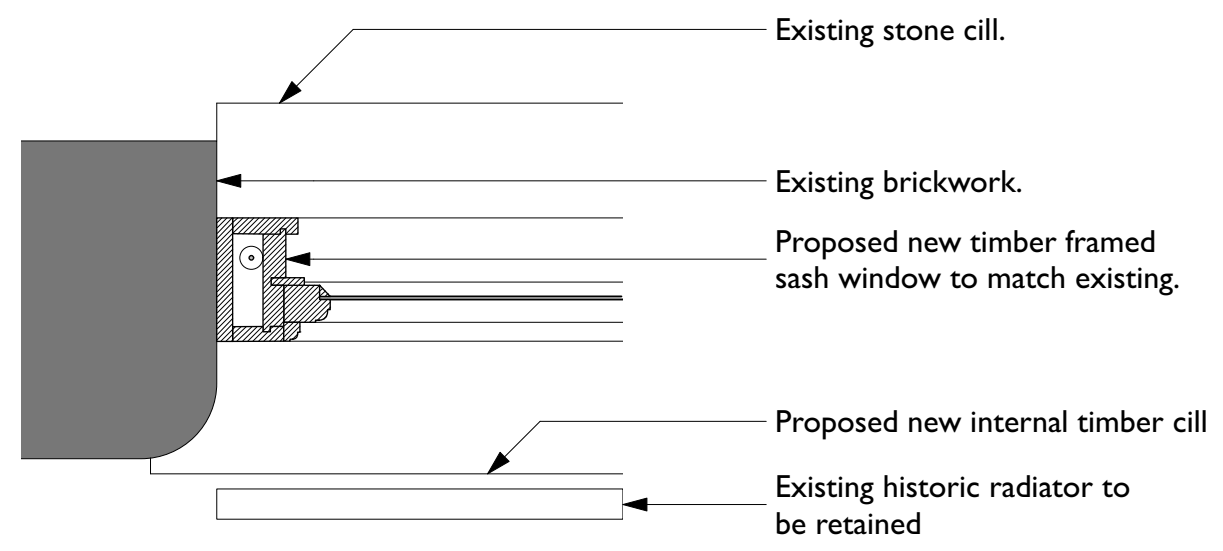

2 Plan Detail - Proposed New Windows Replacing Glass Block
Scale: 1:10

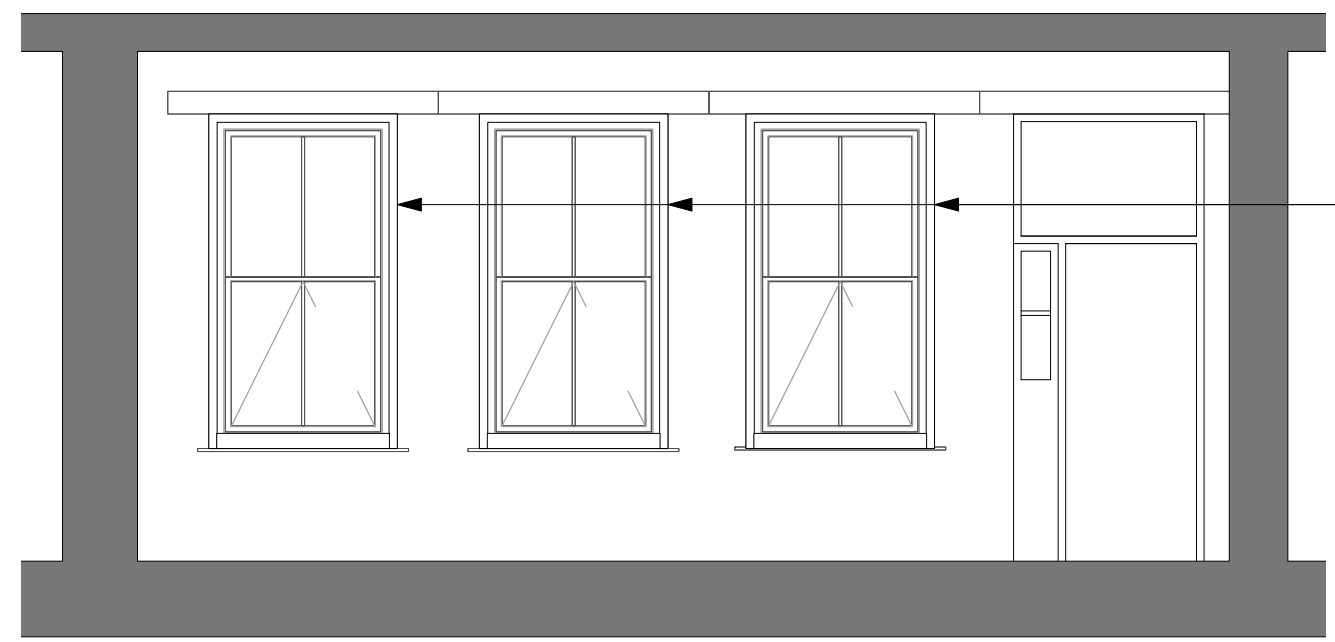

4 Internal Elevation B-B - Proposed New Windows Replacing Glass Block
Scale: 1:50

Proposed new timber
framed sash window to
match existing. Existing
non-original glass block
windows to be carefully
removed.

Rev Note DRN CHK

8-16 Newton Street

Proposed 3rd Floor Sash Window
Detail

scheme	1988
drwg no.	P(386)
revision	

scale	Varies @ A3
date first drawn	Feb 23
drawn	RD

SK sketch E existing P proposed T tender C construction FI final issue

www.ateliermb.co.uk
t 0161 236 0051
e architect@ateliermb.co.uk