




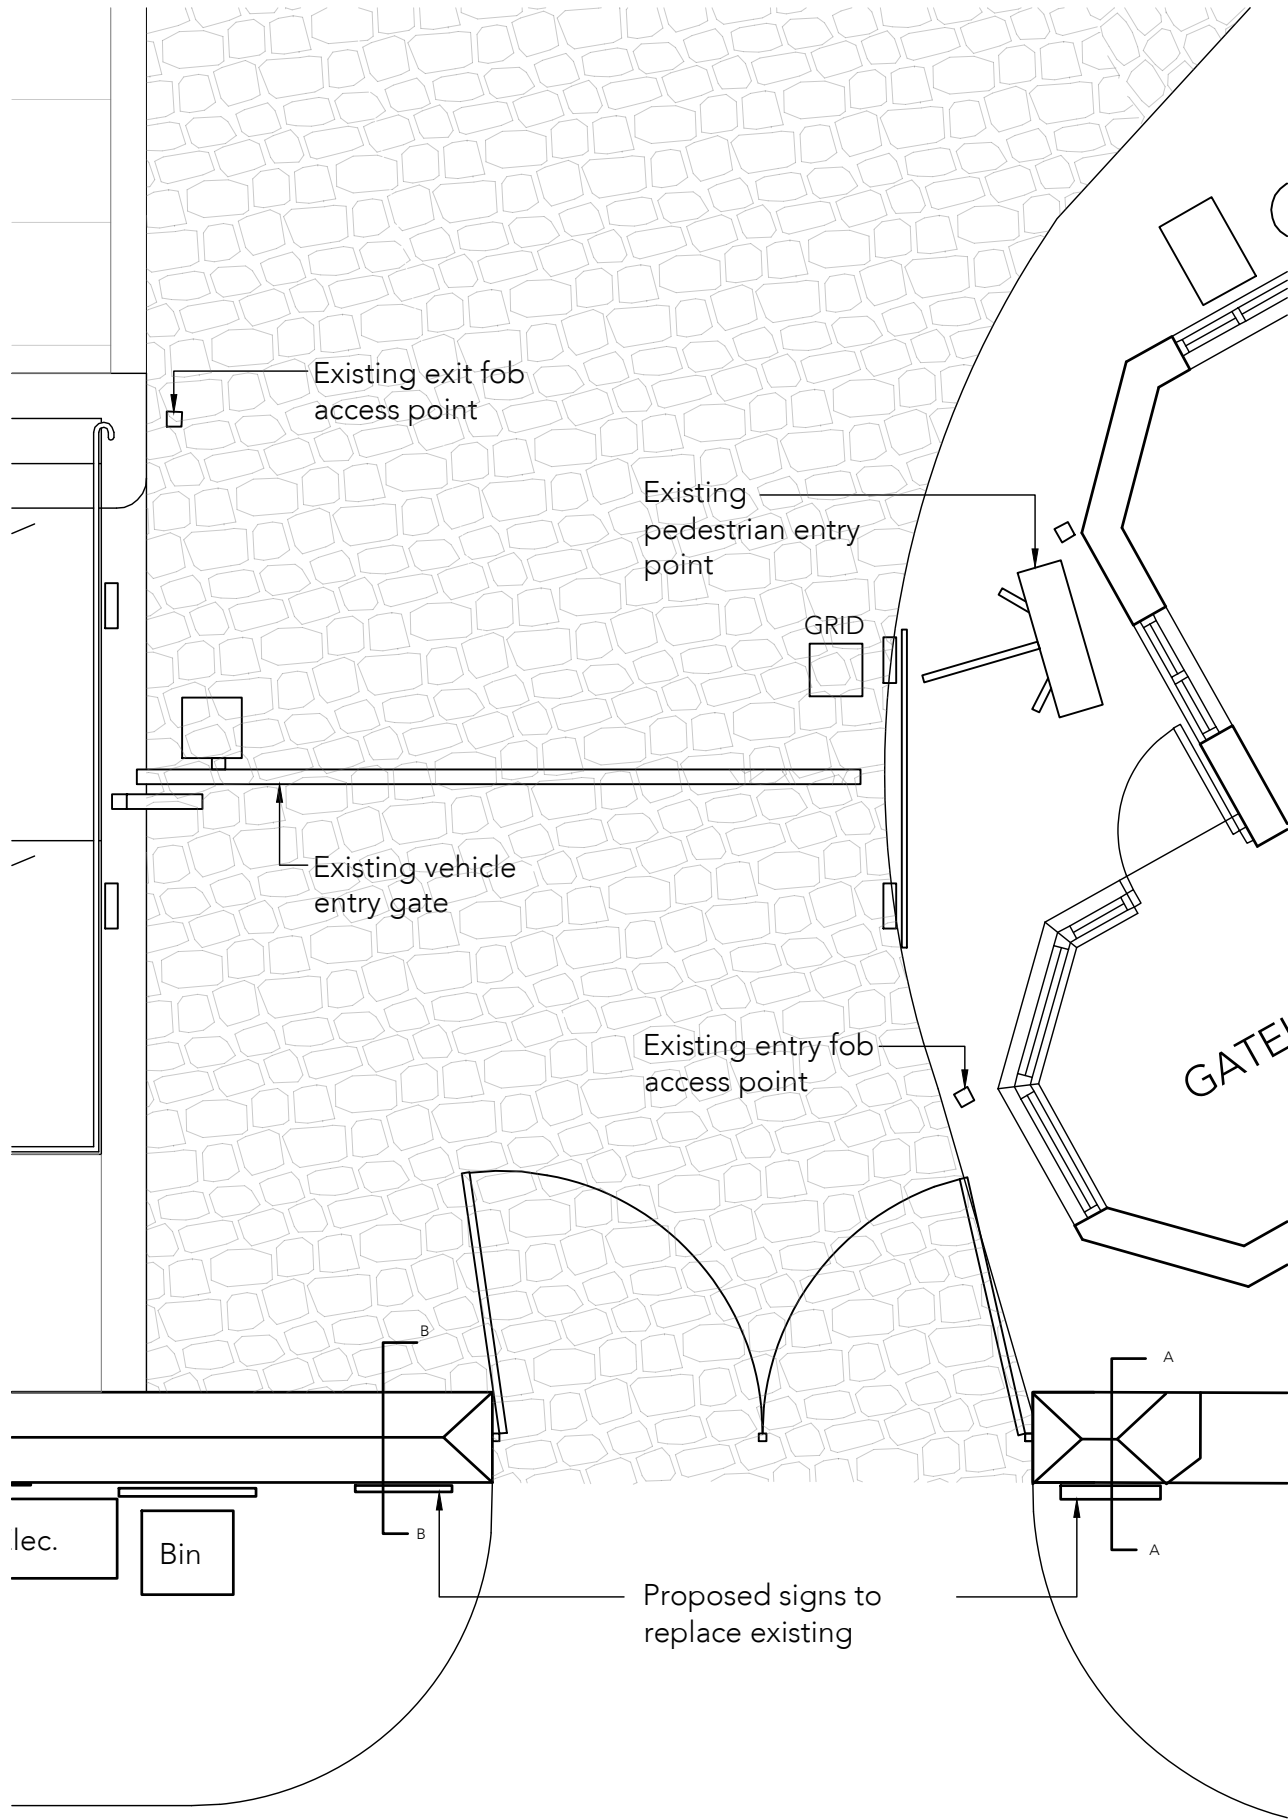

Plan

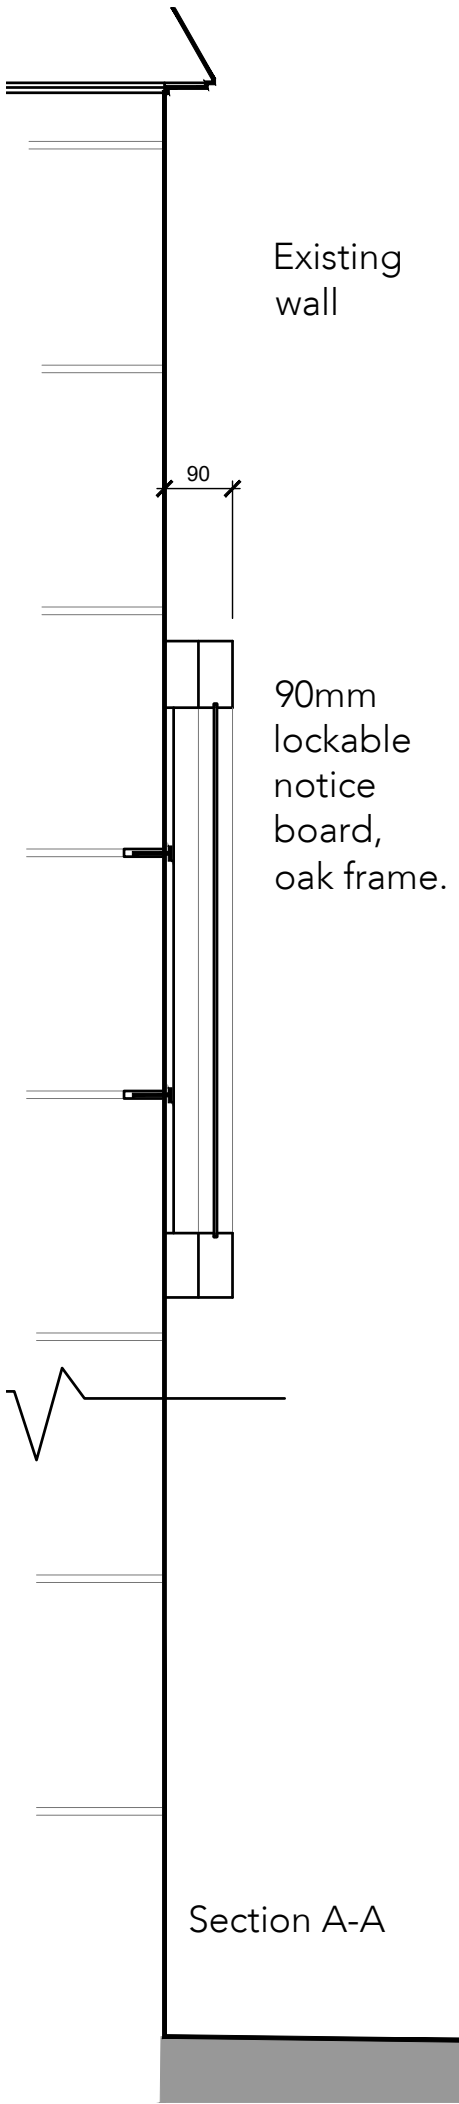

Section A-A

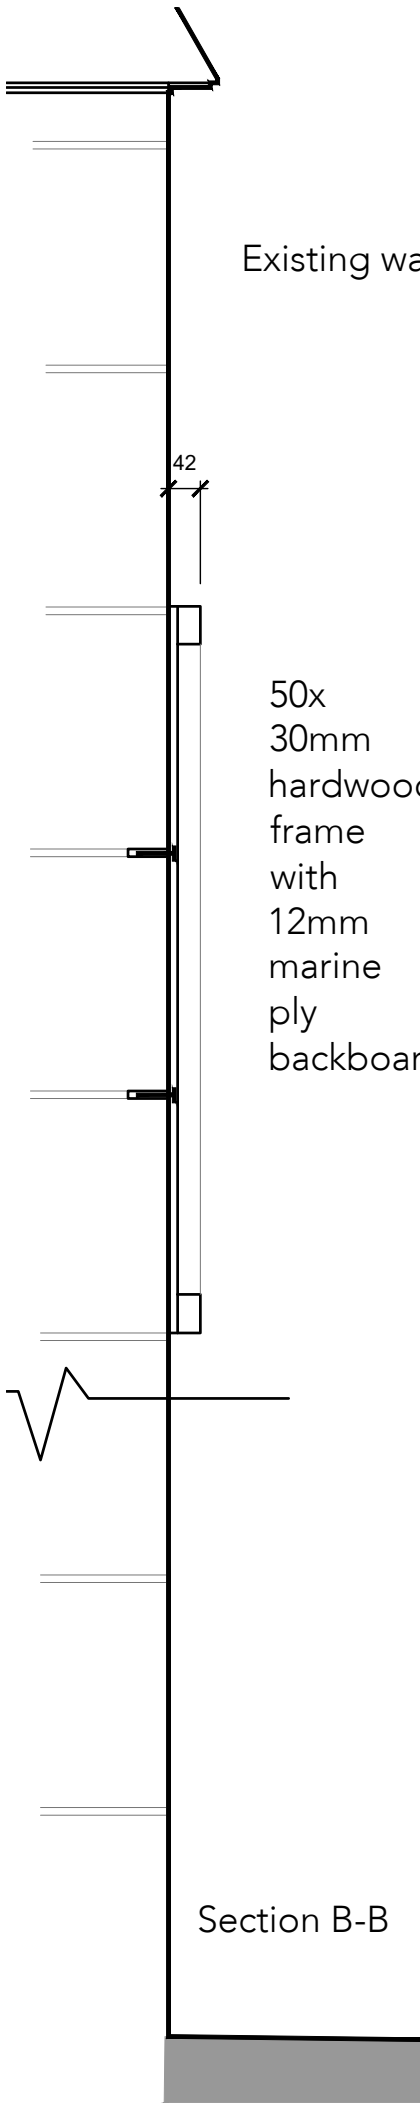

Section B-B



Note:
Do not scale from this drawing.
Dimensions are to be checked on site.
If in doubt please ask.



Existing fixings to be reused where possible. Any new fixings to be 5x50mm stainless steel screws into existing mortar courses only.

Buttress

41 Bengal St
Manchester
M4 6AF

Clockwise, Yorkshire House
Greek Street, Leeds
LS1 5SH

T 0161 236 3303
E contact@buttress.net
W www.buttress.net

Project Title CSM - Entrance Signage
Client Chetham's School of Music
Location Manchester

Drawing Title Proposed Plan and Section

Date 12/06/24
Checked EK

Scale 1:100
Orig Paper Size A3

Status **PLANNING**

Project: Origin: Zone: Level: Type: Disc: Number: Rev:

9874 - BA - XX - XX - DR - A - (01)001 - A