

Existing arrangements - based on limited information and may vary on site. To be confirmed by contractor and reported to Project Manager.

DMWR are not responsible for the accuracy or completeness of the information provided within the Thomasons External Wall Survey report.

For cavity barriers location refer to Proposed Elevations

All combustible materials to cladding to be removed. New cladding systems to achieve A2 - s1, d0 to BS EN 13501 with all testing data to be made available.

New cladding build up dimensions to match existing where possible and maintain existing plane of wall finishes. U Values & Condensation Risk proposals to be calculated by others for approval.


See NBS Specifications for further details.

VCL to be provided if not in place. Contractor to investigate and advise.

EPDM's to be replaced to form weather sealing membrane around window frames.

All fixings and support elements are shown indicatively. Cladding supports are notional only and to be developed and designed by appointed facade supplier to accommodate existing cladding planes.

DMWR are not responsible for the design and setting out of specialist facade elements.

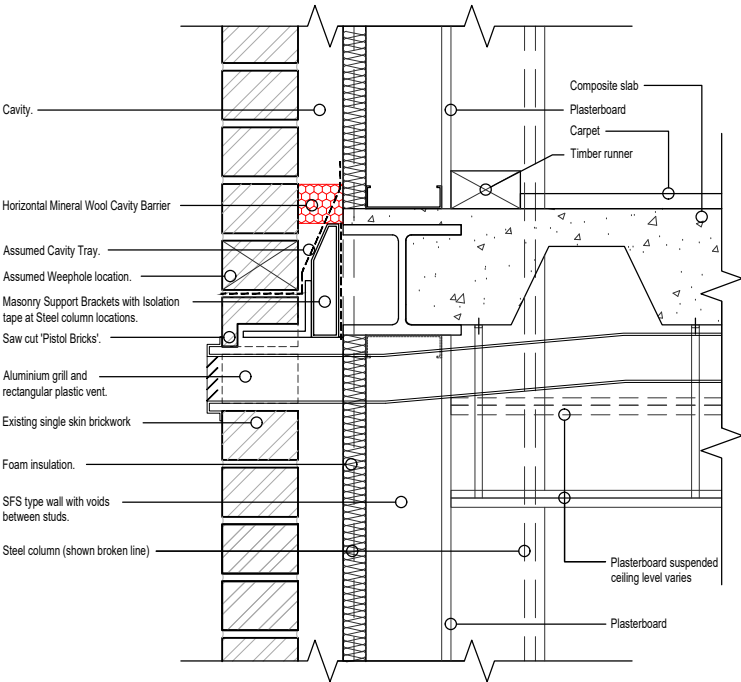

EXISTING - Typical Vent - Brick - Scale 1:10

Existing building ASSUMED INFORMATION TBC on site

NOTE
Remediation works are external only
and up to line of face of existing SFS.

Breather membrane by Obex Cortex 0220FR Class A1, or equal approved.

50mm Rockwool NyRock Rainscreen 032.

A1 rated Calcium Silicate 12mm RCM Y Wall board, or equal approved.

9mm Promat Supalux and appropriate packer strips. To achieve 60mins fire protection.

Siderise CT Cavity Tray non-combustible (A2 S1, d0 or Class A1).

Horizontal cavity barrier by Siderise type EW CB30. Rated E30 I30.

Weephole inserts by Timloc or equal at max 900mm centres.

Suitable stainless steel Ancon support system shown indicatively, to be thermally broken from existing steel. Possible new steel plate/s required for fixings, to be by others and approved by Structural Engineer.

New 'Pistol Bricks'.

Aluminium grill and rectangular plastic vent.


Intumescent Low Profile Ventilation Duct Sleeve

Existing bricks to be removed and replaced with bricks to match existing. All wall ties to be replaced and designed and approved by Structural Engineer. Ties fixed 'directly' to steels to be thermally broken. Allow for stainless steel wall ties and bed joint reinforcement.

Assumed existing steel column (shown broken line).

Text Key

Please note: Red text - identifies action for proposed remediation

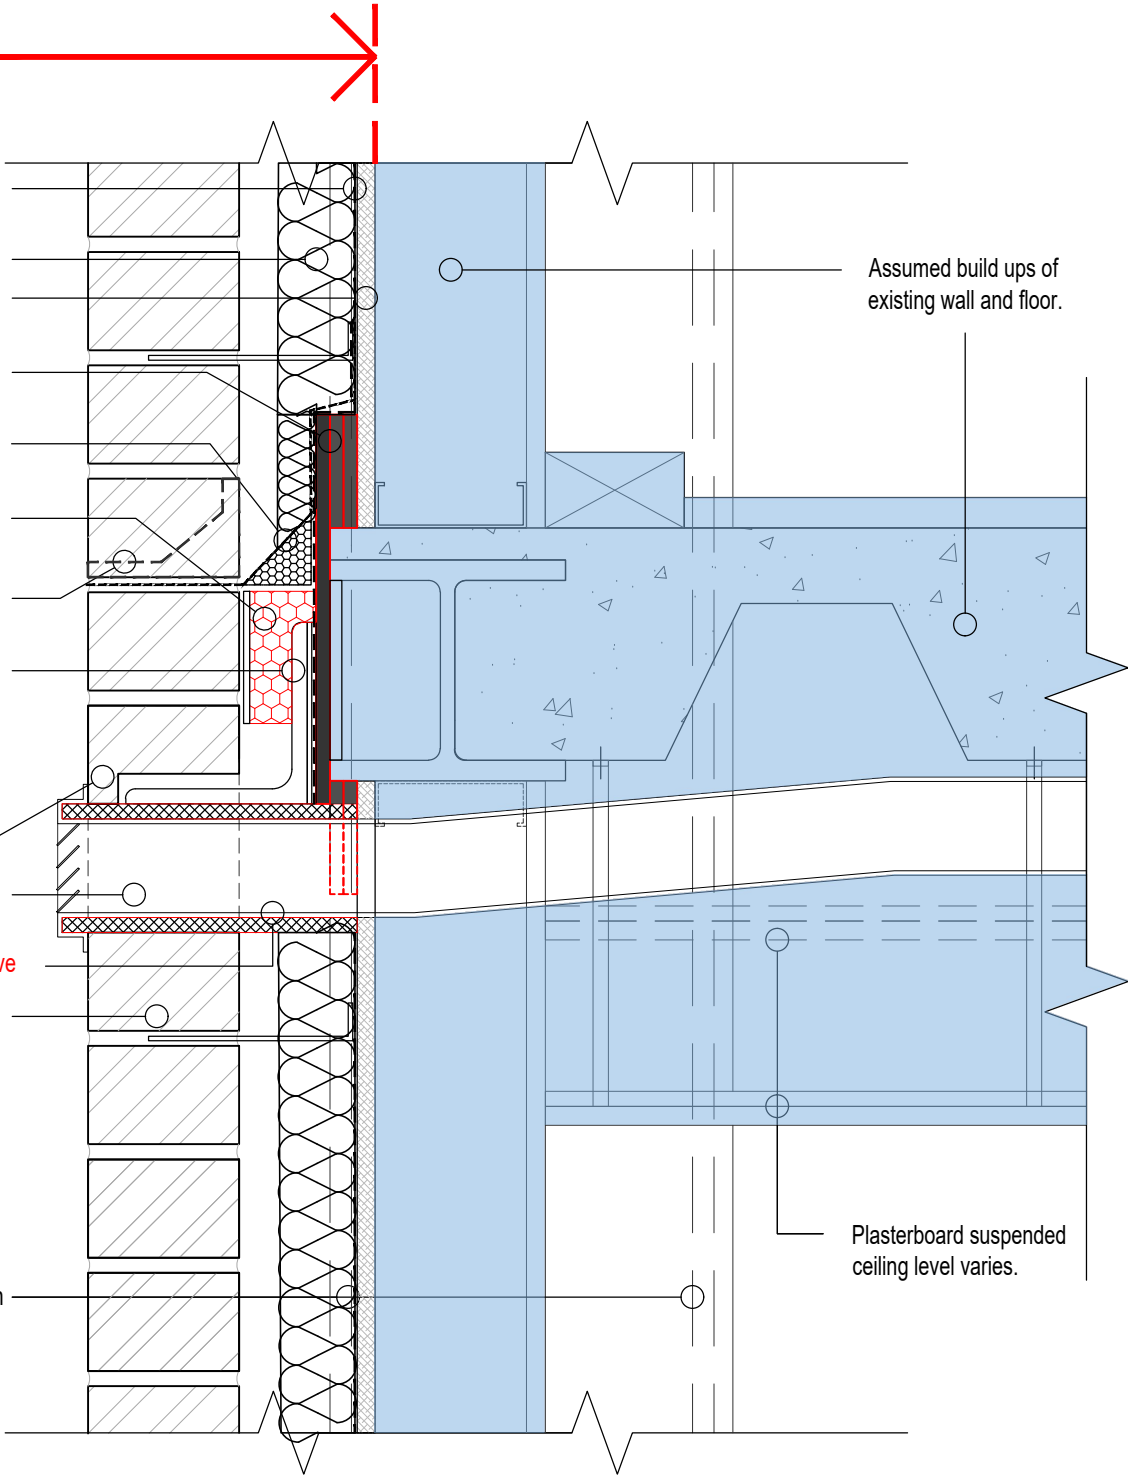

Assumed build ups of
existing wall and floor.

Plasterboard suspended
ceiling level varies.

Use Dimensions - DO NOT SCALE
The Contractor is to check all dimensions at all times.
Contractor to check the dimensions & conditions on site before commencing. Subject to professional survey.
All errors and omissions to be reported prior to commencement.
This drawing must be read in conjunction with the relevant specification clauses. This drawing must not be used for purposes other than that for which it is provided. All drawings subject to statutory authority approval.

This Drawing Is Copyright of DMWR Architects LTD

Scale Bar	To be used as guidance only		
1:5	mm	50	150
1:10	mm	100	300
1:20	mm	200	600
1:50	mm	500	1500

NOTES

These drawings have been produced based on limited information supplied to DMWR. No checks have been undertaken to confirm accuracy of drawings and DMWR does not accept any liability for variations from existing arrangement. These drawings are not intended for construction purposes, nor are they fully representative of all details and interfaces required. These drawings are intended as design intent for the purposes of obtaining tender only. The contractor should undertake all necessary site surveys and investigations to ascertain accurate dimensions required for construction purposes and the production of detail manufacturing drawings or any other purpose. Existing wall build up has been produced with limited information from localised intrusive opening up by others. The Design Intent 'As Proposed' detail drawings have been produced with manufacturers input and are to be read in conjunction with the specification document for all associated components. These Design Intent drawings and Specification Document are for the purpose of tender. The contractor / sub-contractors are to complete detailed working drawings for construction. Detailed fabrication drawings to be submitted for comments. In all cases fire barriers/stopping/membranes sealants/ tapes and all other facade materials to be fully certified for application and to be subject to approval by the Building Inspector and Fire Engineer.

Manufacturers to provide Fire Test Certification for open state and closed state barrier systems confirming compatibility with overall wall assembly and compliance.

Rev	Date	Revision Description	Drm	Chk
C	20.10.23	Updated with NBS specification.	JP	PB
B	16.10.23	Design team comments incorporated. Tender Issue	JP	PB
A	20.09.23	Preliminary Issue	JP	PB

Project Name Lincoln Gate, Manchester		North	
Client THOMASONS		Client Job No 9058	
Drawing Title Typical Vent - Brick		DMWR Job No 3739	
Drawing Reference. 3739-DMWR-DR- 210		Revision C	
Drawn Date Sept 2023	Scale 1:5@A3	Drawn By JP	Checked By PB
Drawing Status DESIGN INTENT - TENDER			

First Floor
16-18 Hatton Garden
London EC1 N 8AT

020 7870 3779
mail@dmwr.co.uk
www.dmw.co.uk

DMWR
Architects

Fourth Floor
41 Spring Gardens
Manchester M2 2BG

0161 413 4656
mail@dmwr.co.uk
www.dmw.co.uk

Contact DMWR for more information