




Scale 1:50

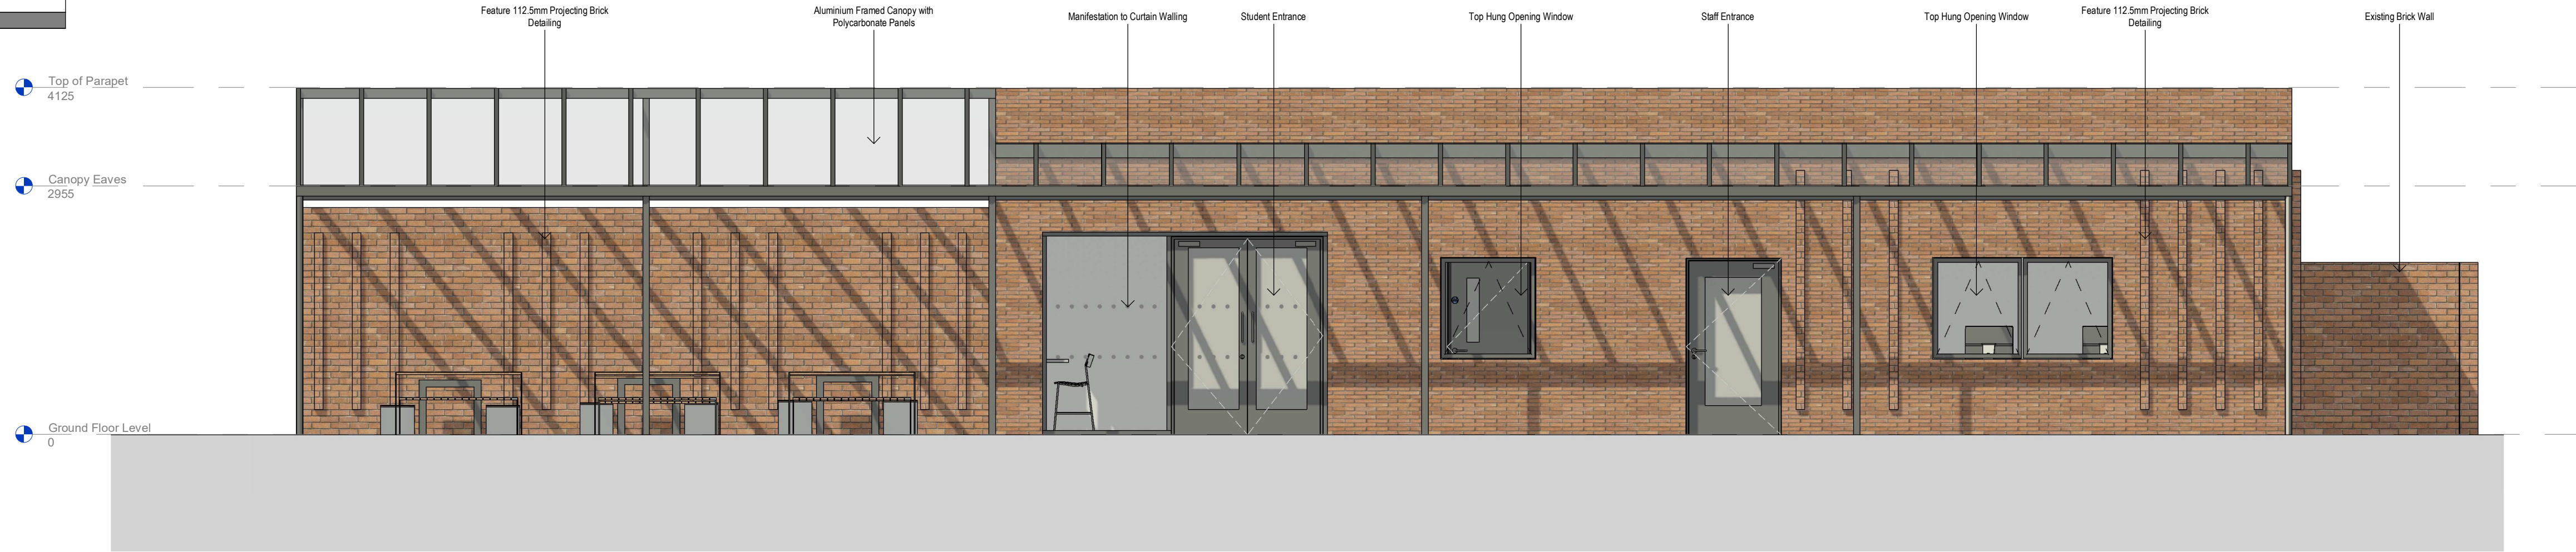

1 East Side Elevation
1: 50 Ref Sheet: 2400

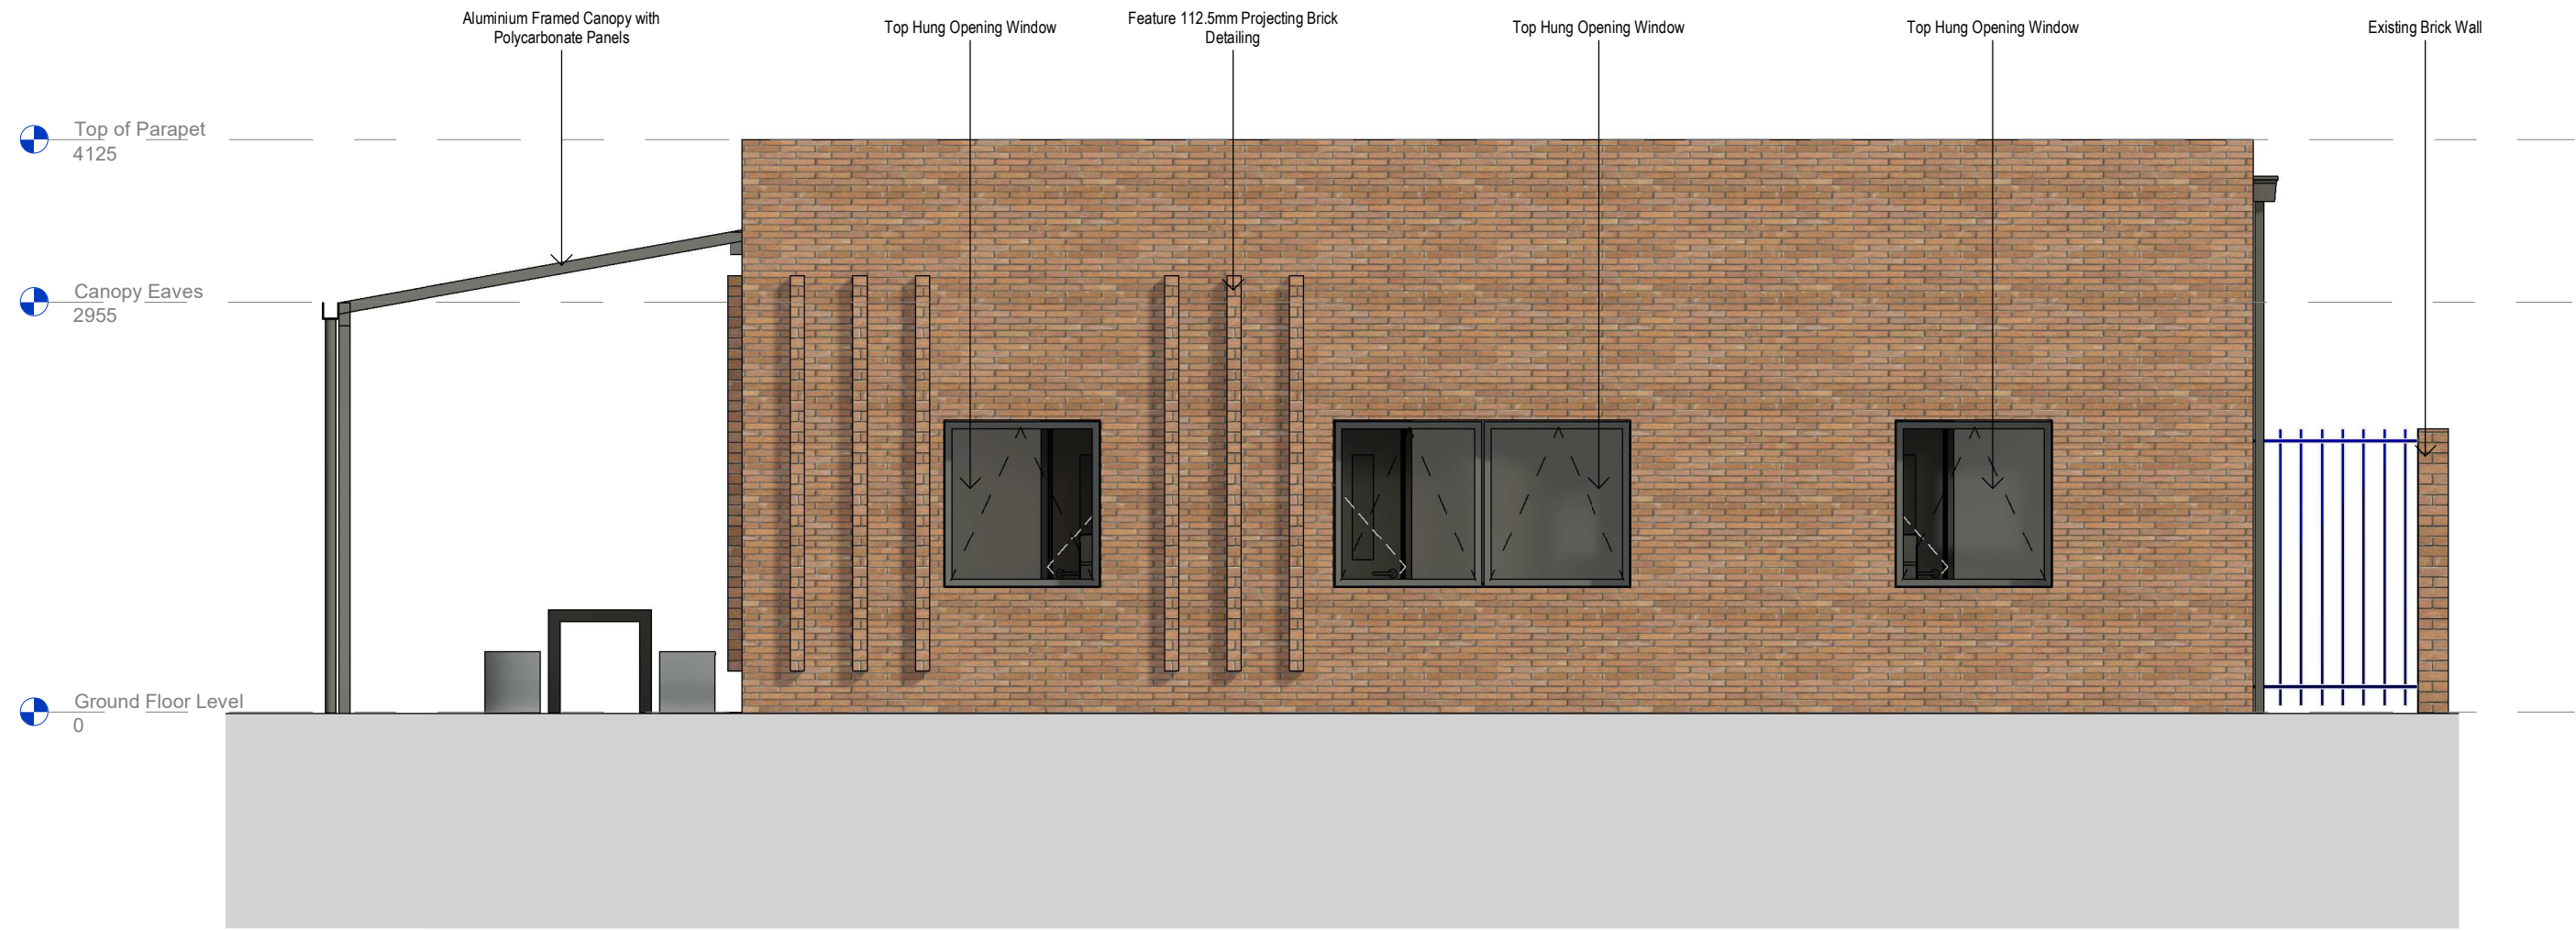

2 North Side Elevation
1: 50 Ref Sheet: 2400

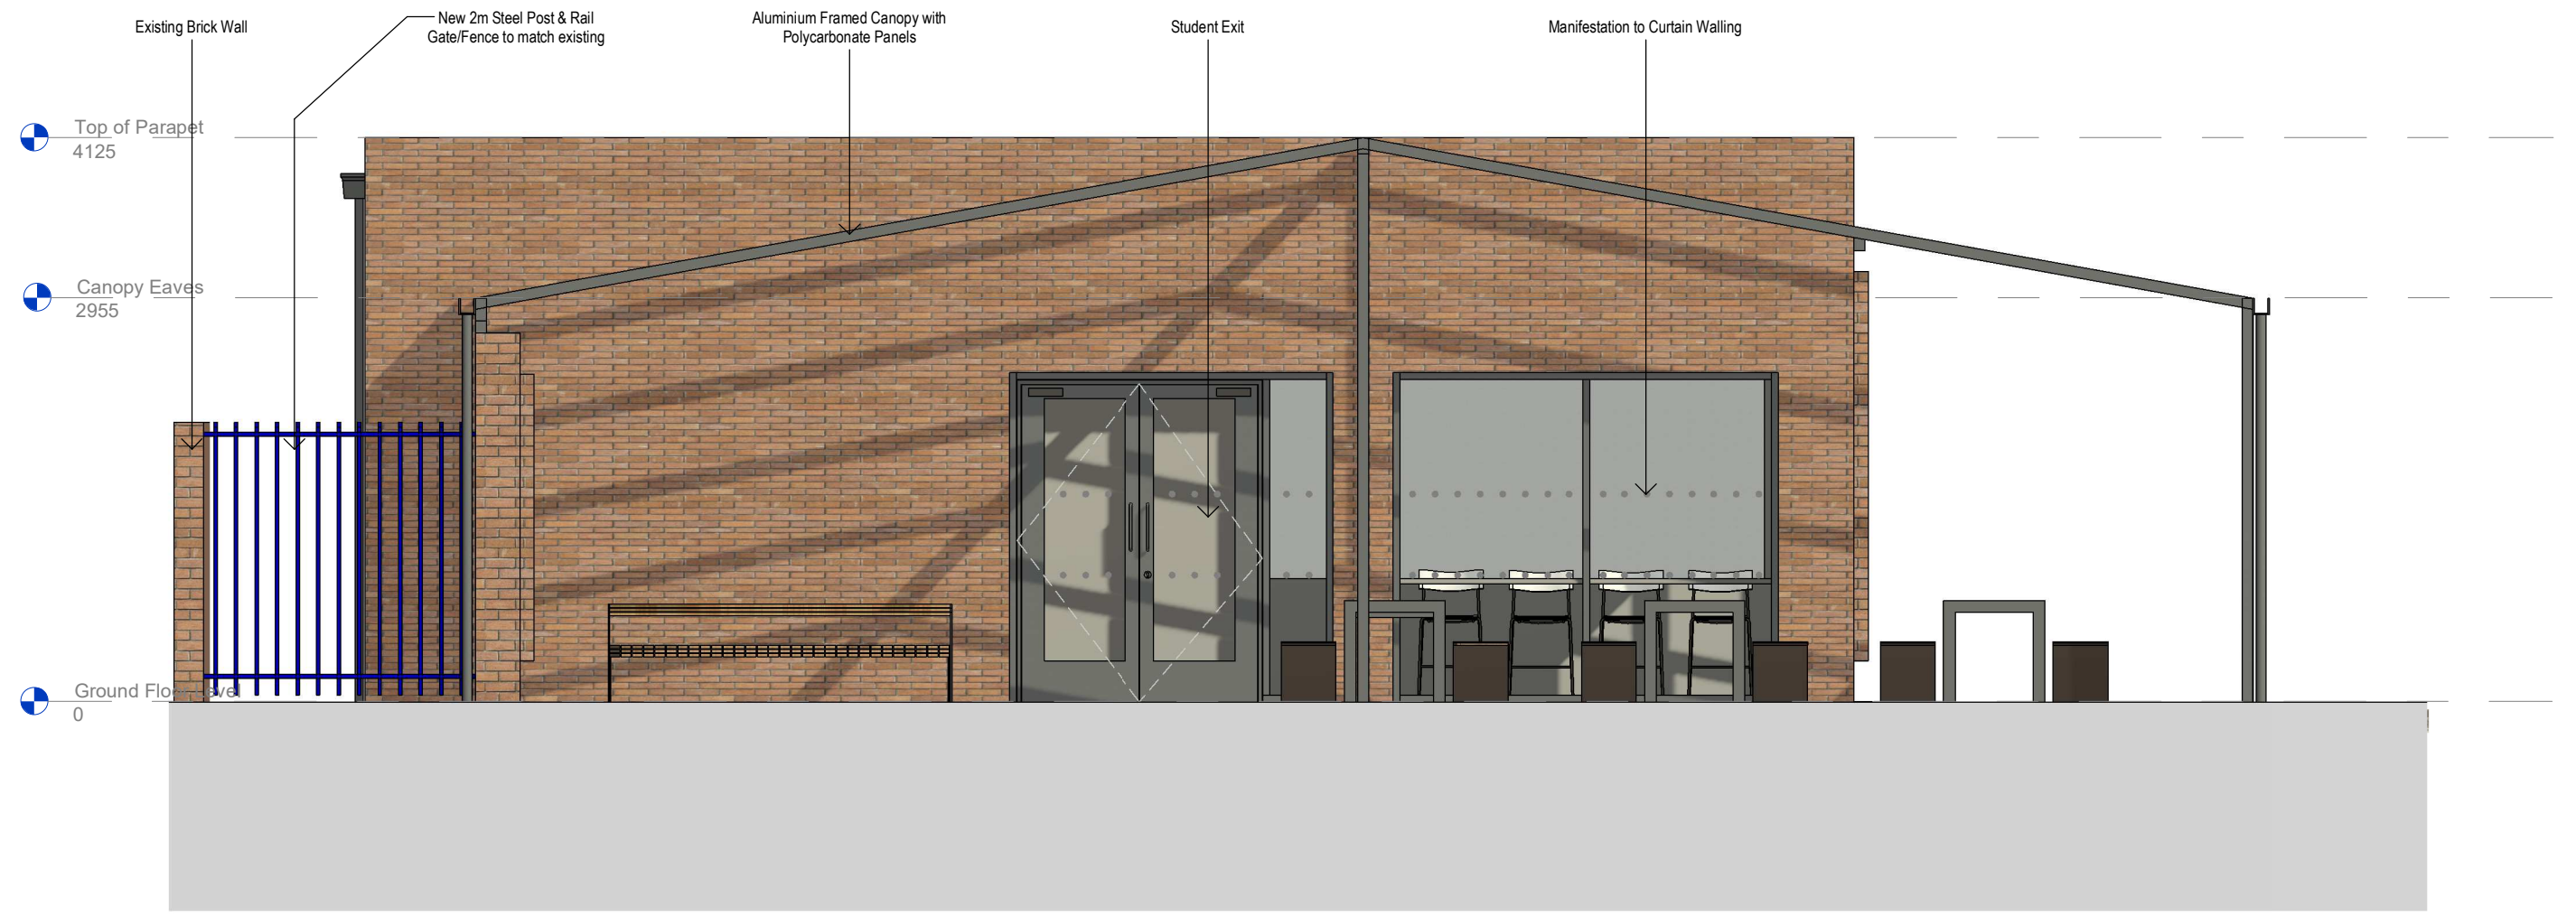

3 South Side Elevation
1: 50 Ref Sheet: 2400



4 West Side Elevation
1: 50 Ref Sheet: 2400

Rev Revision Notes
T1 r100 - Tender Pack
L2 r101 - Section 7.3 Application

LCSV-10A-V2-XX-DR-A-2540-L2