

NOTES:
This drawing is to be read in conjunction with the following drawing series:





Reflected ceiling core plan drawings
MN2A-JMA-MB-XX-DR-A-033299
-033309

Skirting scoping out drawings
MN2A-JMA-MB-XX-DR-A-142199
-142259

Typical skirting details and internal door jamb details
MN2A-JMA-MB-XX-DR-A-144200

along with the Architect's finishes schedule

Fire curtain specification to be confirmed

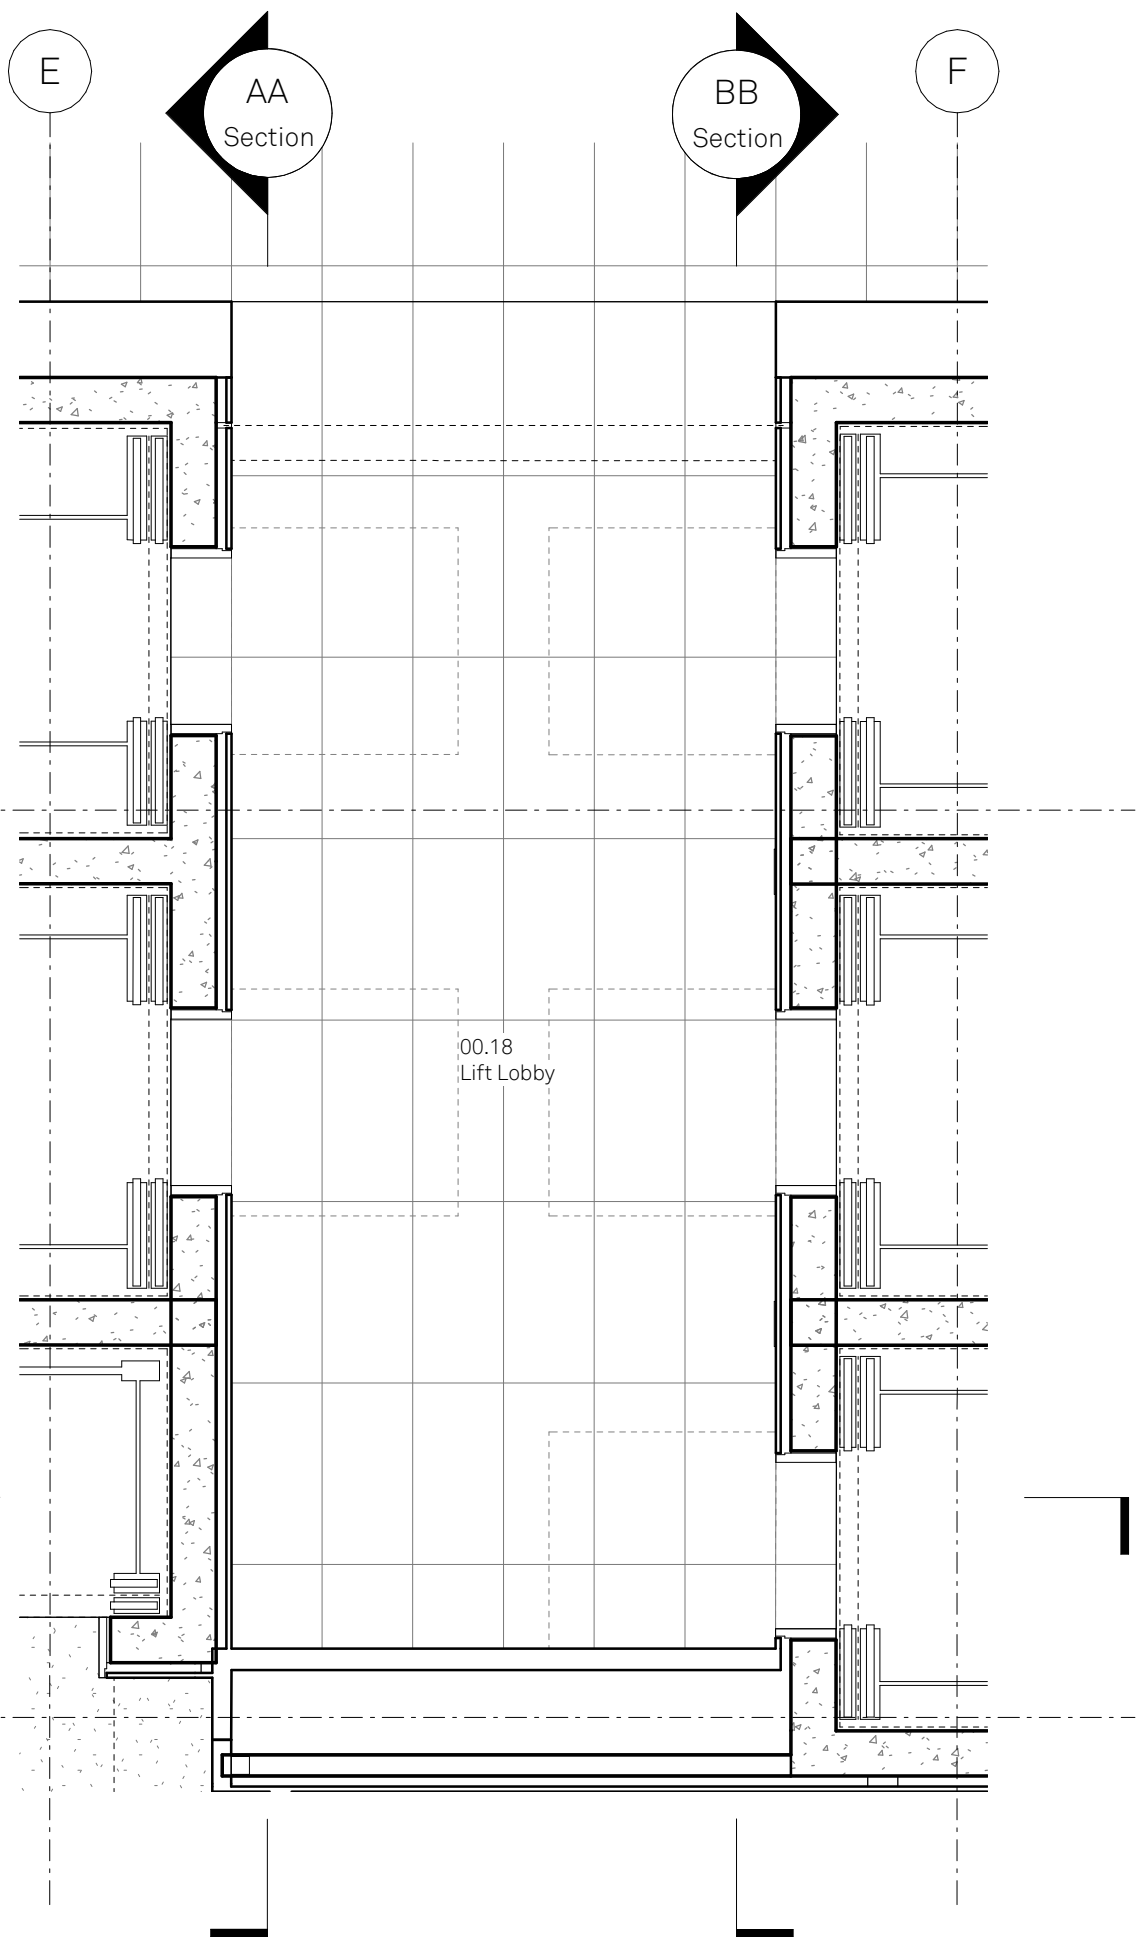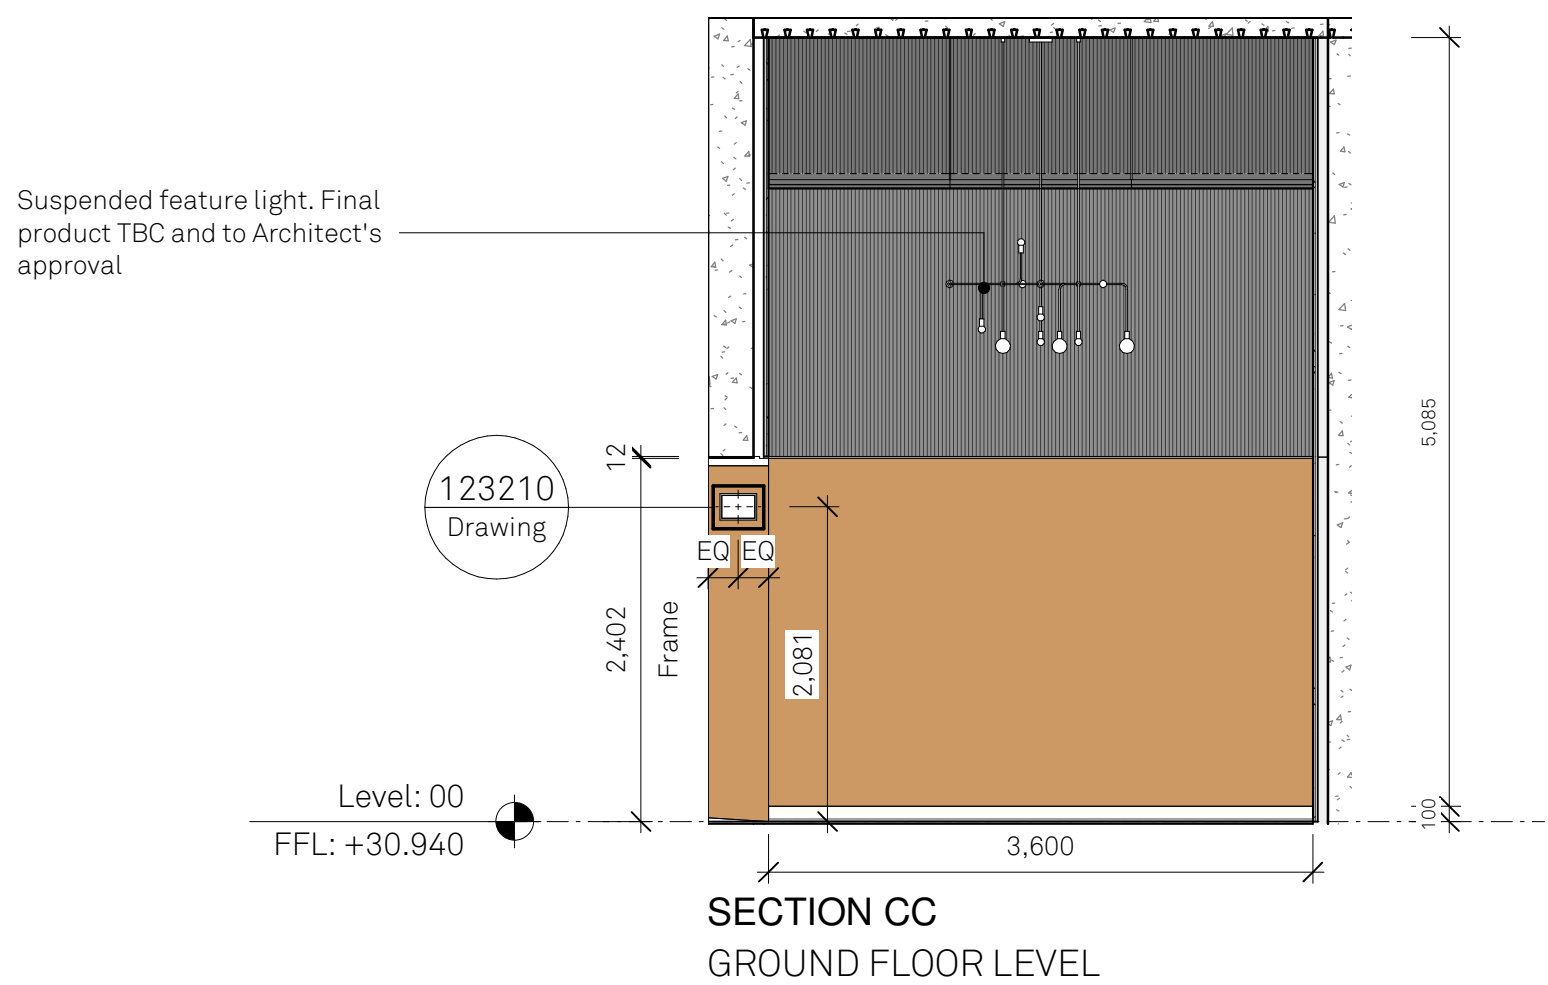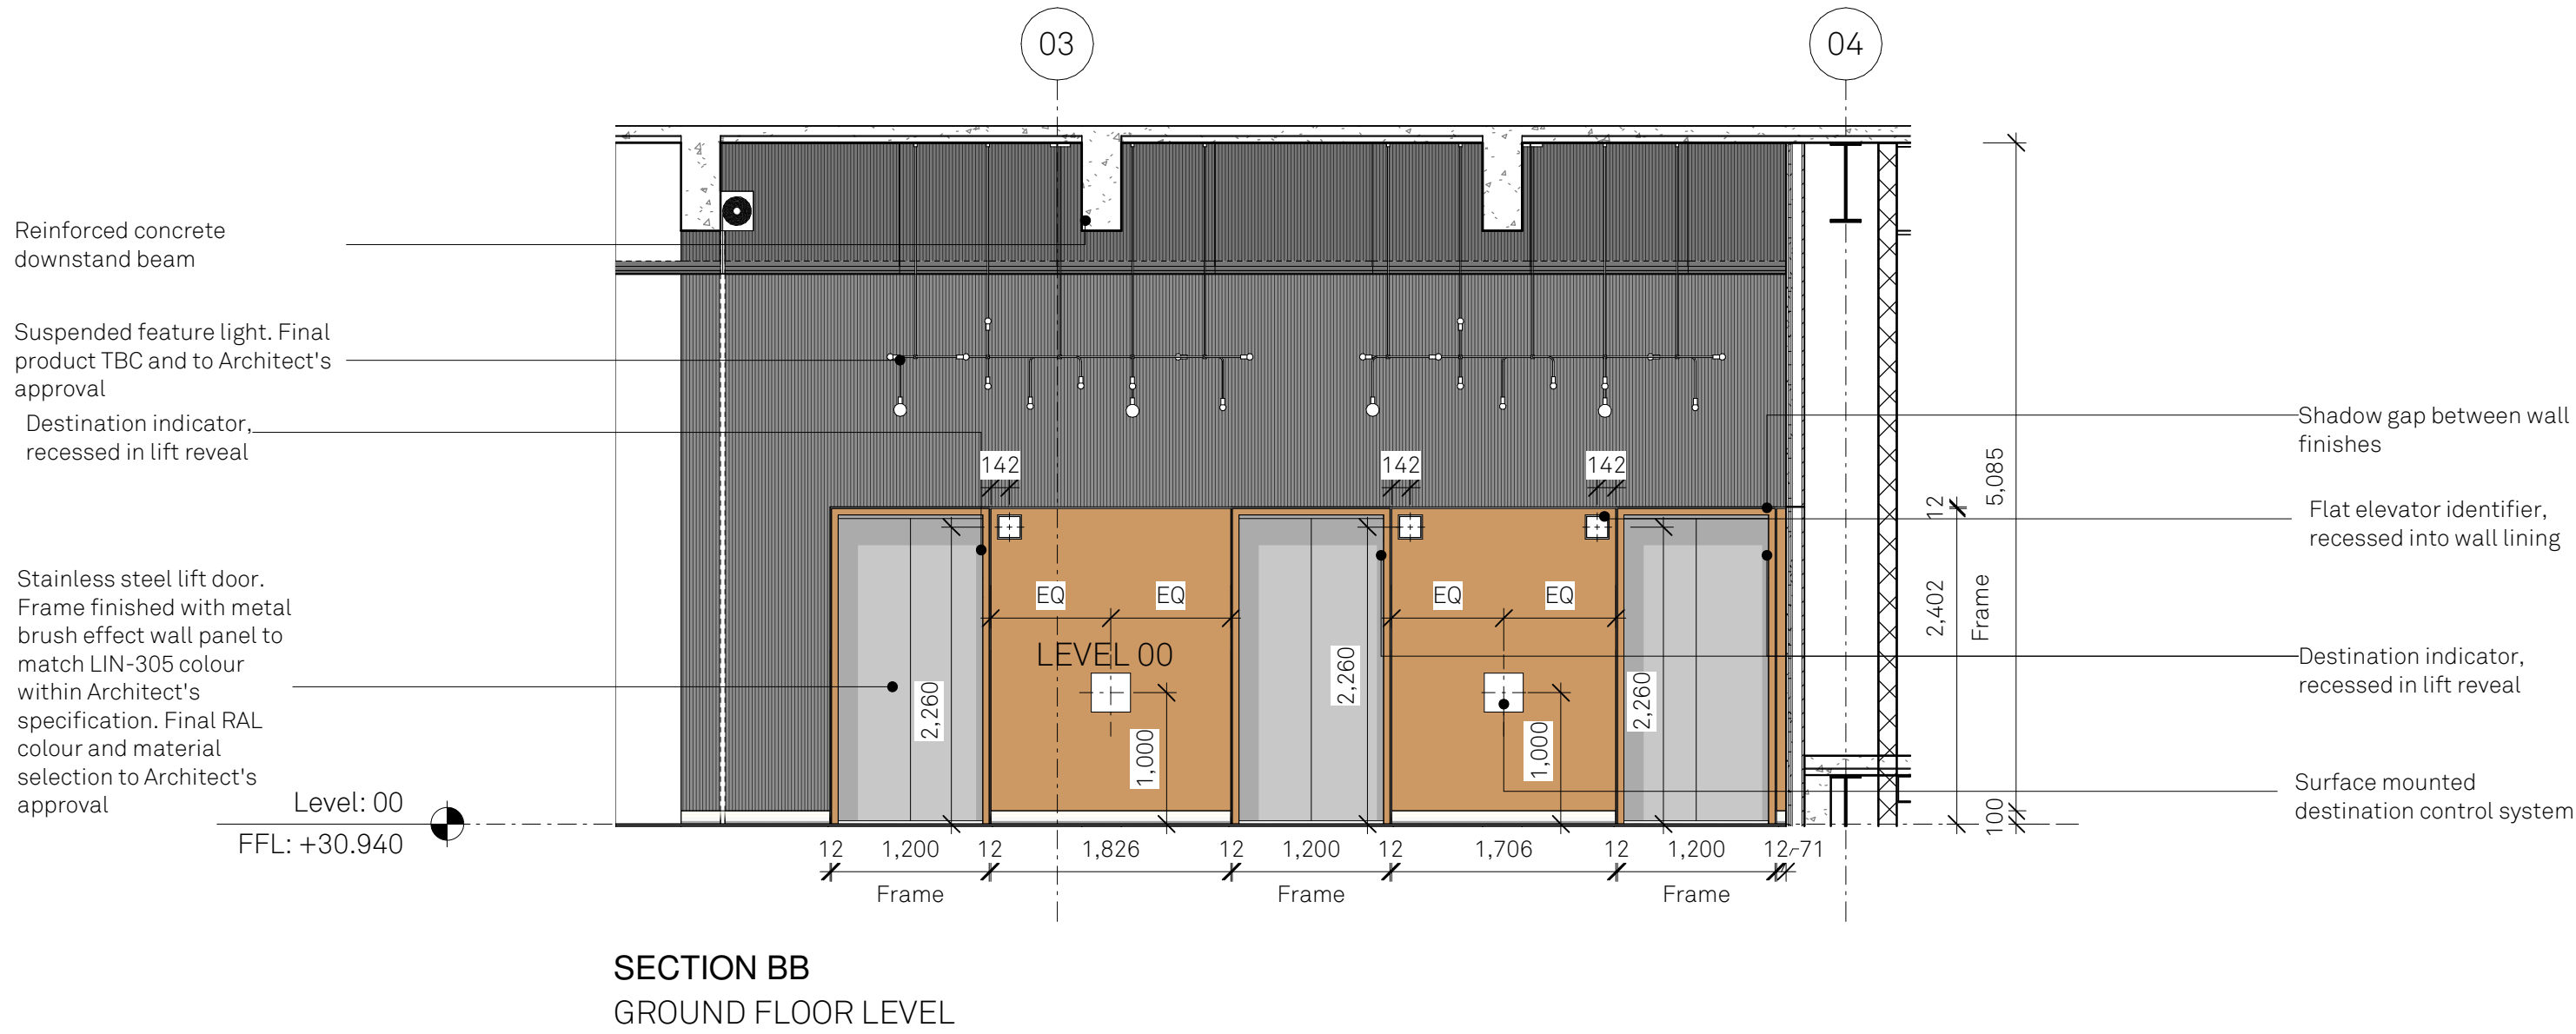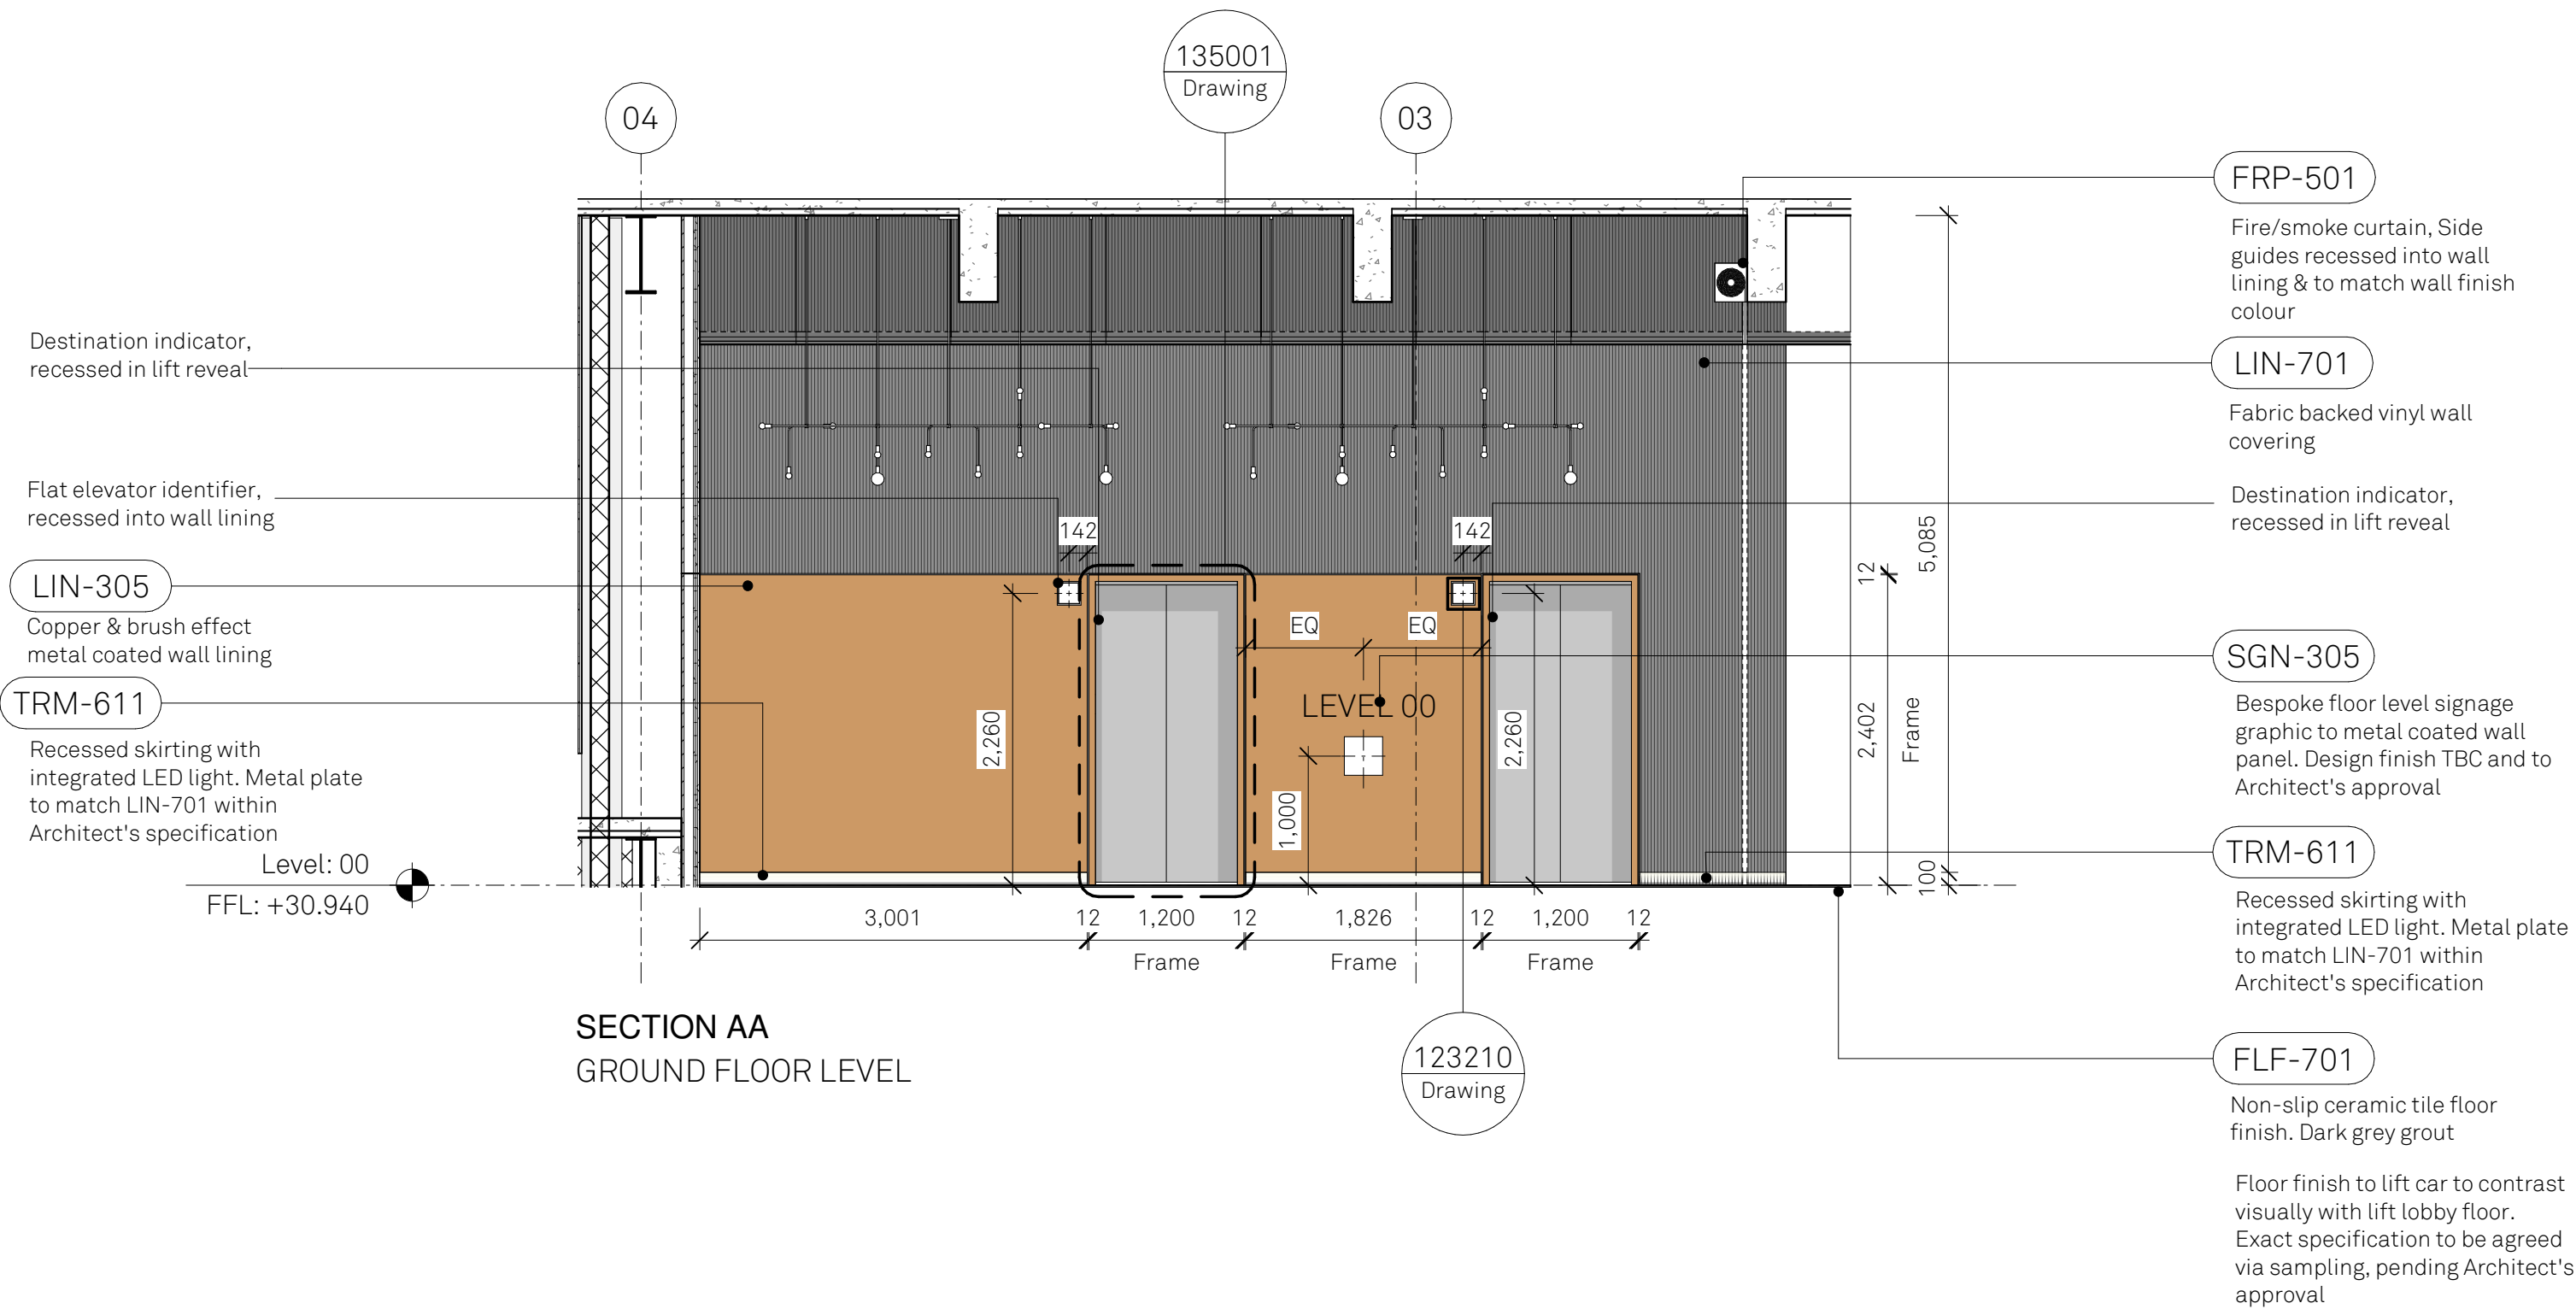

002	08/03/23	Issued for Construction. Setting out of lift controls updated following Kone comments.
001	23/02/23	Issued for Construction. Setting out of panelling, lift doors & architrave updated. Lift controls and signage added following information from Kone
Rev:	Date:	Details:

Jon Matthews Architects
4th Floor Centurion House, 129 Deansgate, Manchester, M3 3AR

Project:
MN2A

Title:
Internal Elevations, Ground Floor Level Lift Lobby

Scale: 1:50 @ A1
Origin Date: 12/05/22
Drawn: HM
Checked: JB

Status:
S2

Drawing No:
MN2A-JMA-MB-00-DR-A-123200

Rev:
002