


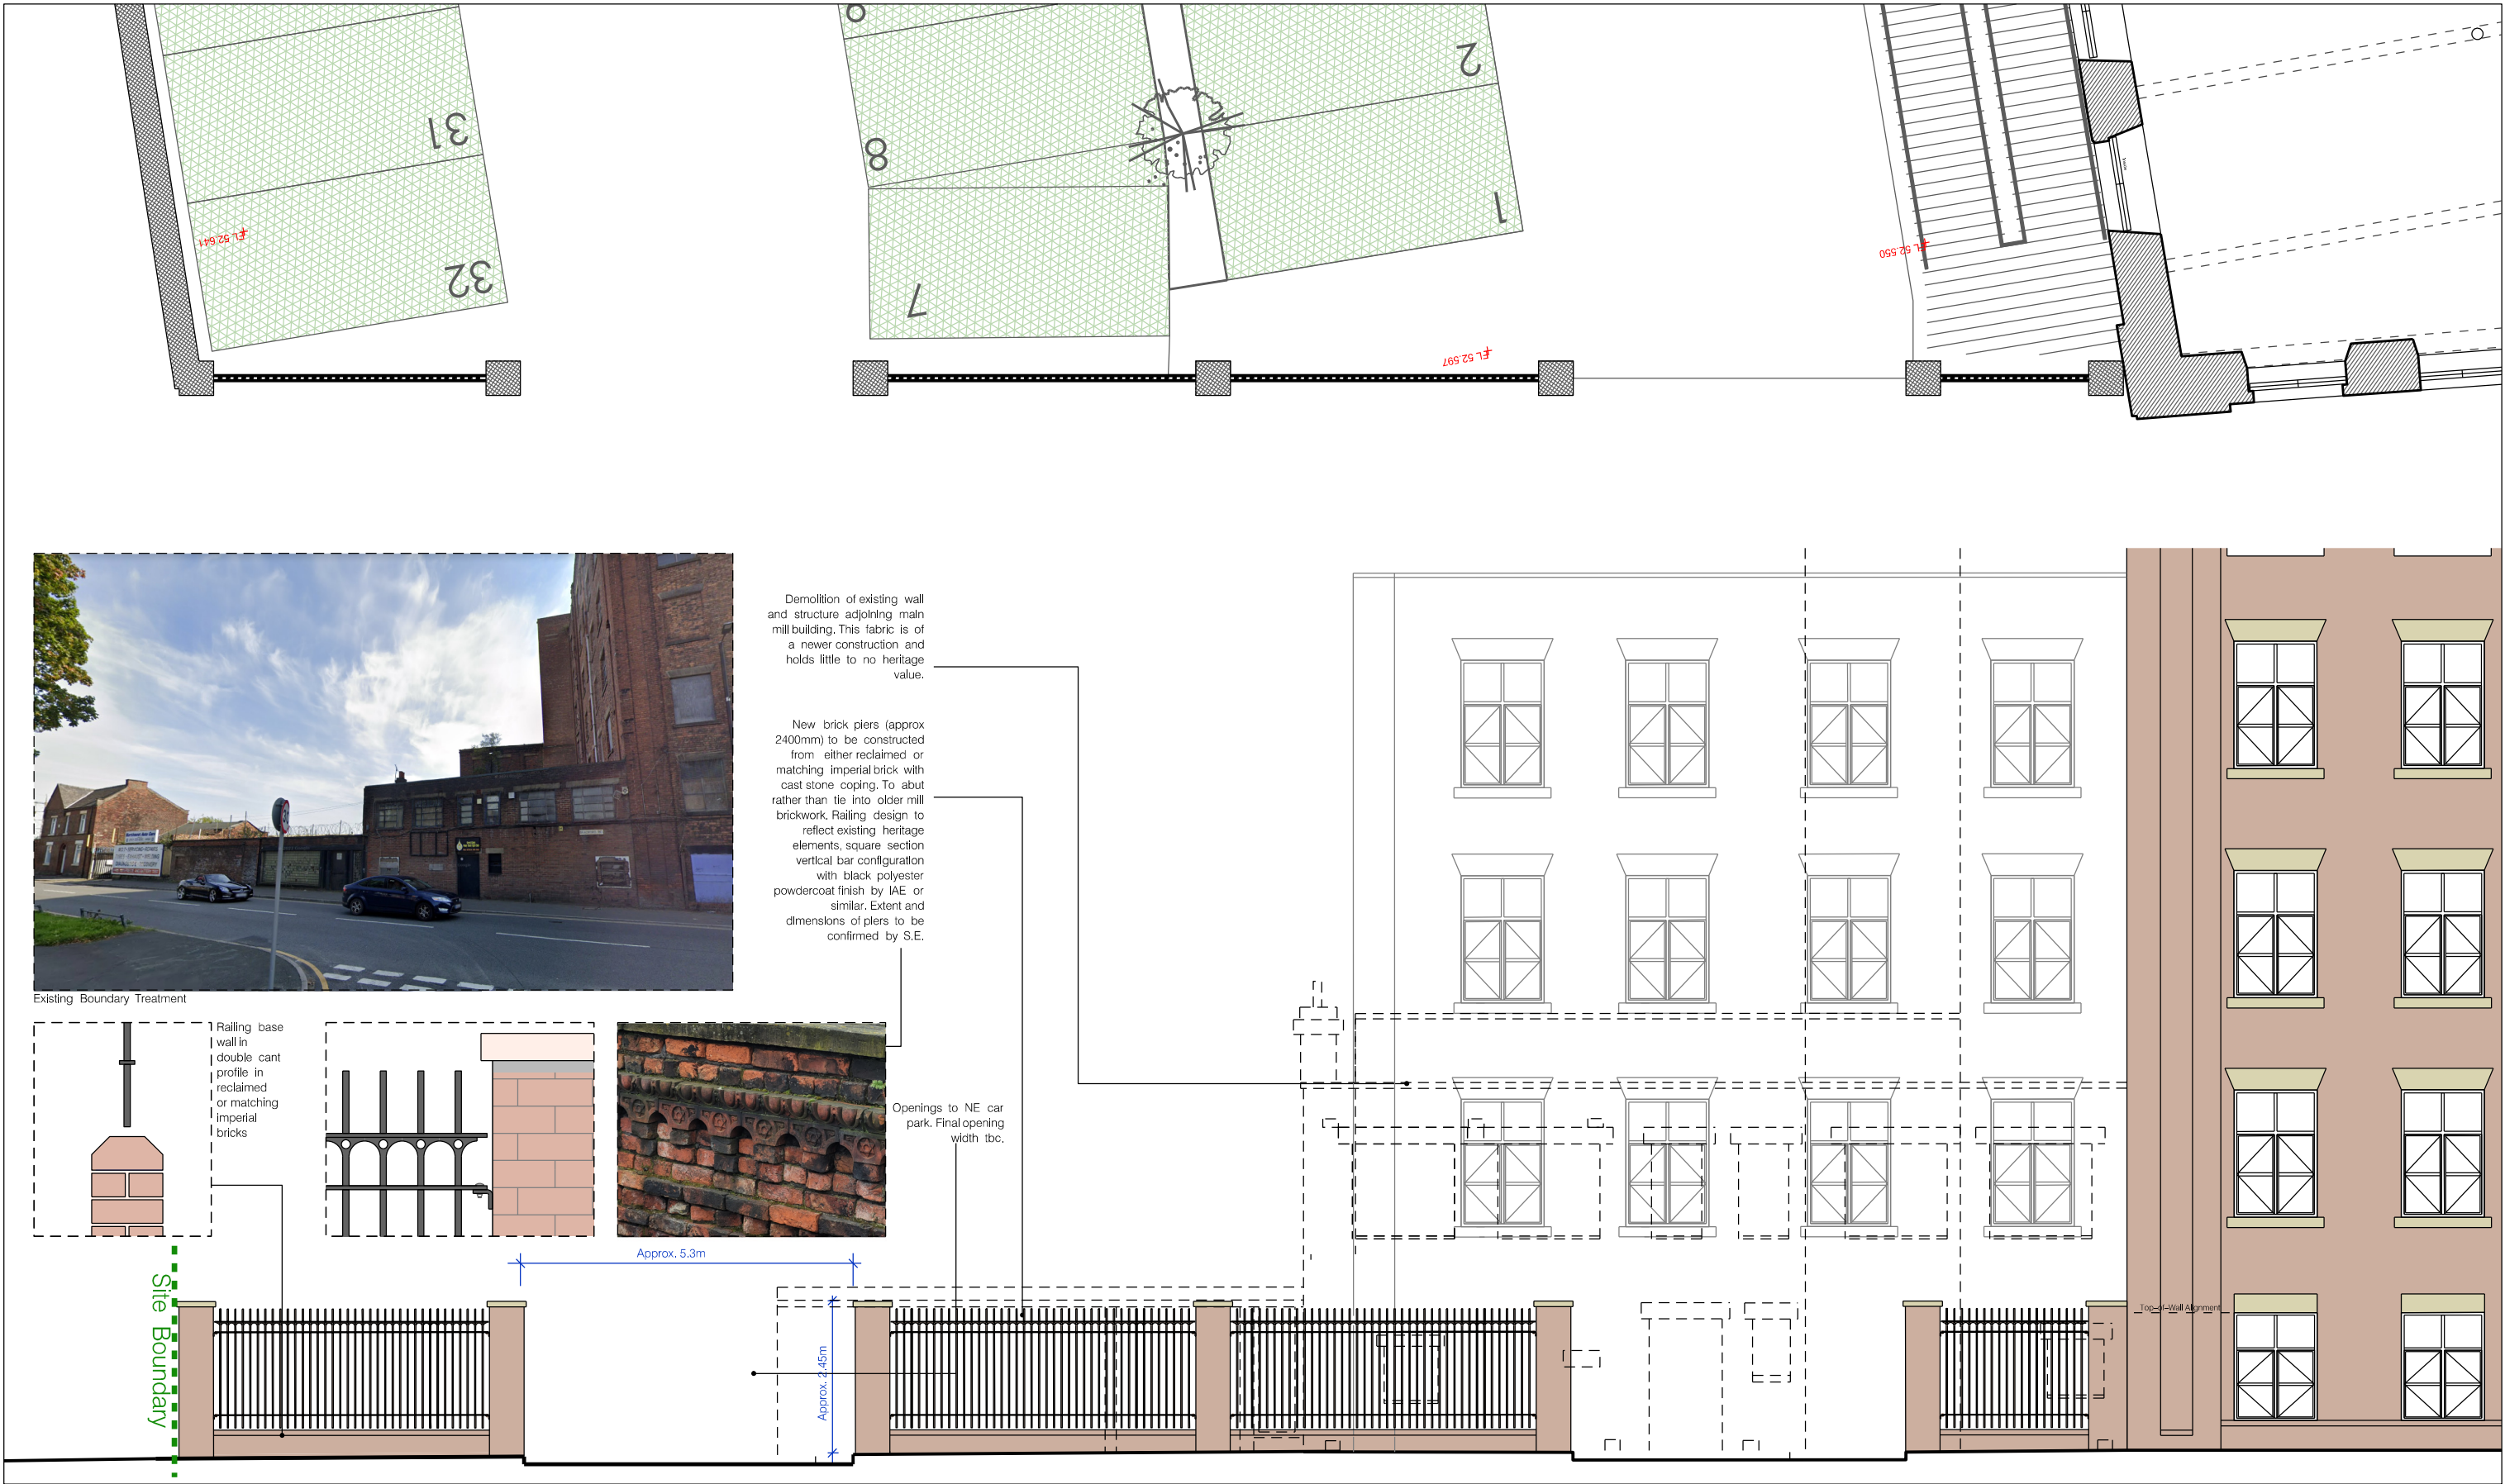

hoddler+partners

S&P Studios
1 Kelso Place
Manchester M15 4LE

t: +44(0)161 832 9842
e: mail@hoddlerandpartners.com
w: www.hoddlerandpartners.com

DO NOT SCALE
Work to annotated dimensions only.
Read drawing in conjunction with relevant specification,
Structural Engineers' and Services Engineers' drawings.
Confirm all dimensions before commencement of any
work on site or fabrication.

revisions + notes:

P1 19.09.23 FIRST ISSUE
P2 03.10.23 Wall height amended from 3.2m to 2.3m. Piers added. Notes updated.
P3 13.10.23 Wall replaced with railings for vehicle visibility. Gates removed. Notes updated.
P4 25.10.23 Railing design updated
P5 20.02.24 Railing Wall Introduced
P5 25.04.24 Railing Wall Profile Changed

client:

ARROWSMITH BRUNSWICK SQUARE LTD. APR 2024

date:

project:

BRUNSWICK MILL DEVELOPMENT
PHASE 1

scales

1:100 @A3

drawn by:

HOD

title:

BRADFORD ROAD BOUNDARY

drawing number:

L(-)440

status:

PLANNING

job number

0586

revisions

P5

