

ENSURE FOUNDATIONS ARE CONSTRUCTED BELOW INVERT LEVEL OF ANY ADJACENT DRAINS. PLEASE NOTE THAT SHOULD ANY ADVERSE SOIL CONDITIONS BE FOUND OR ANY MAJOR TREE ROOTS IN EXCAVATIONS, THE BUILDING CONTROL OFFICER IS TO BE CONTACTED AND THE ADVICE OF A STRUCTURAL ENGINEER SHOULD BE SOUGHT.

C2	15.12.23	Construction Issue	MY
P1	04.12.23	Preliminary Issue	MY
C1	24.11.23	Construction Issue	MY
Rev	Date	Description	By



Universal Square, Business Centre,
Devonshire St. North,
Manchester, M12 6JH
Tel: 07498583199.
Email: contact@maystructuralengineers.co.uk

PROJECT:


**Parsonage Street, Hulme,
Manchester M15 5WD**

TITLE:

DETAILS AND GENERAL NOTE

SCALE @ A1	JOB No:	DRAWN:	DATE:
As shown	10172	MY	13.11.23

DRAWING No:	REVISION:
MAY - ZZ - XX - DR - S - 2100	C2

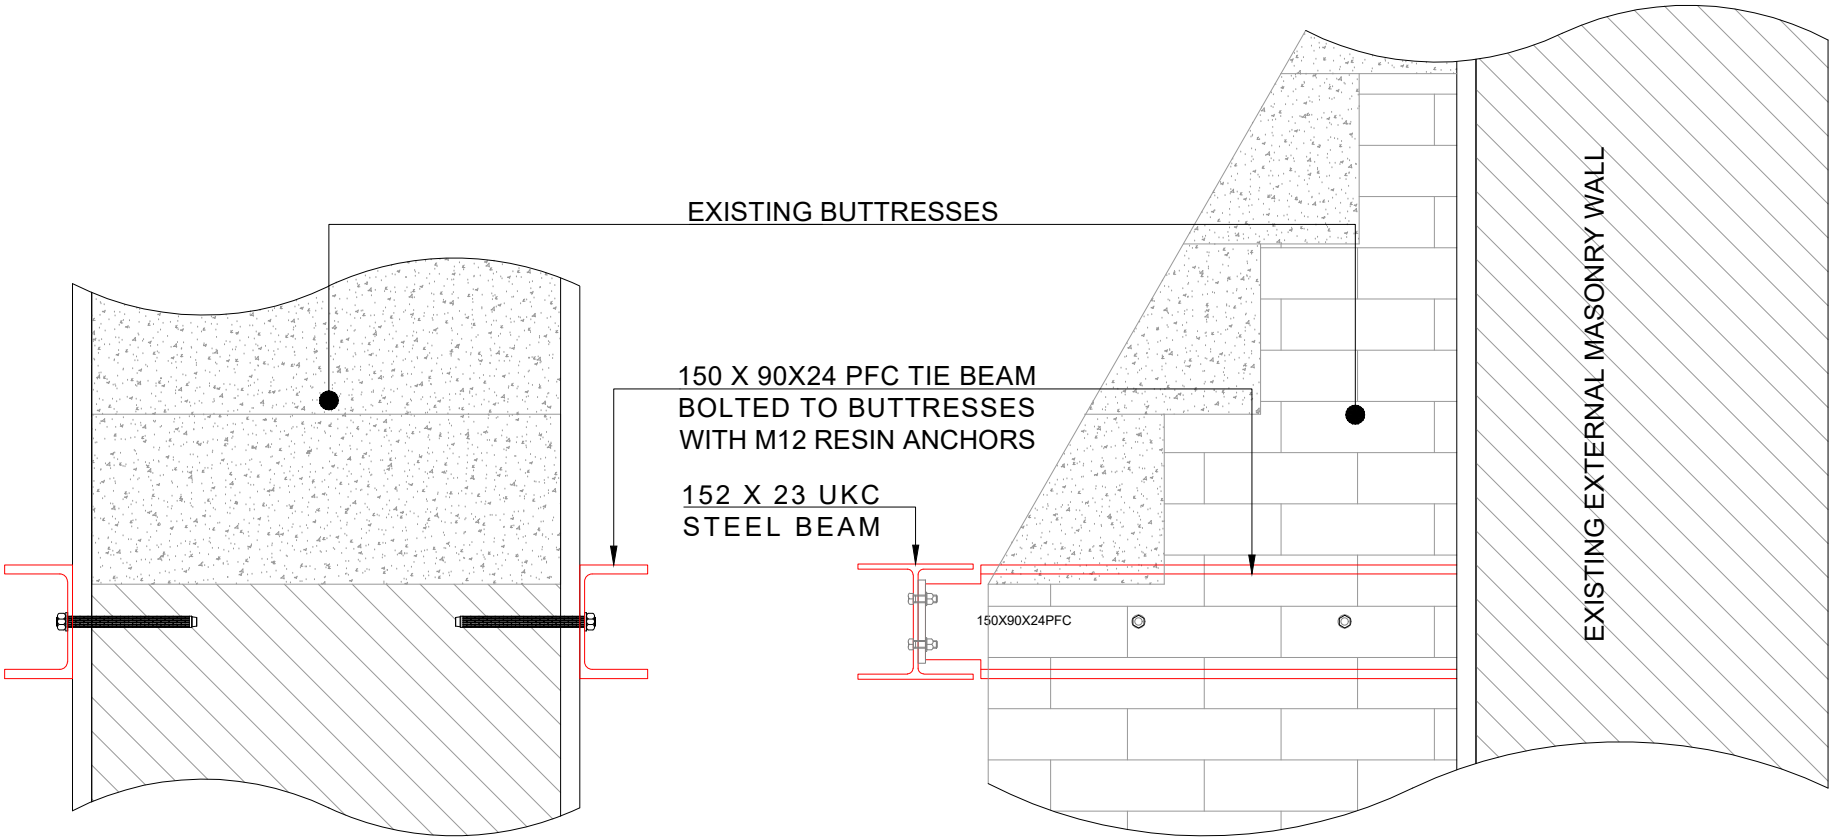

PFC AND MASONRY TYPICAL CONNECTION
(Scale: 1:10)

Construction