



EL 04B

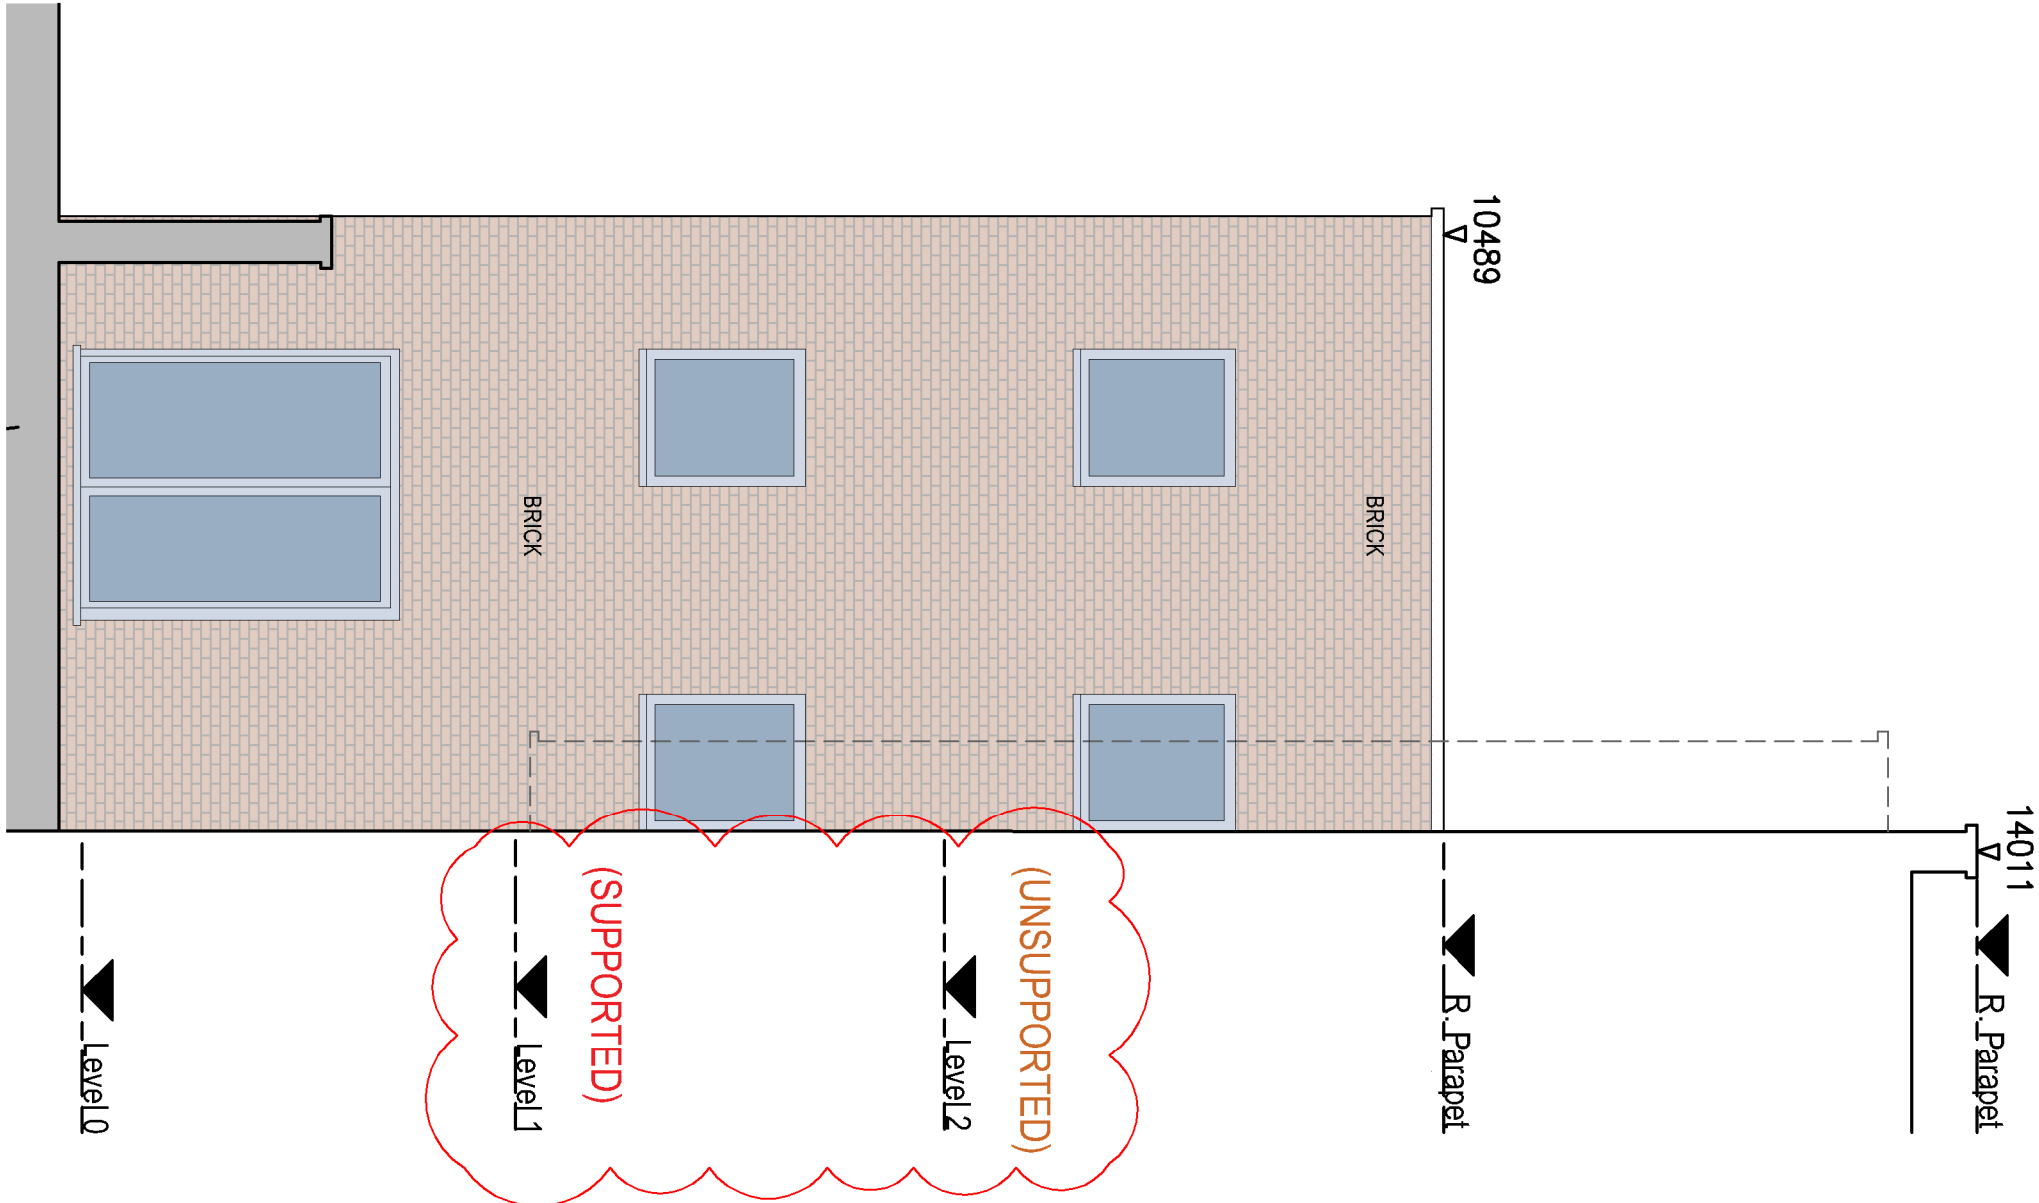


EL 04A





EL 04C

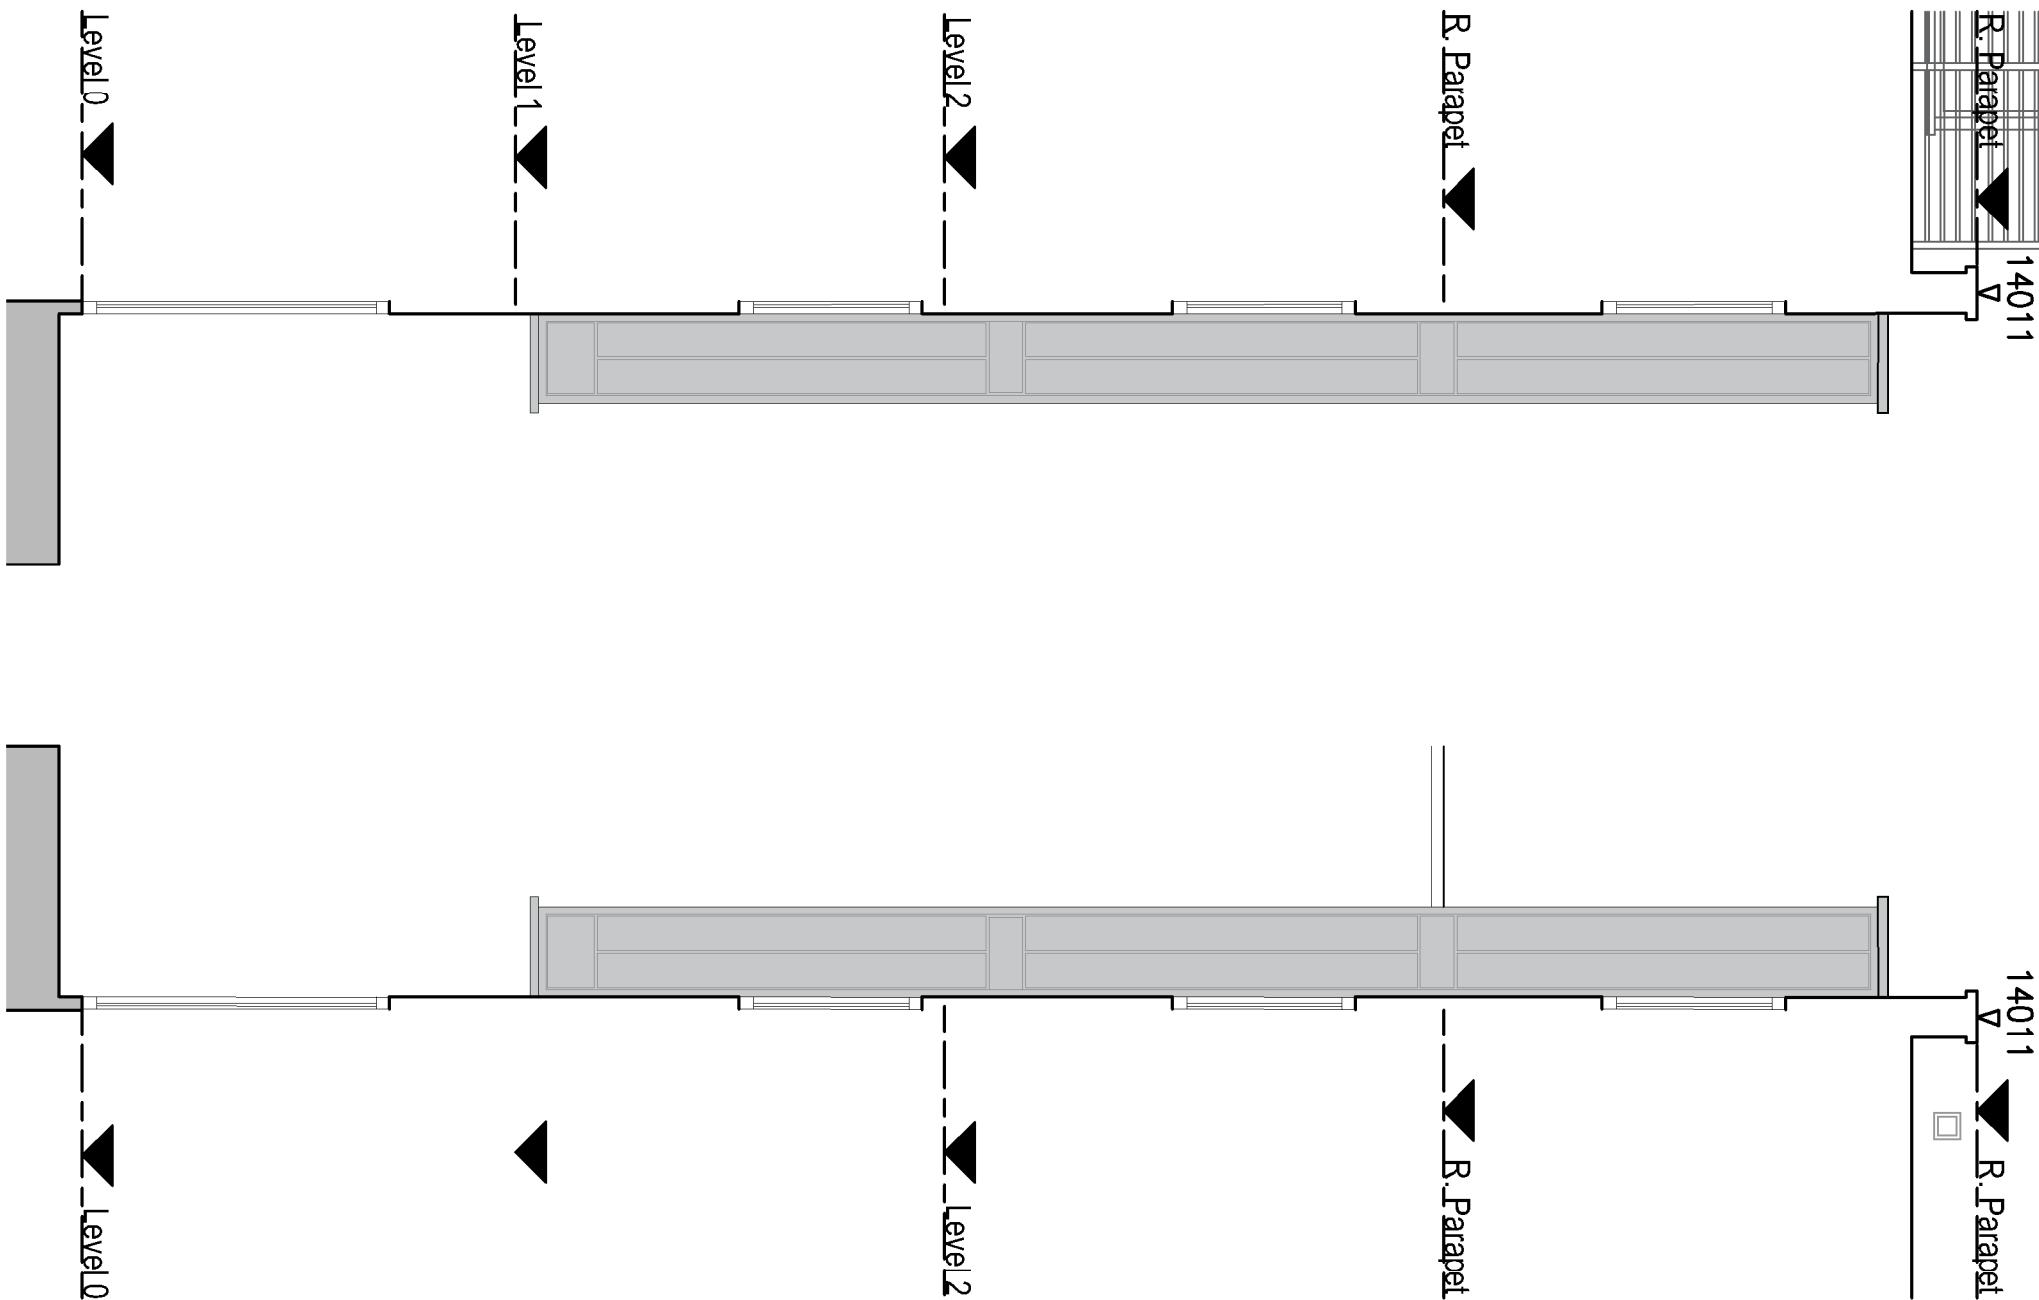

EL 04D

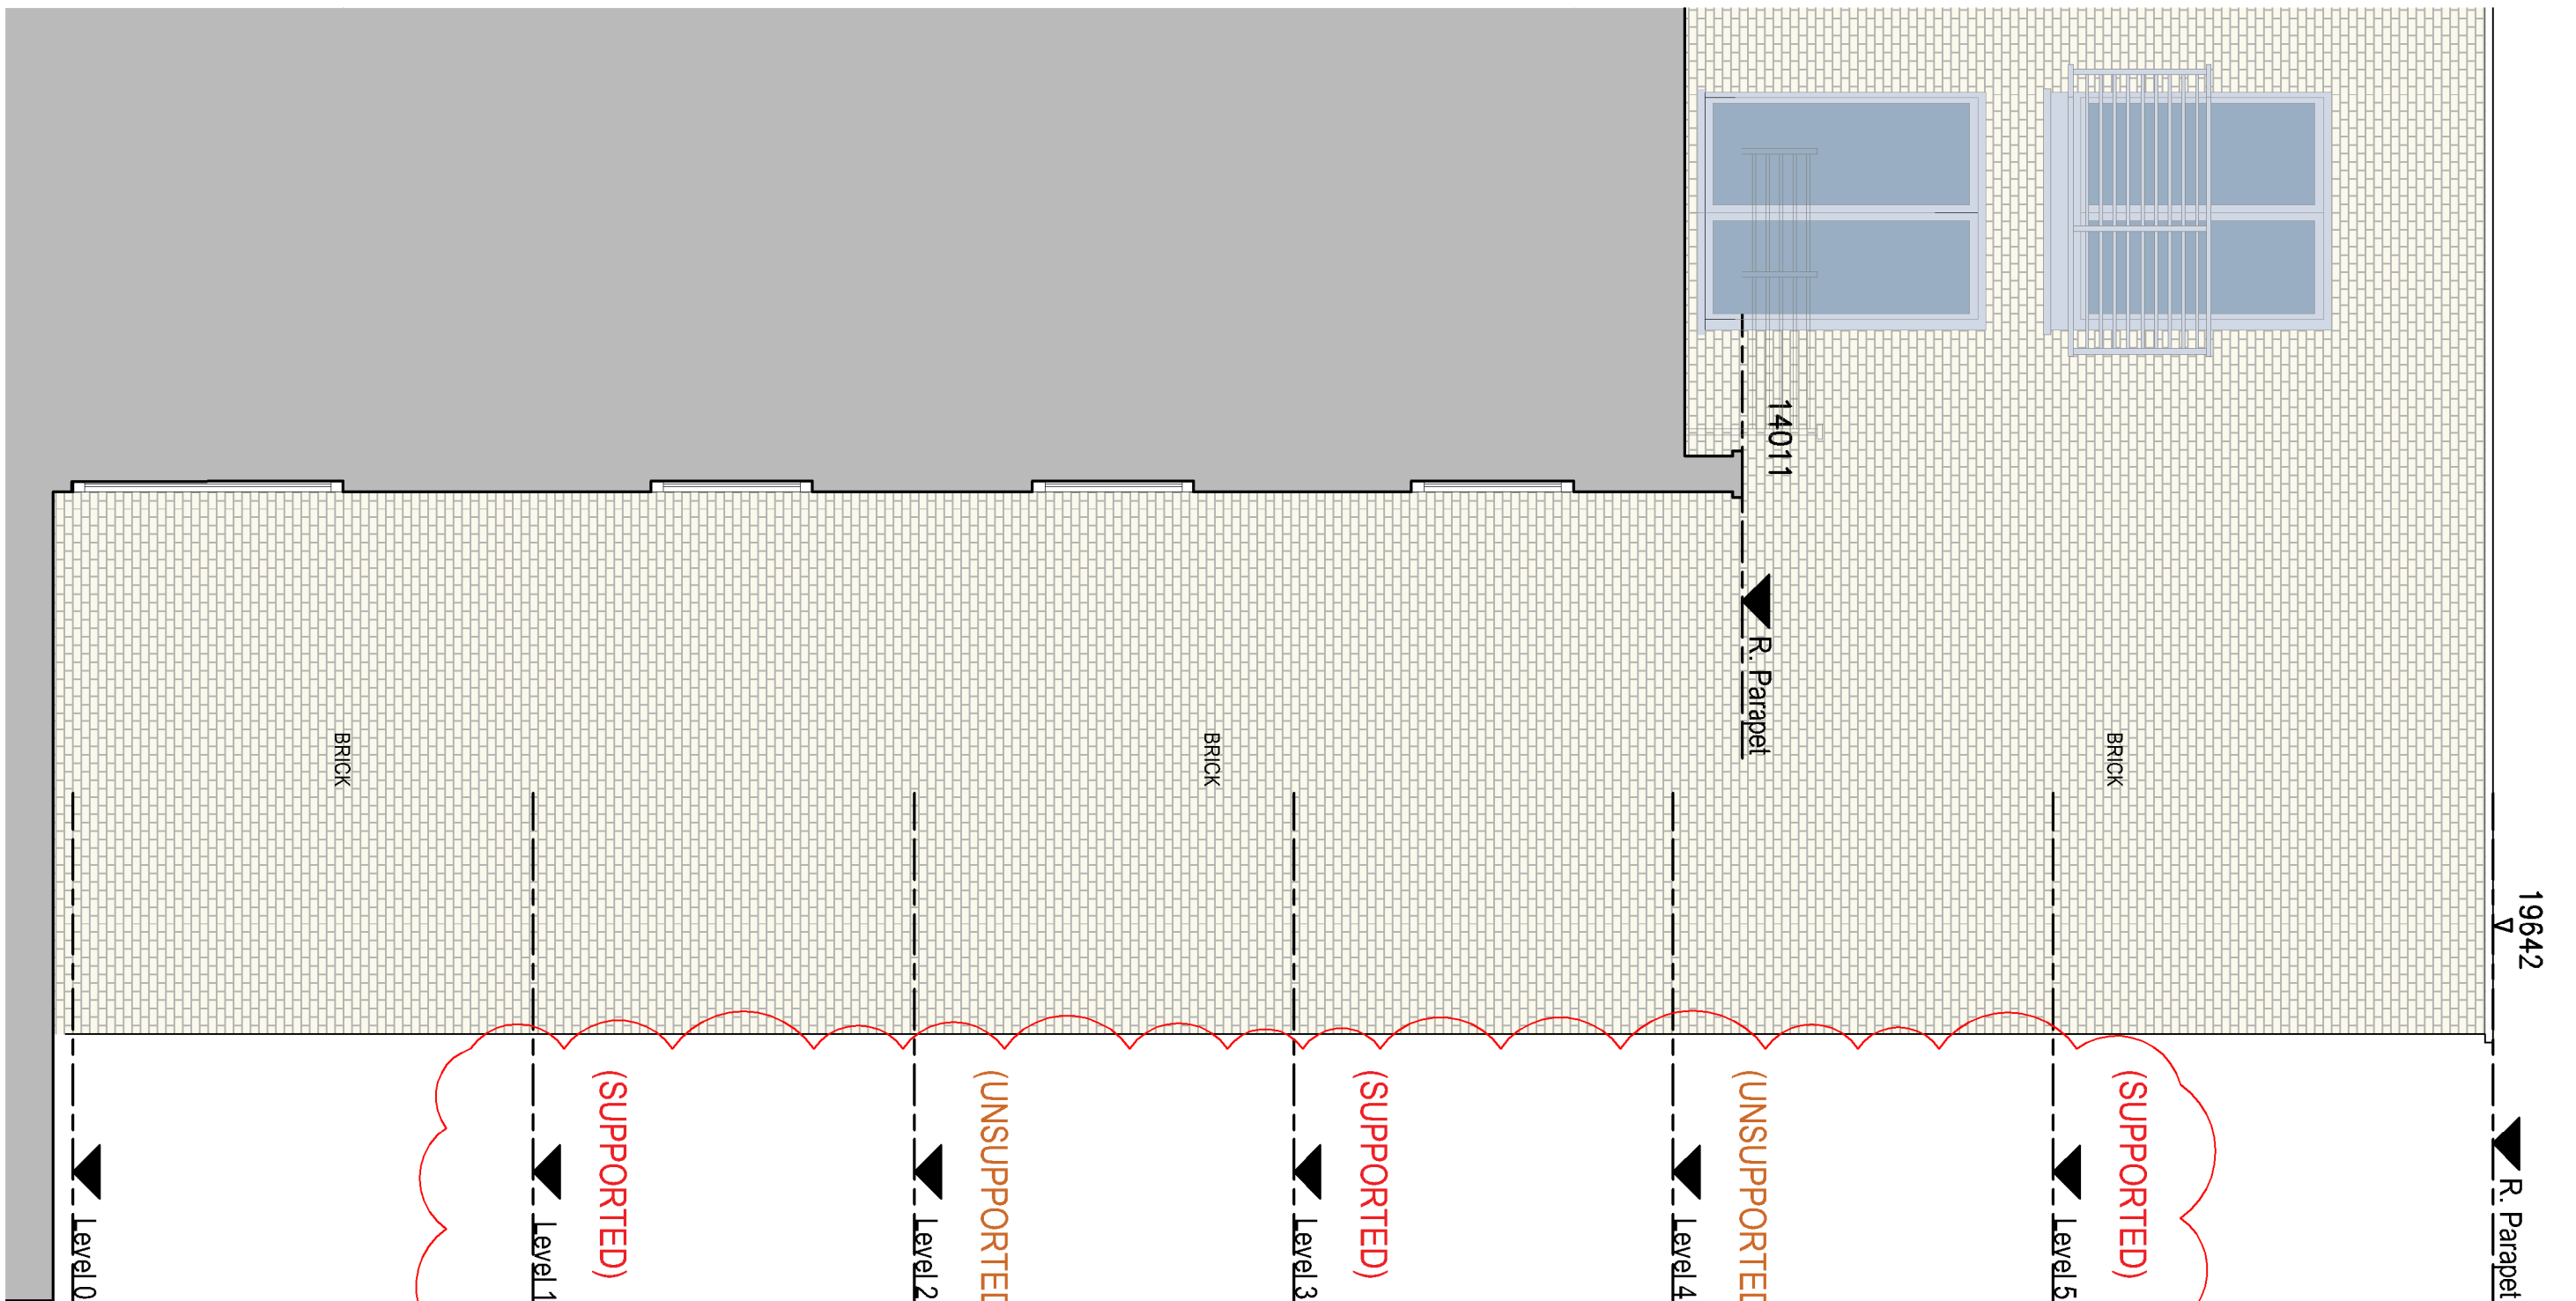


EL 04E

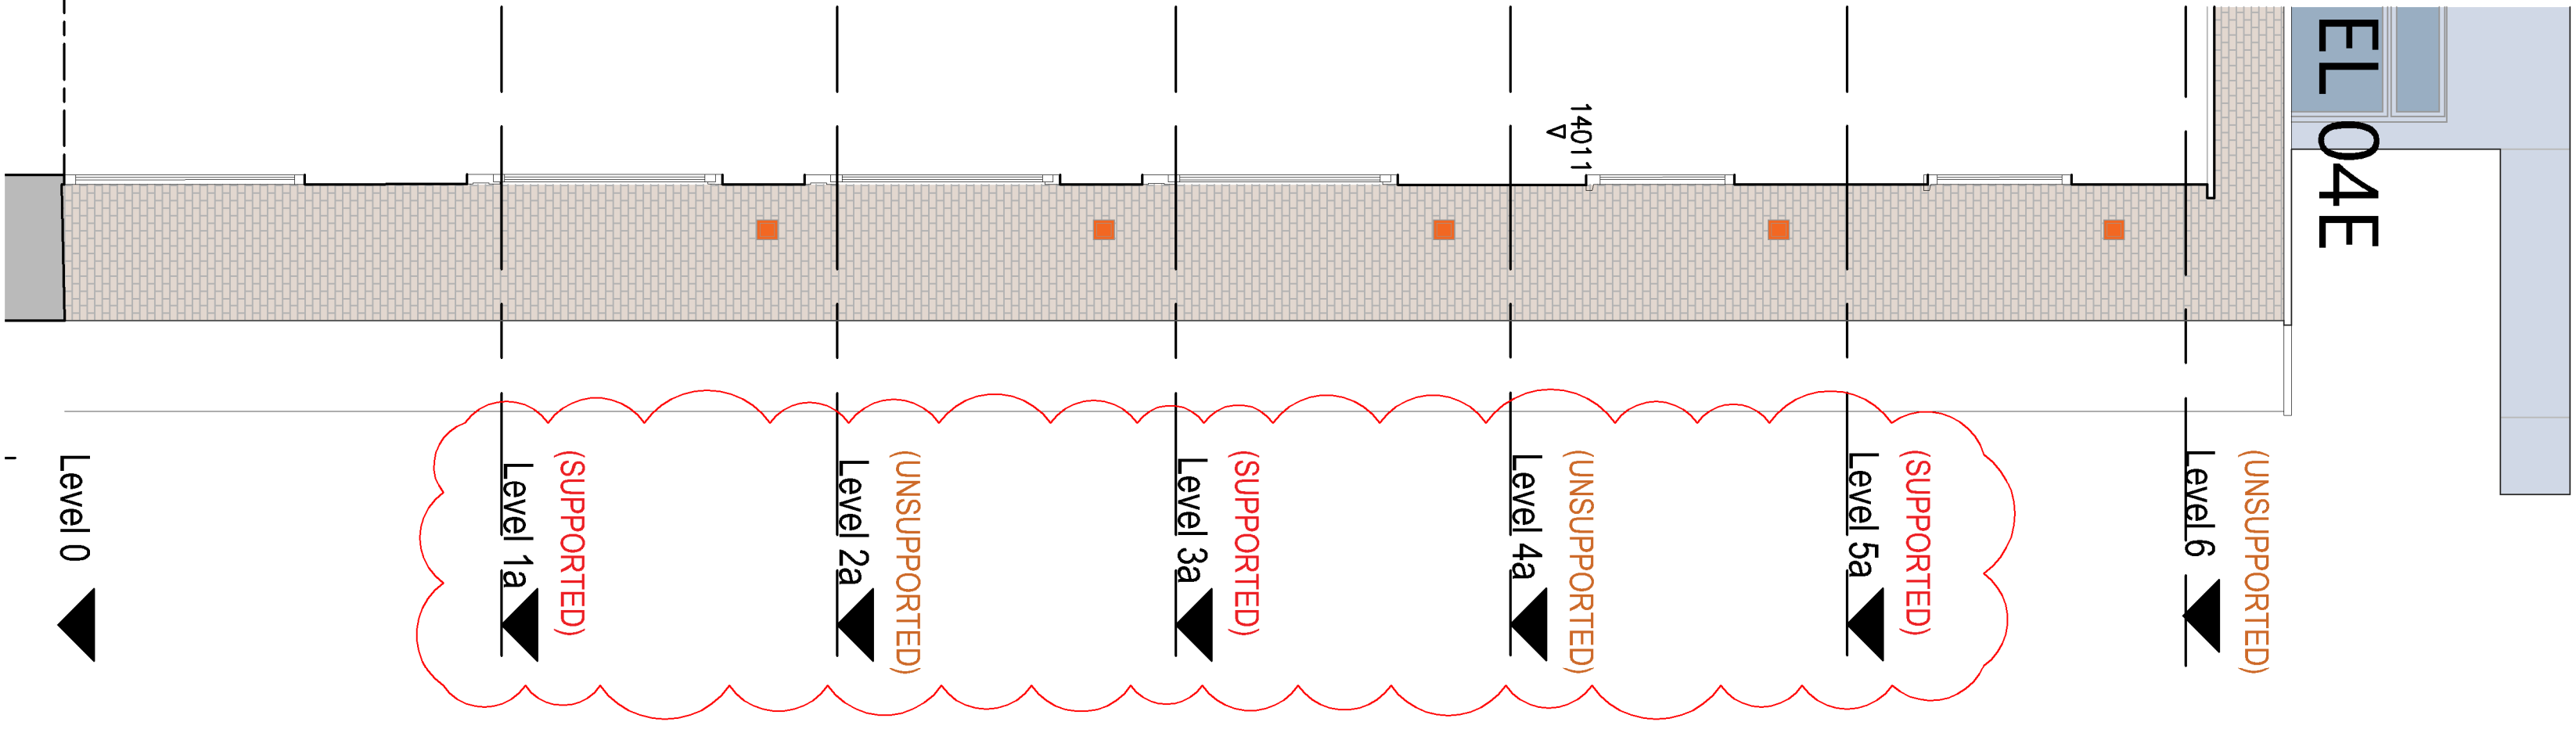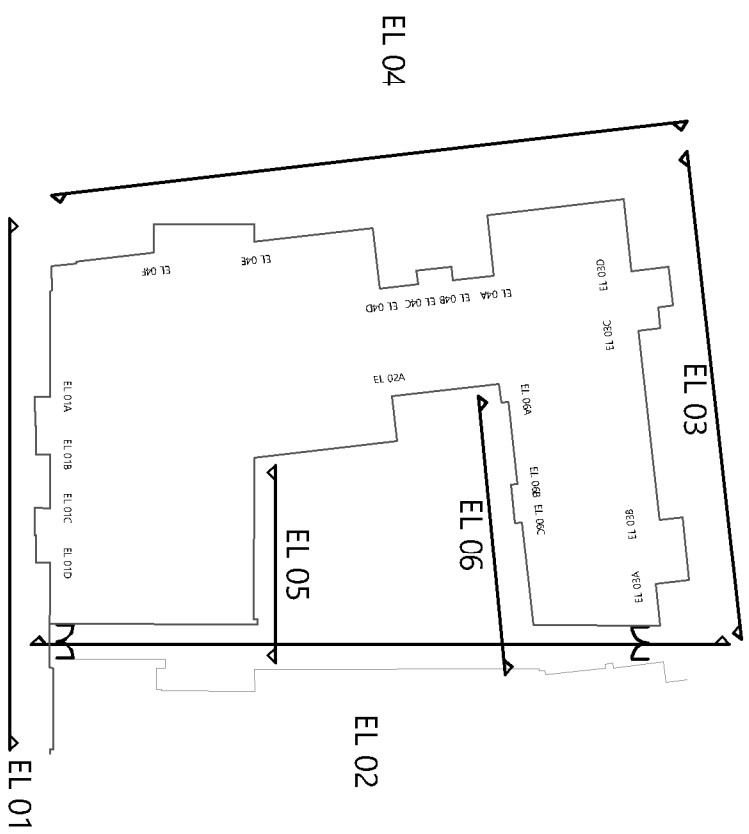

© Copyright. All rights reserved. This drawing must not be reproduced without permission. Do not scale from this drawing. All dimensions are in millimetres unless otherwise stated. Any discrepancies should be reported to the Architect.

Revision	Description	Date	Drawn	Checked
----------	-------------	------	-------	---------

Halliday Meeham Architects Limited
111 Piccadilly, Manchester M1 2HY
+44 (0)161 661 5566
4 Devonshire Street London W1W 5DT
+44 (0)203 440 5175
hma@hallidaymeeham.com
www.hallidaymeeham.com

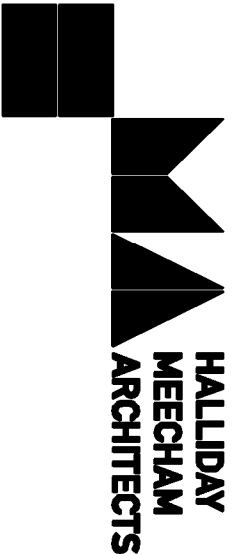

Client:	Wardens
Project:	Garden House
Address:	Garden House, 114 High St, Manchester, M4 1HQ
Drawing:	Garden House Existing Elevation 04
Scale:	Scale @ A1 Scale @ A3 1:50 1:100
Drawn:	CB
Checked:	TF
Issue No:	5540
Drawing No:	10209
Revision:	P2