

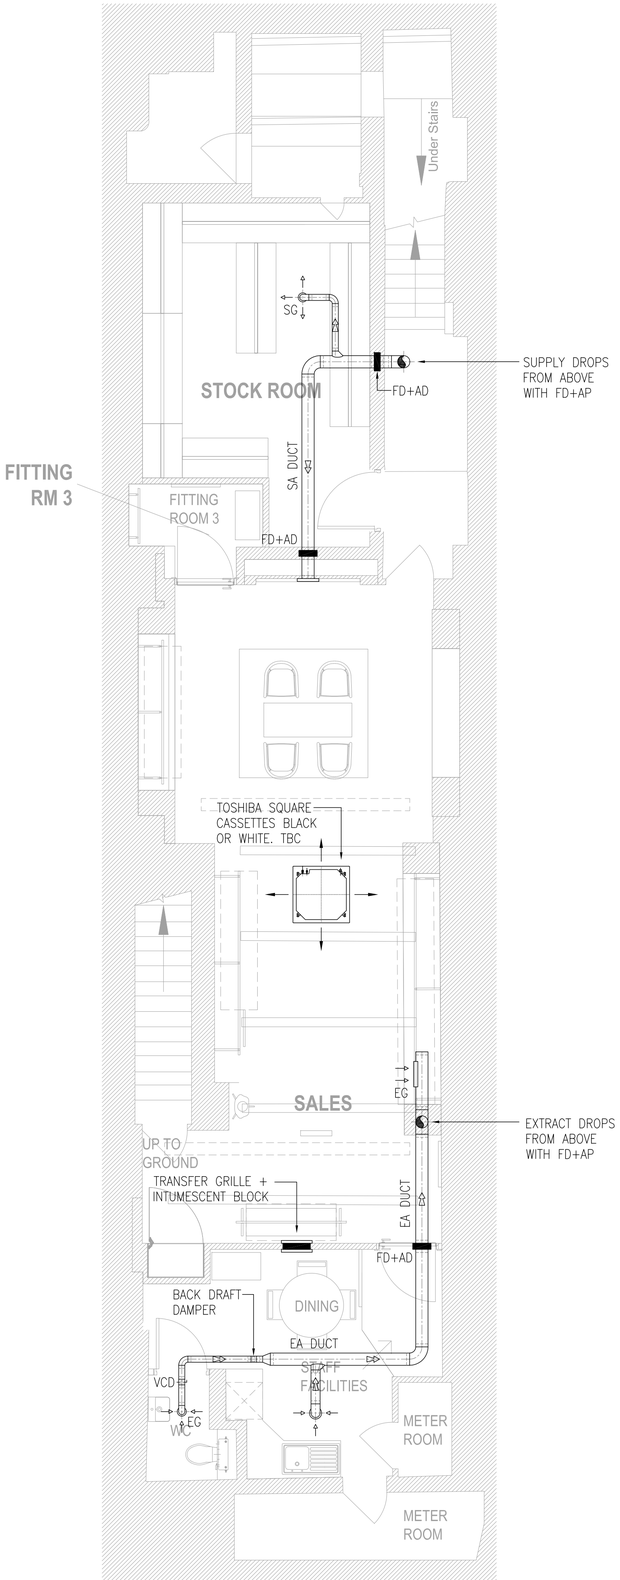


BASEMENT FLOOR PLAN

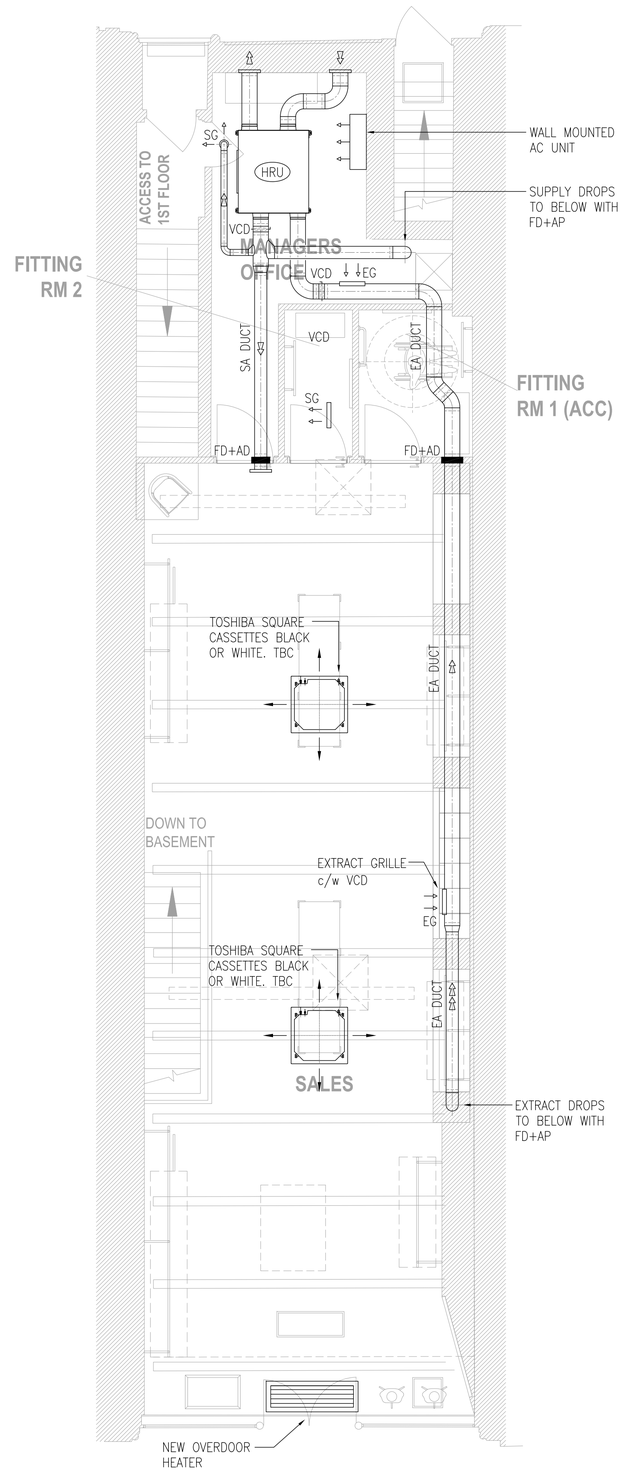

GROUND FLOOR PLAN

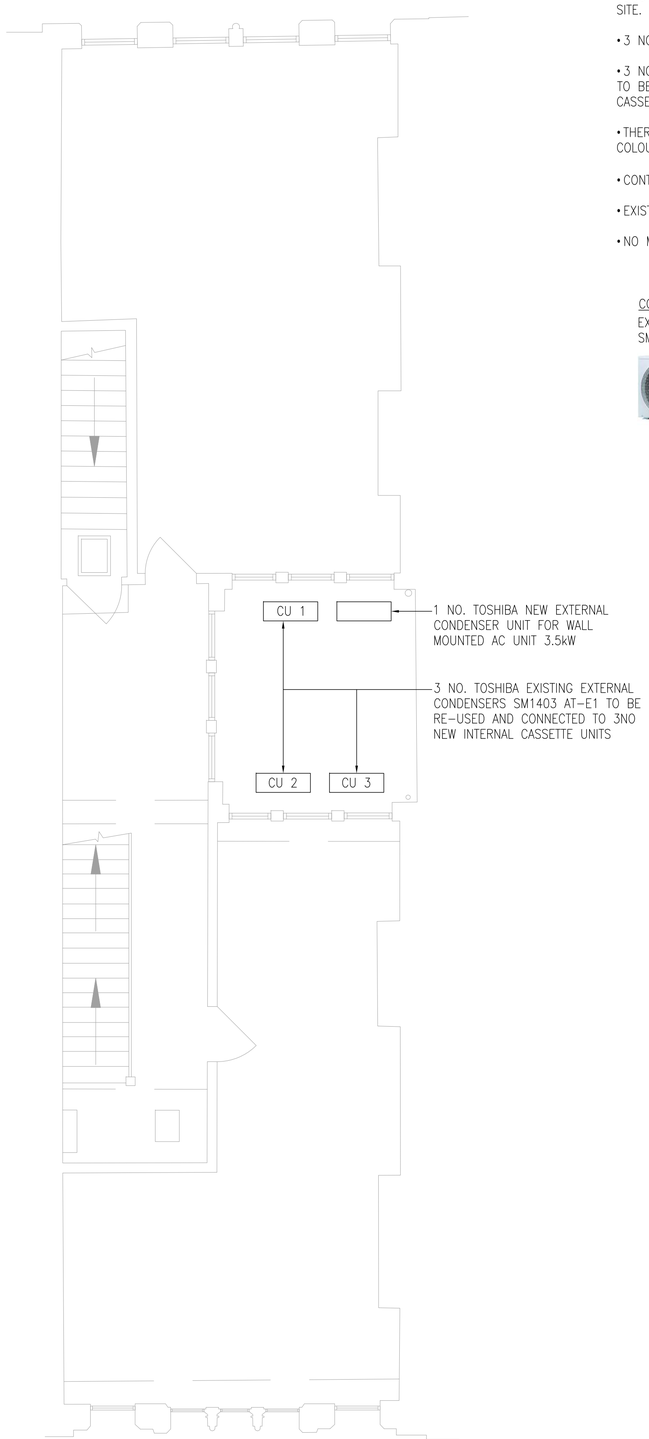

FIRST FLOOR PLAN

LEGEND:


- TOSHIBA VN1500 HEAT RECOVERY UNIT TO BE INSTALLED ABOVE MANAGERS OFFICE (ACCESS REQUIRED FOR SERVICING).
- DUCTING AND GRILLES ALL APPROXIMATE LOCATIONS TBC ON SITE.
- 3 NO. TOSHIBA RAV1401-UTE CASSETTES.
- 3 NO. TOSHIBA EXISTING EXTERNAL CONDENSERS SM1403 AT-E1 TO BE RE-USED AND CONNECTED TO 3NO NEW INTERNAL CASSETTE UNITS.
- THERMOSCREENS OVER DOOR HEATER MODEL REF C15ERNT, COLOUR TBC.
- CONTROLLER LOCATIONS ASSUMED OFFICE/TBC ON SITE.
- EXISTING LOUVRES AT REAR OF UNIT TO BE RE-USED.
- NO MECHANICAL WORKS ON FIRST FLOOR.

CONDENSING UNIT
EXISTING TOSHIBA SM1403 AT-E1




CASSETTES
TOSHIBA RAV1401-UTE



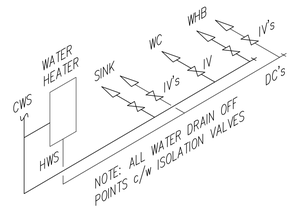

BASEMENT DOMESTIC WATER SERVICES SCHEMATIC

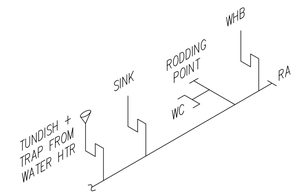

BASEMENT ABOVE GROUND DRAINAGE SCHEMATIC

REV	DESCRIPTION	DATE
P03	COMMENTS INCORPORATED	17-04-24
P02	MINOR AMENDMENTS	11-04-24
P01	ISSUED FOR APPROVAL	22-03-24

GrantAir
Air Conditioning and Ventilation Services
SUITE 5, MAYDEN HOUSE
LONG BENNINGTON BUSINESS PARK
MAIN ROAD, LONG BENNINGTON
NOTTINGHAMSHIRE
NG23 5DJ

Project:
BELSTAFF STORE
KING STREET MANCHESTER

Description:
MECHANICAL
SERVICES LAYOUTS

Drng. no.
BS-KSM-M-01

Scale:
1:50 @ A1

Date:
22-03-24