




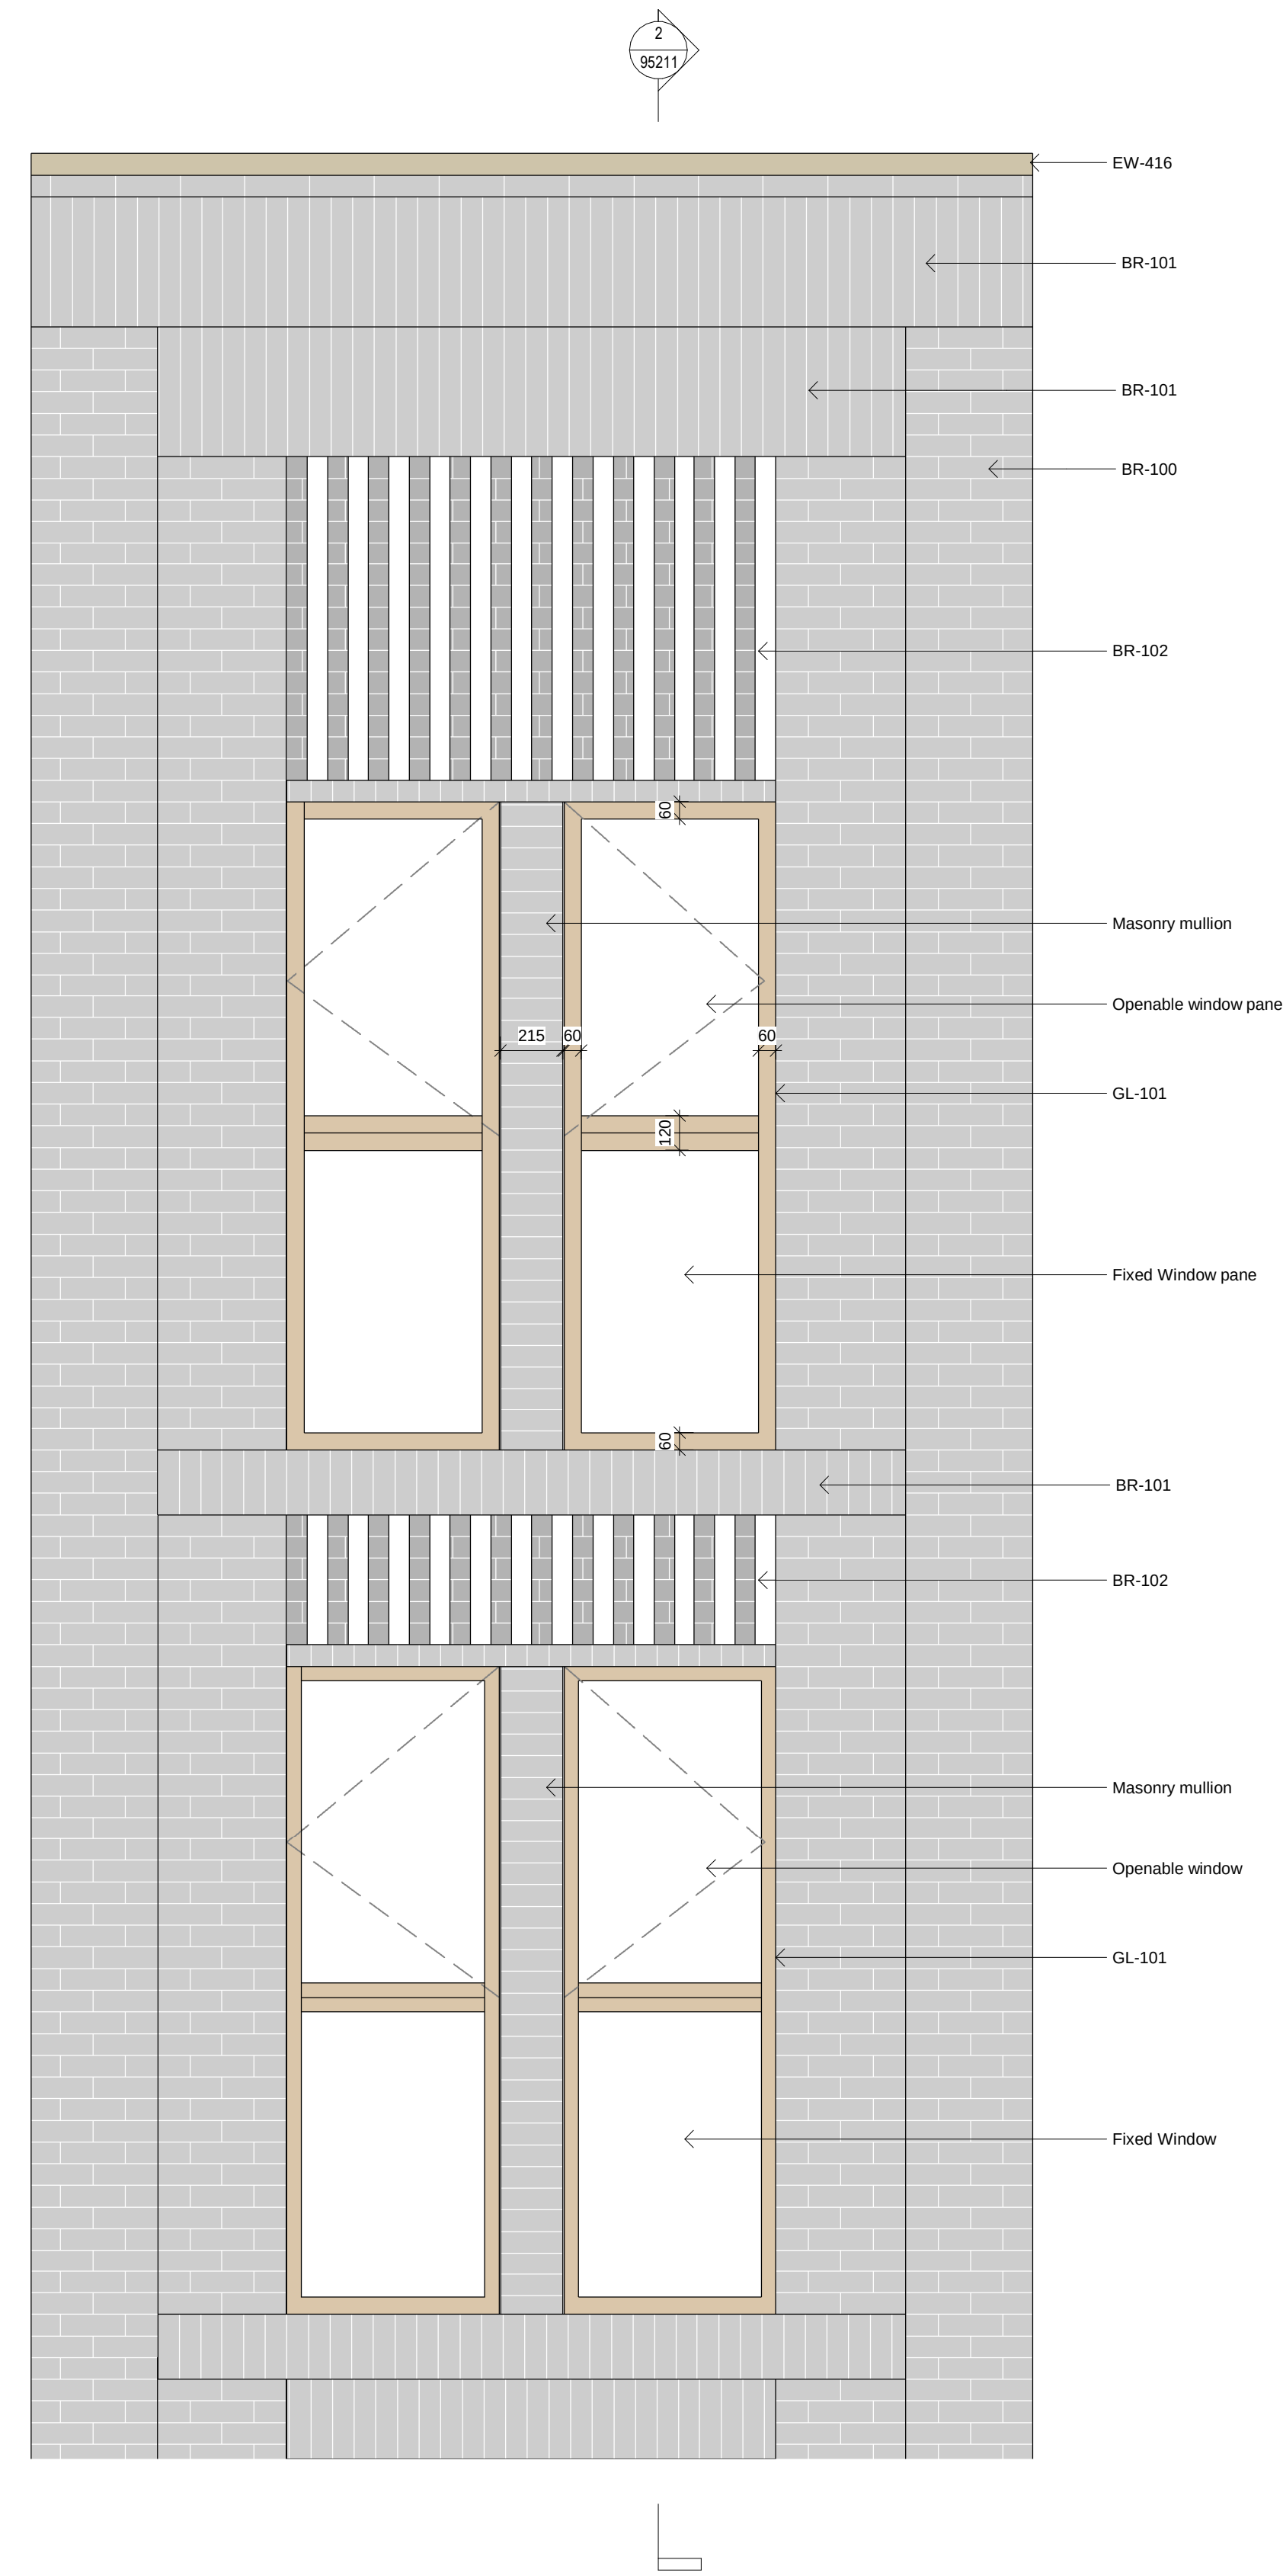

1 | Elevation Detail - Typical Window
1:20

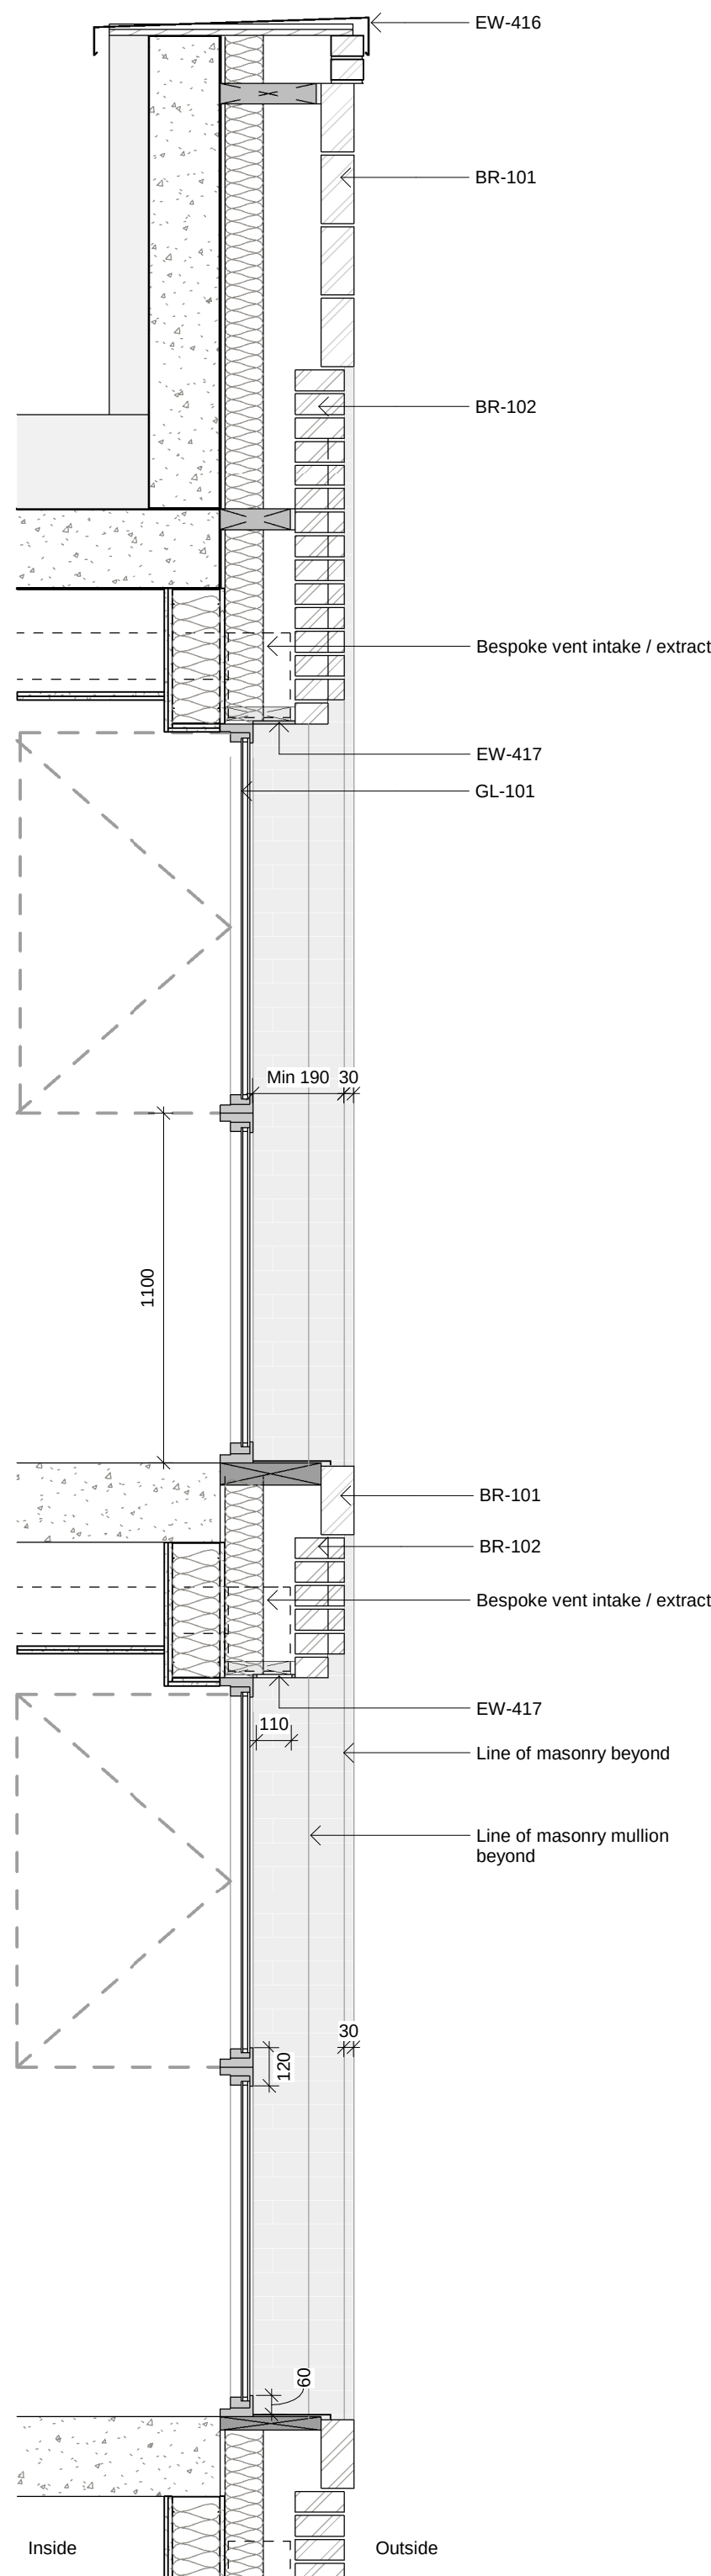

2 | Section Detail - Typical Window
1:20

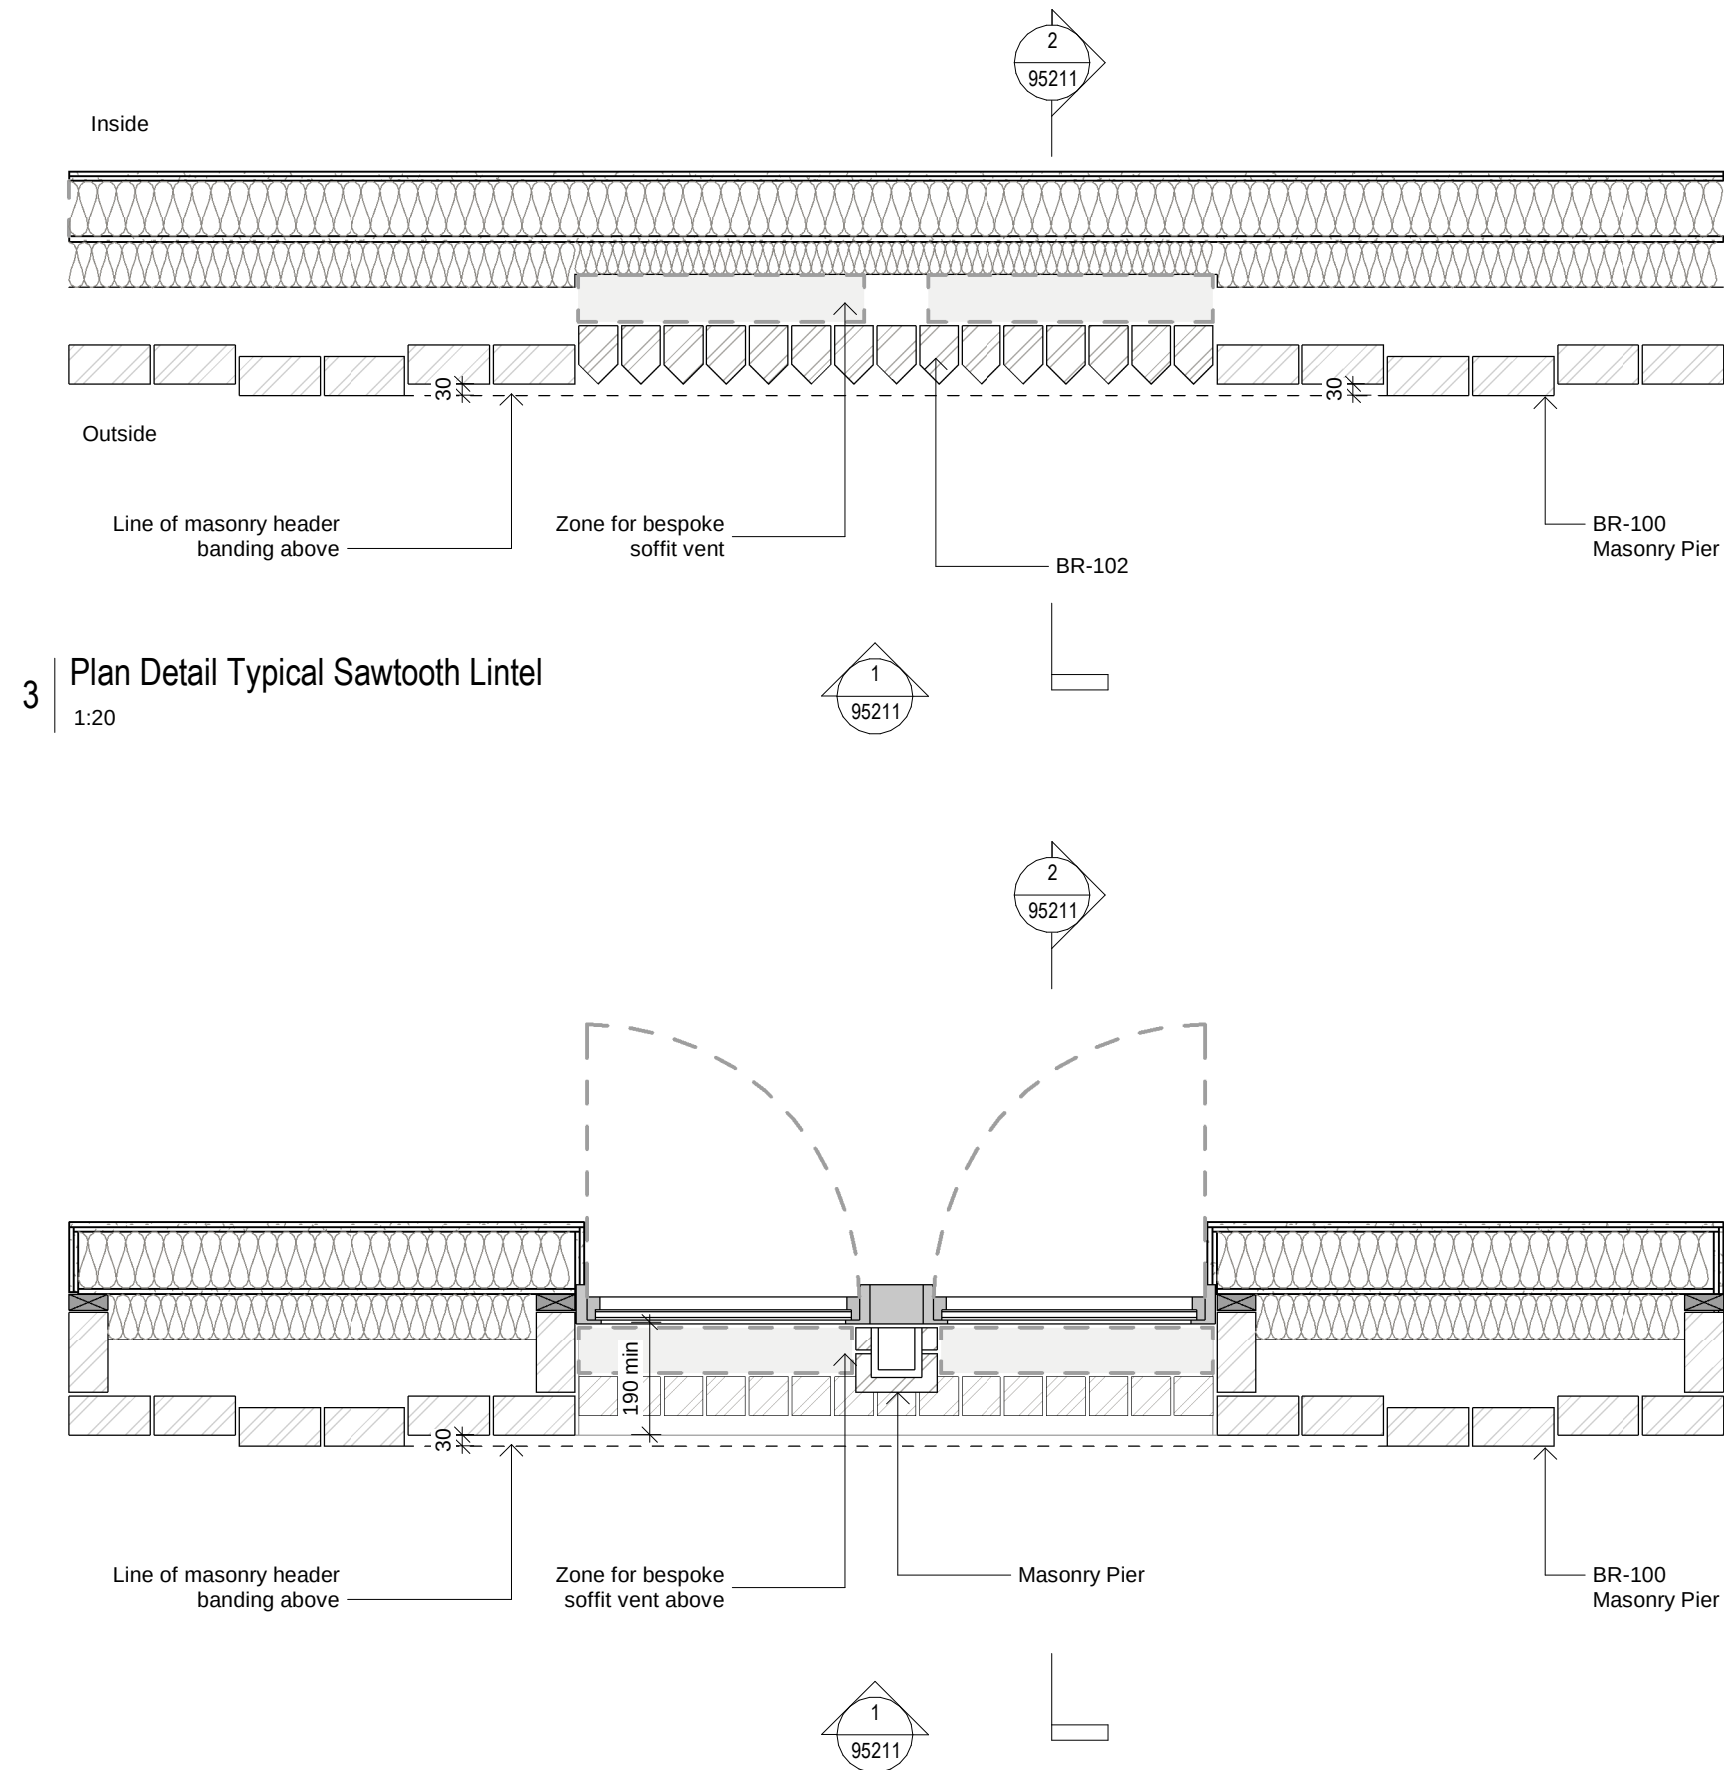

4 | Reflected Plan Detail Typical Window
1:20

General Notes

Use figured dimensions only. Do not scale off this drawing. All dimensions must be set out and checked by the contractor on site prior to commencement of construction. Any variations between drawings and site must be reported to TGA before work proceeds.

Drawings to be read in conjunction with Architectural Specification, Structural Engineer's Drawings and Specifications, Mechanical & Electrical Engineer's Drawings and Specifications, all Supplemental Information, including but not limited to; Detailed Fire Strategy, Acoustic Report, Thermal Report & Overheating Report.

No portion of the Works to commence without acceptance of the required submittals by the Employer.

Main Contractor to submit relevant documents to building regulation and legislation approval authorities as required to comply with the Specification.

Legend and Notes

	BR-100	Facing Brickwork
	BR-101	Facing Brickwork Header
	BR-102	Brickwork Sawtooth Detailing
	CL-100	Pigmented Precast Concrete Green
	CL-101	Pigmented Precast Sawtooth Concrete Green
	CL-200	Aluminium Panel Green
	CL-202	Aluminium Louvred Panel Green
	GL-100	Aluminium Slimline Framed Glazing - Green
	GL-101	Aluminium Slimline Framed Glazing - Bronze
	BL-100	Aluminium Balustrade 10x50 Sections - Bronze
	EW-416	Aluminium Flashing / Trim - Bronze
	EW-417	Aluminium soffit vent - Bronze
	EW-418	Aluminium soffit - Green
	EW-500	Waterproof Roofing Membrane
	FF-100	Stone Pavers

*Powder coatings to be Qualicoat Class 2

Rev	Description	Date	By
P01	Planning Issue	07.05.24	BG

Title Bay Study - Typical Window	
Drawing No. 1111-TGA-XX-ZZ-DR-A-95211	Revision P01
Status Planning	Scale 1: 20@A1
Project Cross Keys Street	Client CERT Property

TIM GROOM ARCHITECTS

Eastgate, 2 Castle Street, Manchester, M3 4LZ

0161 870 1152

Copyright © Tim Groom Architects Ltd (TGA). All rights reserved. No part of these drawings or designs may be copied, reproduced or stored in any form without written consent. No works of construction relying on these drawings or designs are permitted without the express written consent of TGA.