
CONSTRUCTION

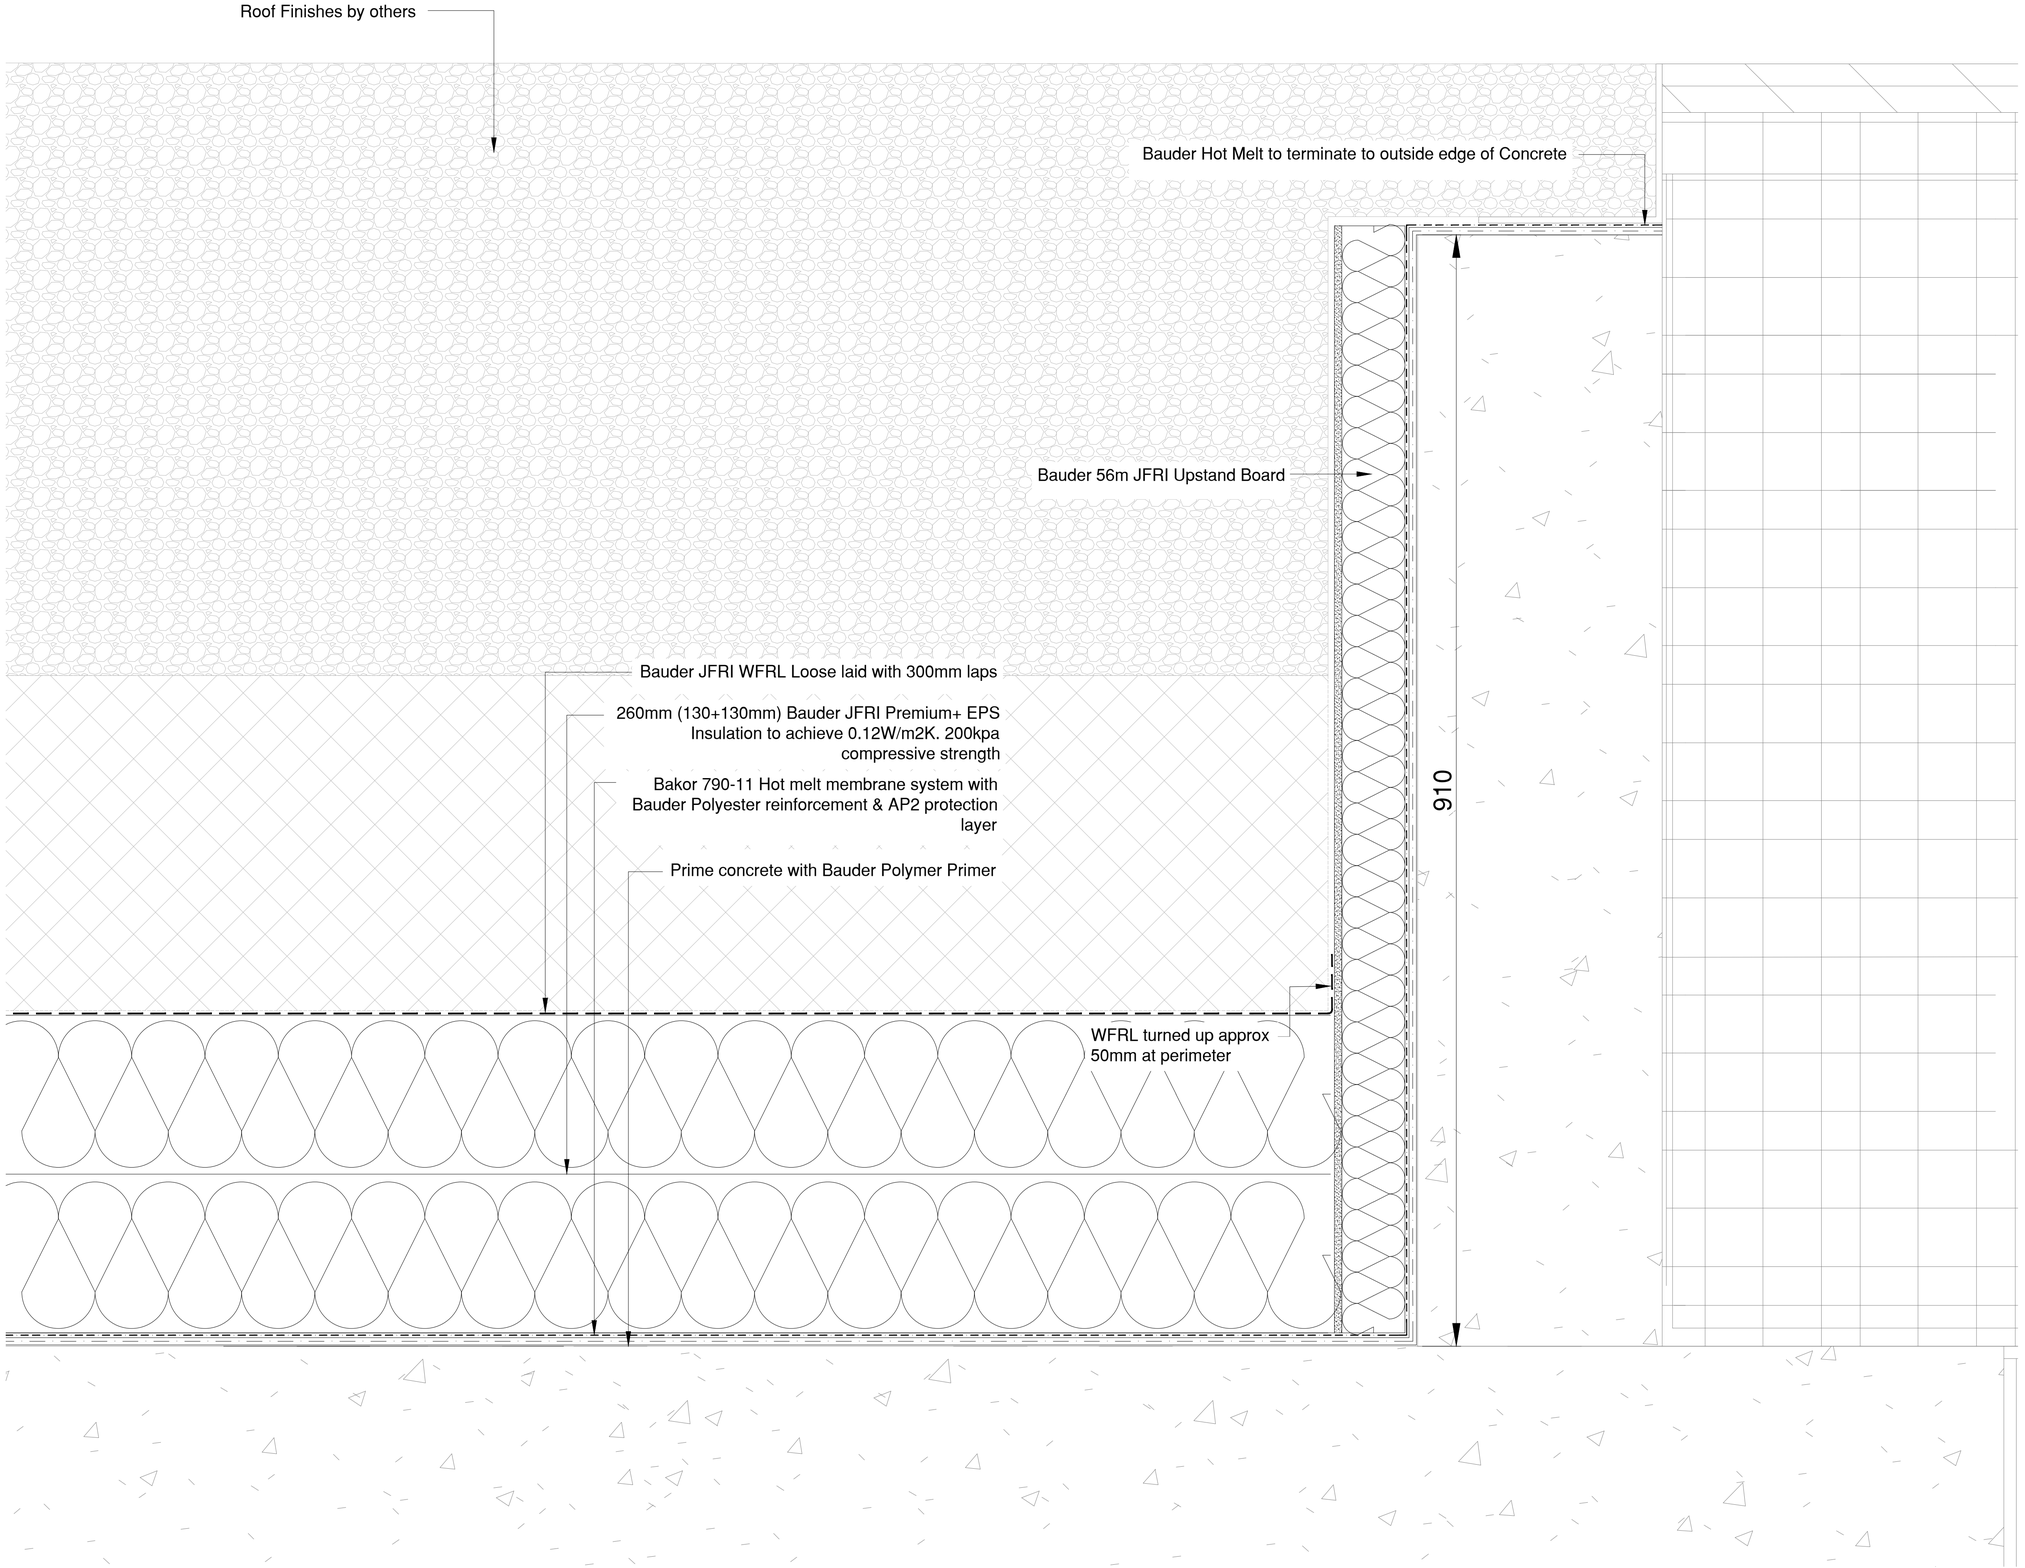

C01	Construction Issue	14.05.24
No.	Description	Date
DRAWING REVISIONS		

PRIMESEAL™

Project Name
First Street

Client
Downing

Architect
SimpsonHaugh

Drawing Title
Block D Podium
Upstand Detail to Green Embankment Area

Project Number P231	Drawing Number FSS-PRI-D-01-009	
First Issue Date 03.05.24	Drawn CM	Revision C01
Scale d.n.s	Checked -	