
CONSTRUCTION

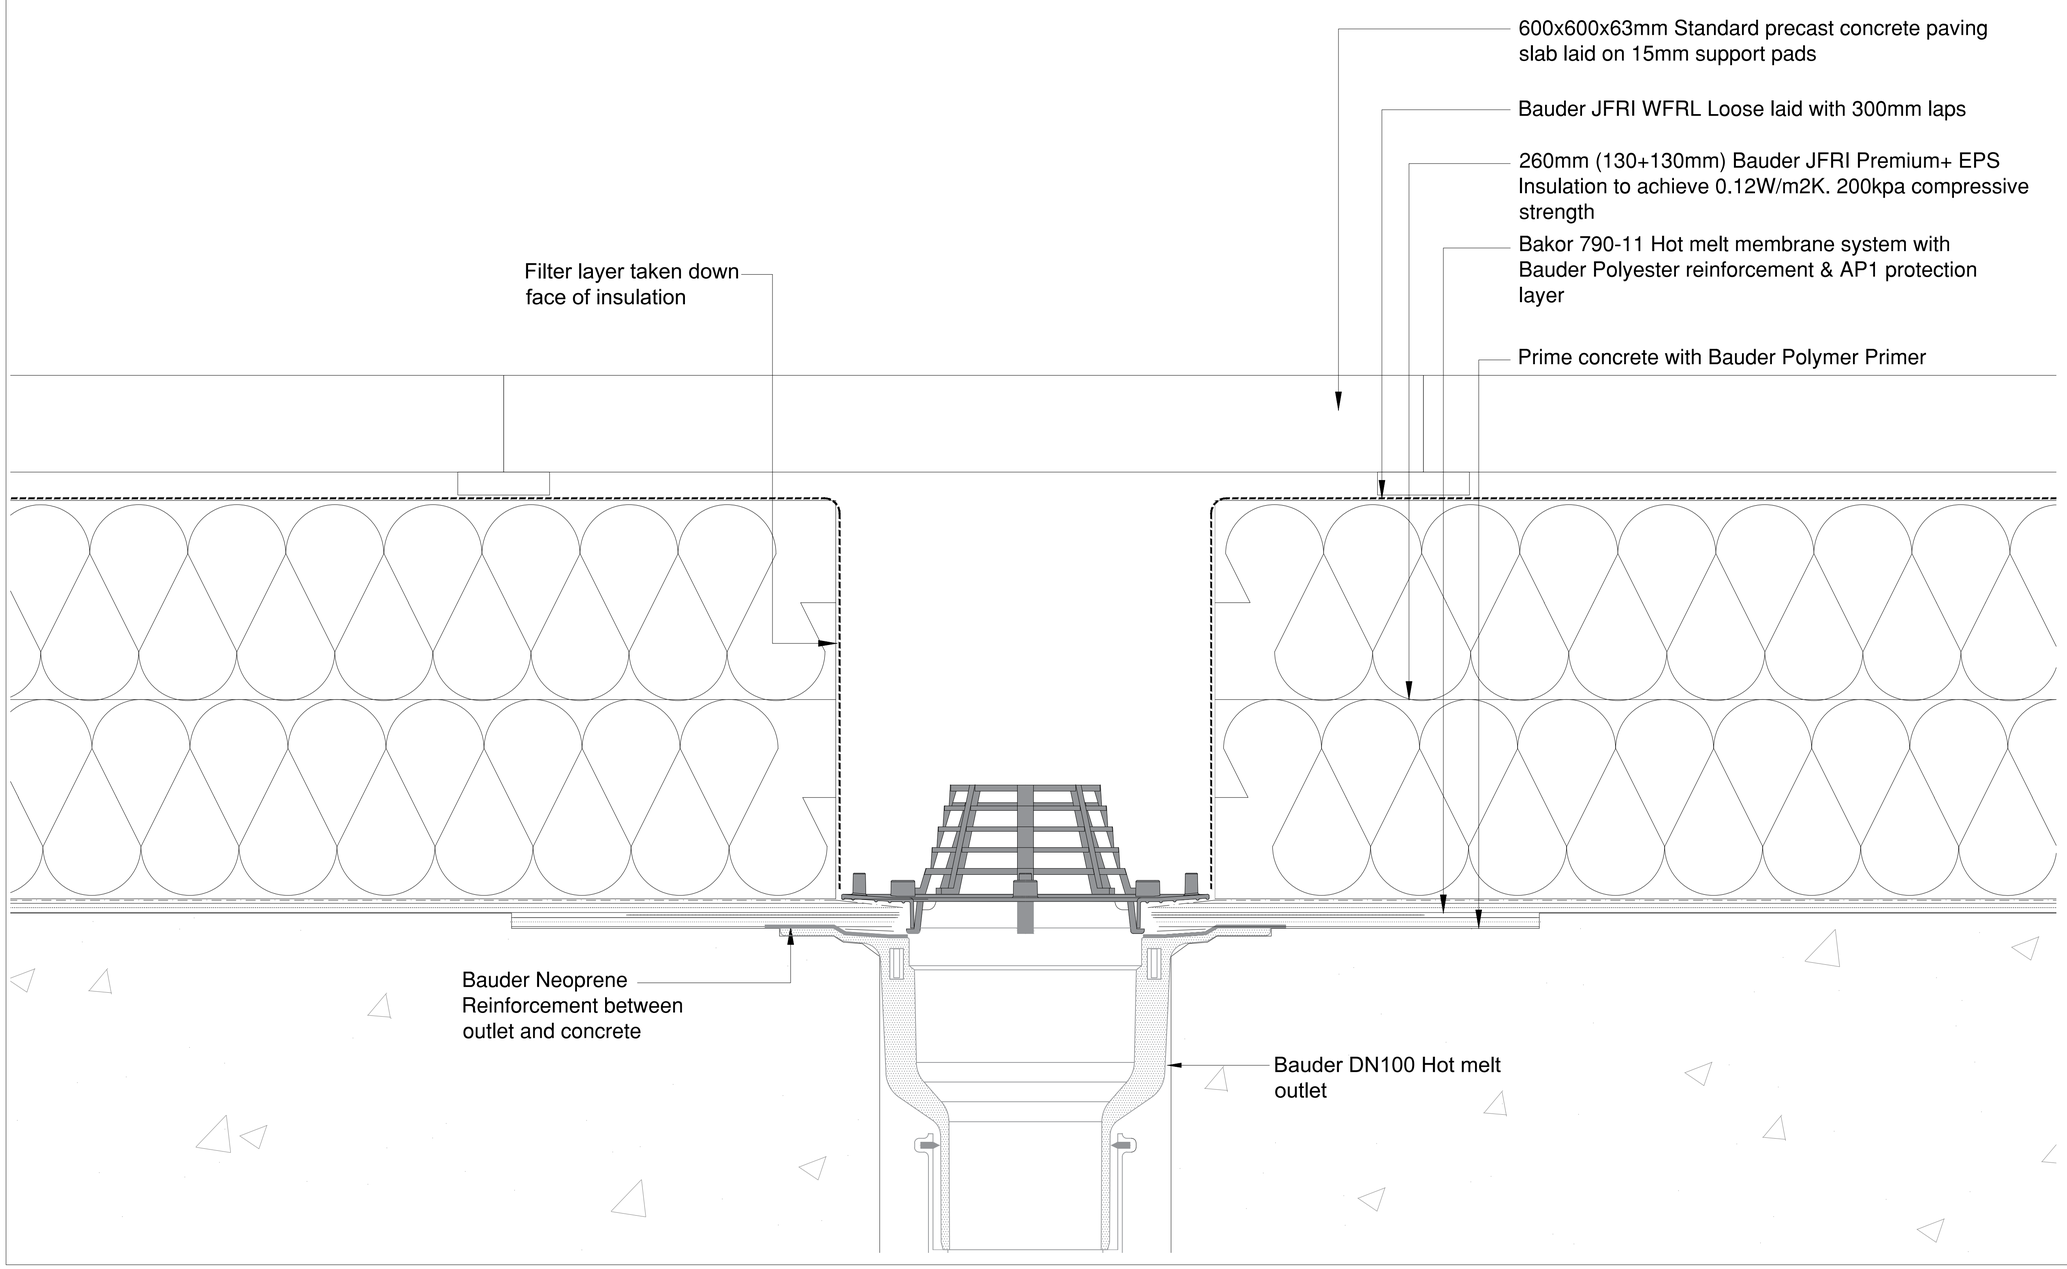

No.	Description	Date
	DRAWING REVISIONS	

PRIMESEAL™

Project Name
First Street Roofing

Client
Downing Construction

Architect
Simpson Haugh Architects

Drawing Title
Block D Roof
Typical Outlet Detail

Project Number P232	Drawing Number FSS-PRI-D-RF-004	
First Issue Date 03.05.24	Drawn CM	Revision C01
Scale d.n.s	Checked -	