


COPYRIGHT OF ATELIER MB LTD
DO NOT SCALE FROM THIS DRAWING
DIMENSIONS TO BE CHECKED ON SITE

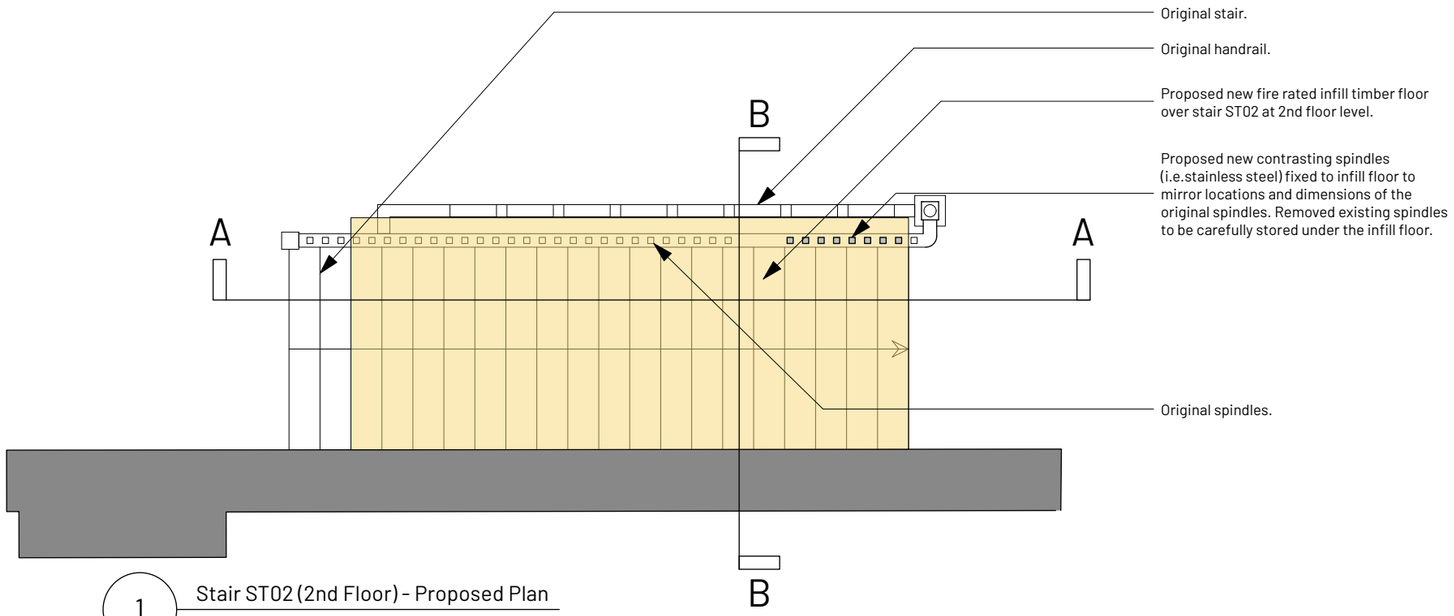


1 Stair ST02 (2nd Floor) - Proposed Plan
Scale: 1:50

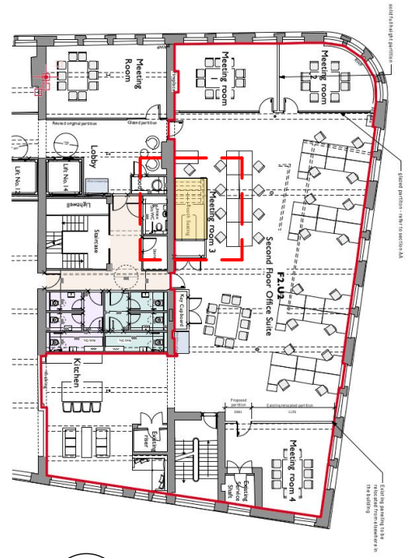

4 Key Plan

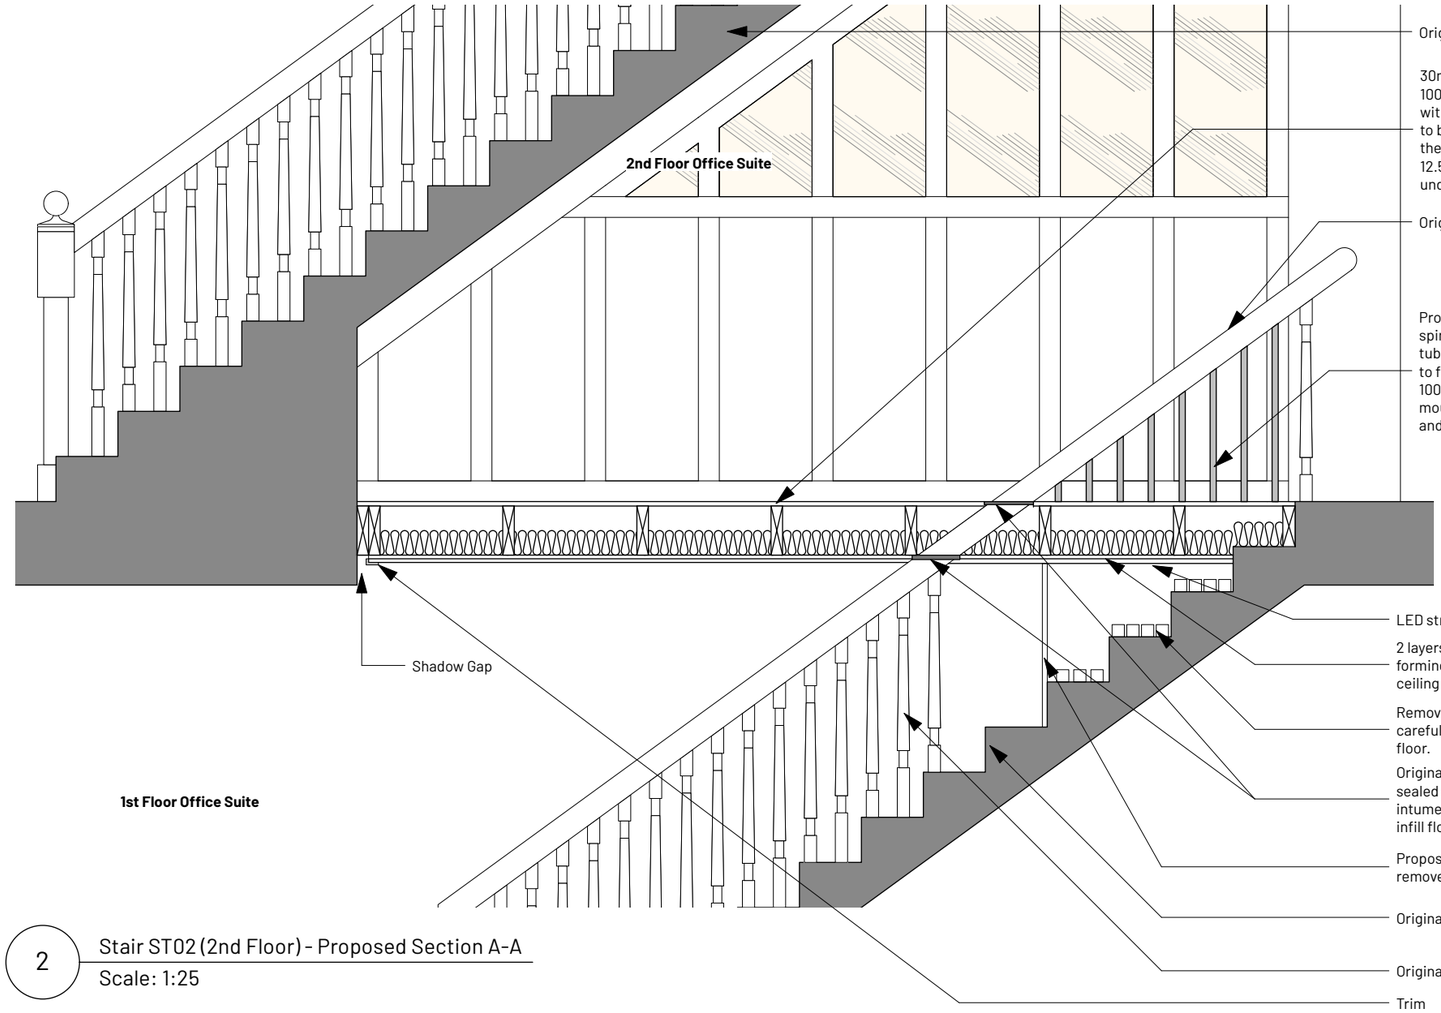

2 Stair ST02 (2nd Floor) - Proposed Section A-A
Scale: 1:25

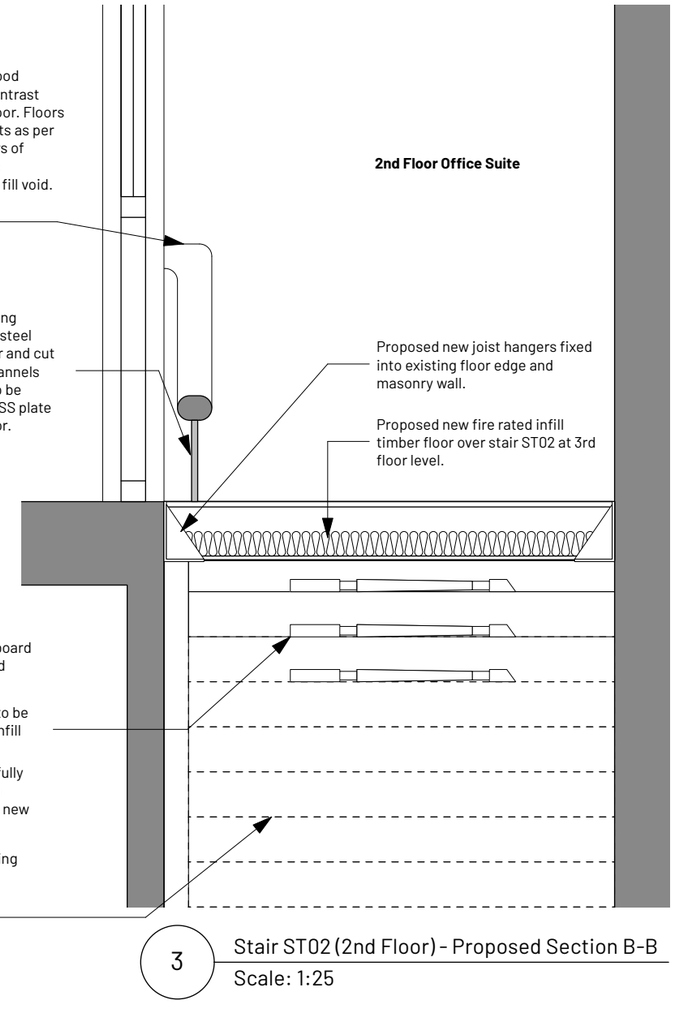

3 Stair ST02 (2nd Floor) - Proposed Section B-B
Scale: 1:25

REV	DATE	NOTE	DRN	CHK
B	28/08/2024	Proposed spindles accurately drawn with annotations and notes of floor build up added	GS	AB
A	07/08/2024	Revision following planners comments	GS	AB

Newton Street CAT B Floors
2 Unit 2
Manchester

Stair ST02 (2nd Floor) - Proposed Sections

PROJECT REF.	2046
DRWG NO.	P(460)
REVISION	B
SCALE	Varies @ A3
DATE 1st	Jun 24
DRAWN	RD

SK sketch E existing P proposed T tender C construction FI final issue

+44 161 236 0051
ARCHITECT@ATELIERMB.CO.UK
ATELIER.MB