



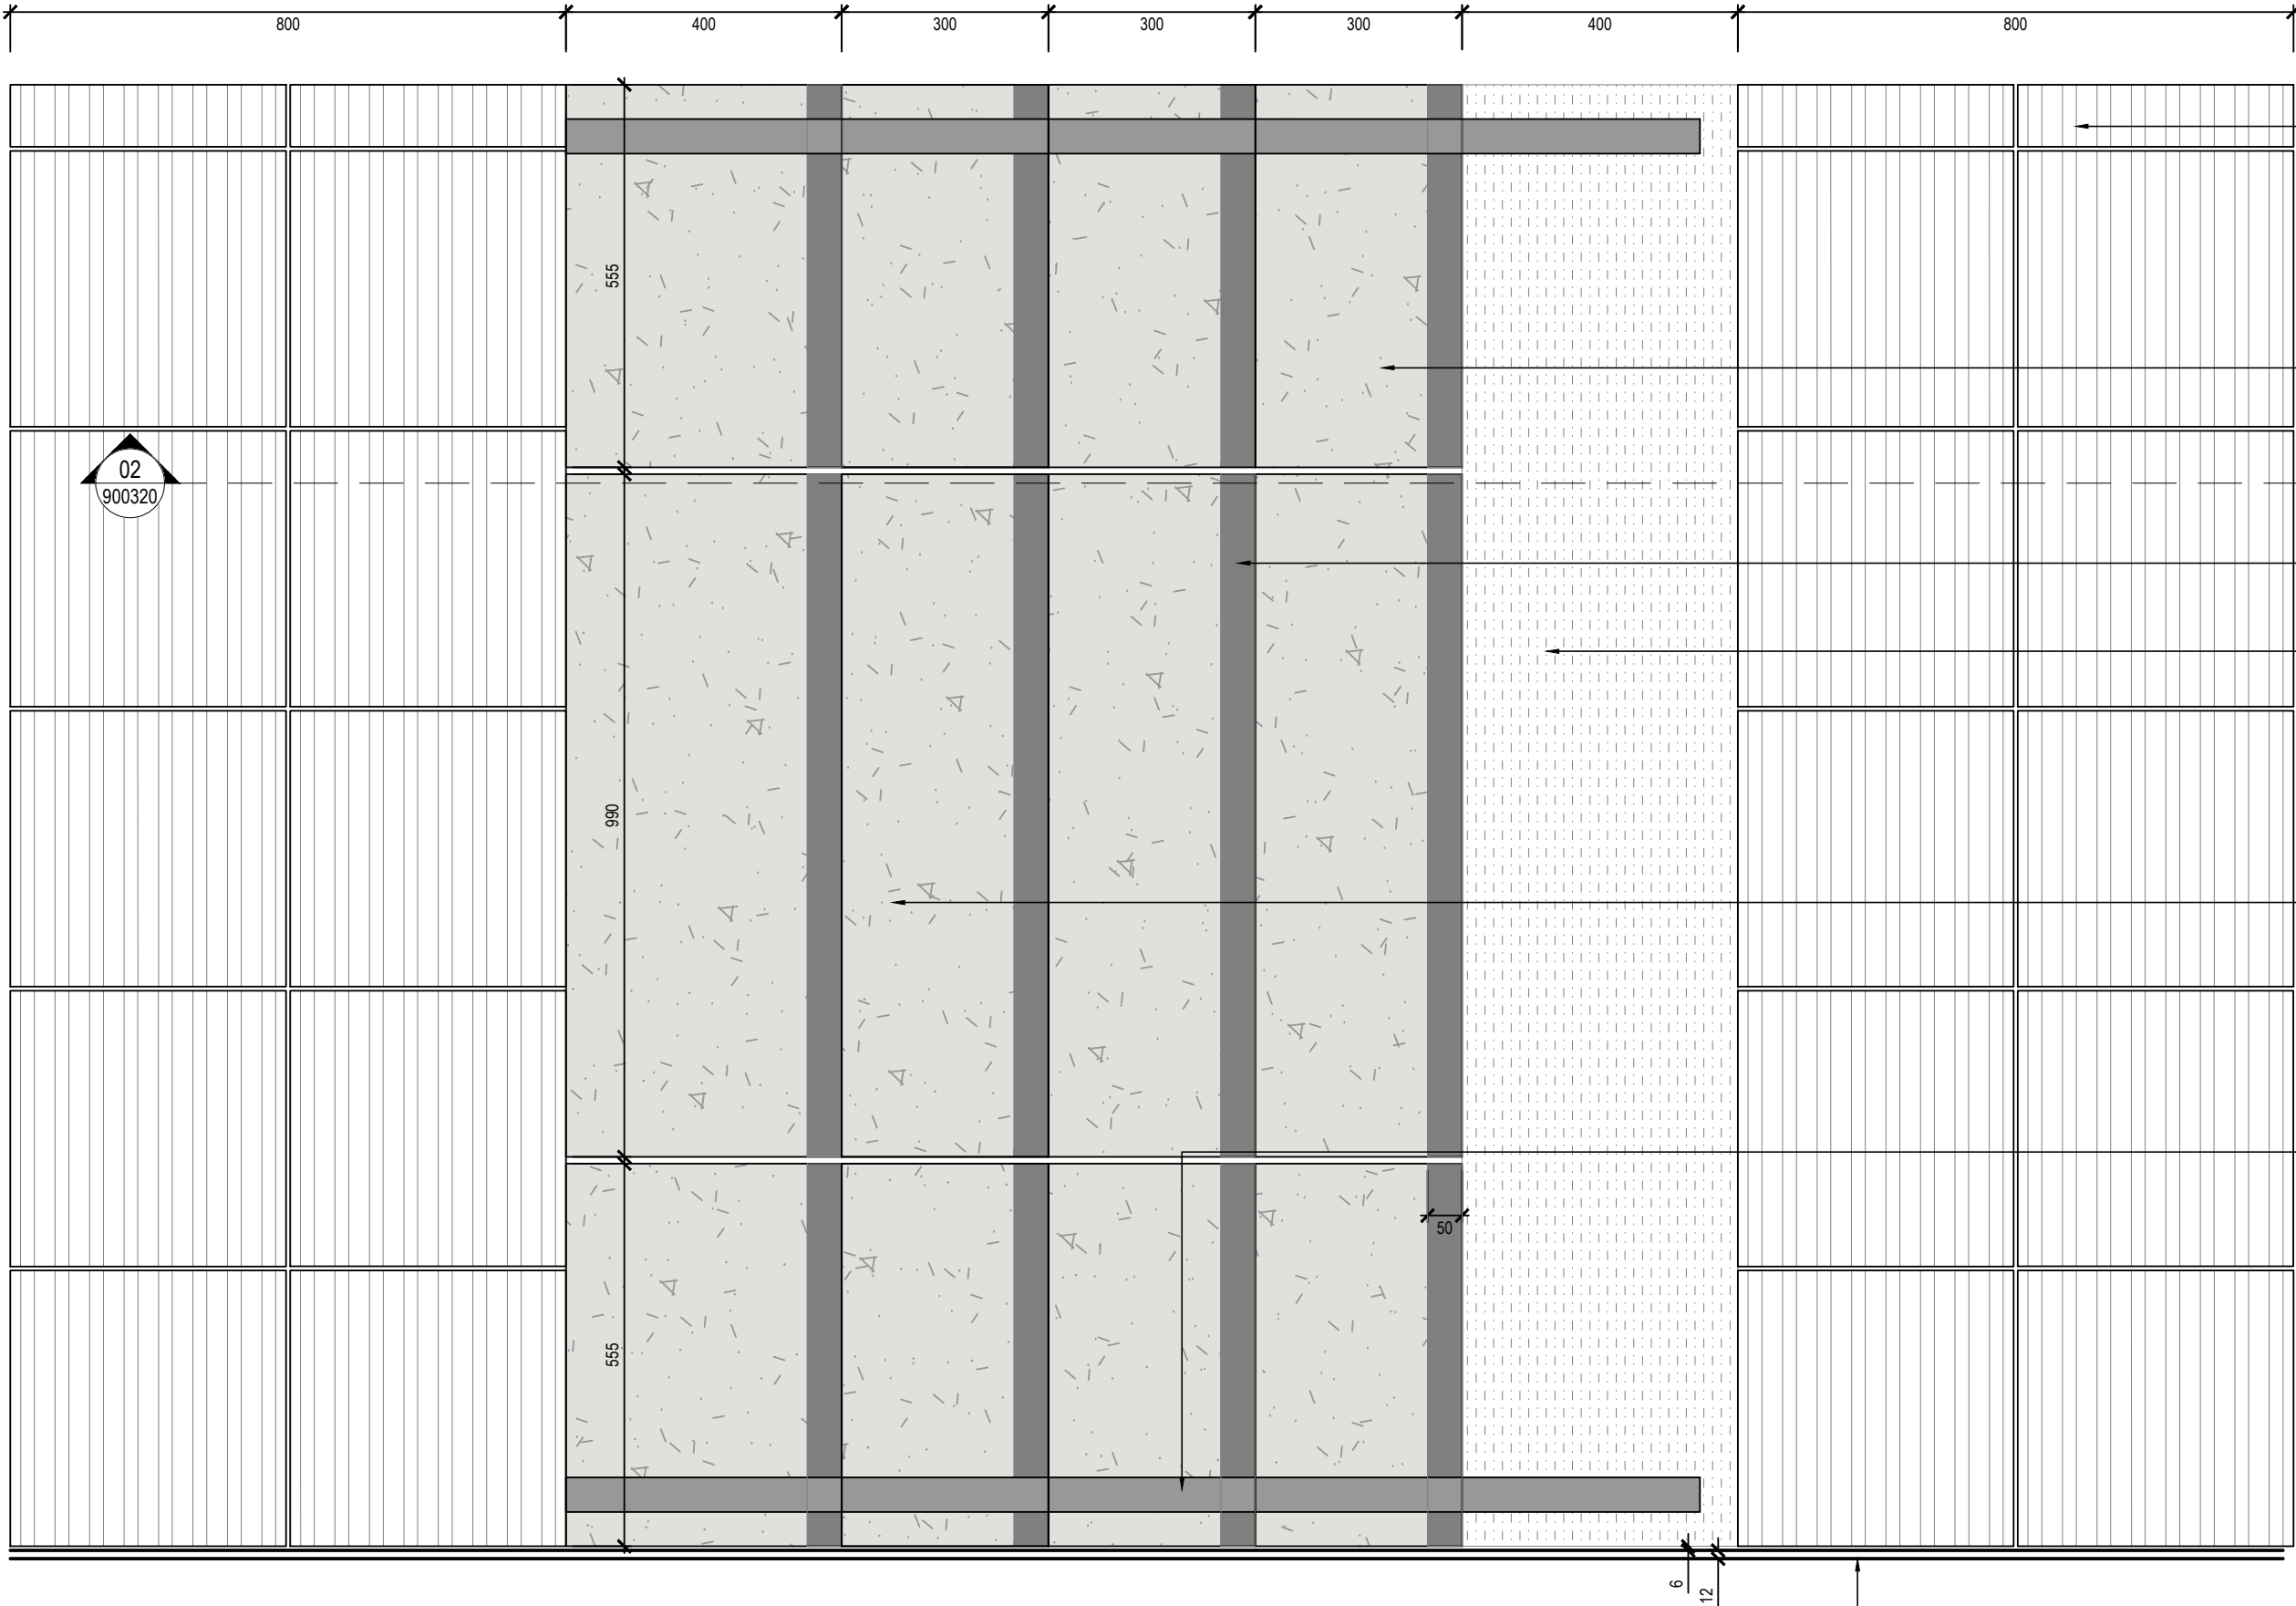


01
9003320
Step Plan View
Scale 1:10 @A1

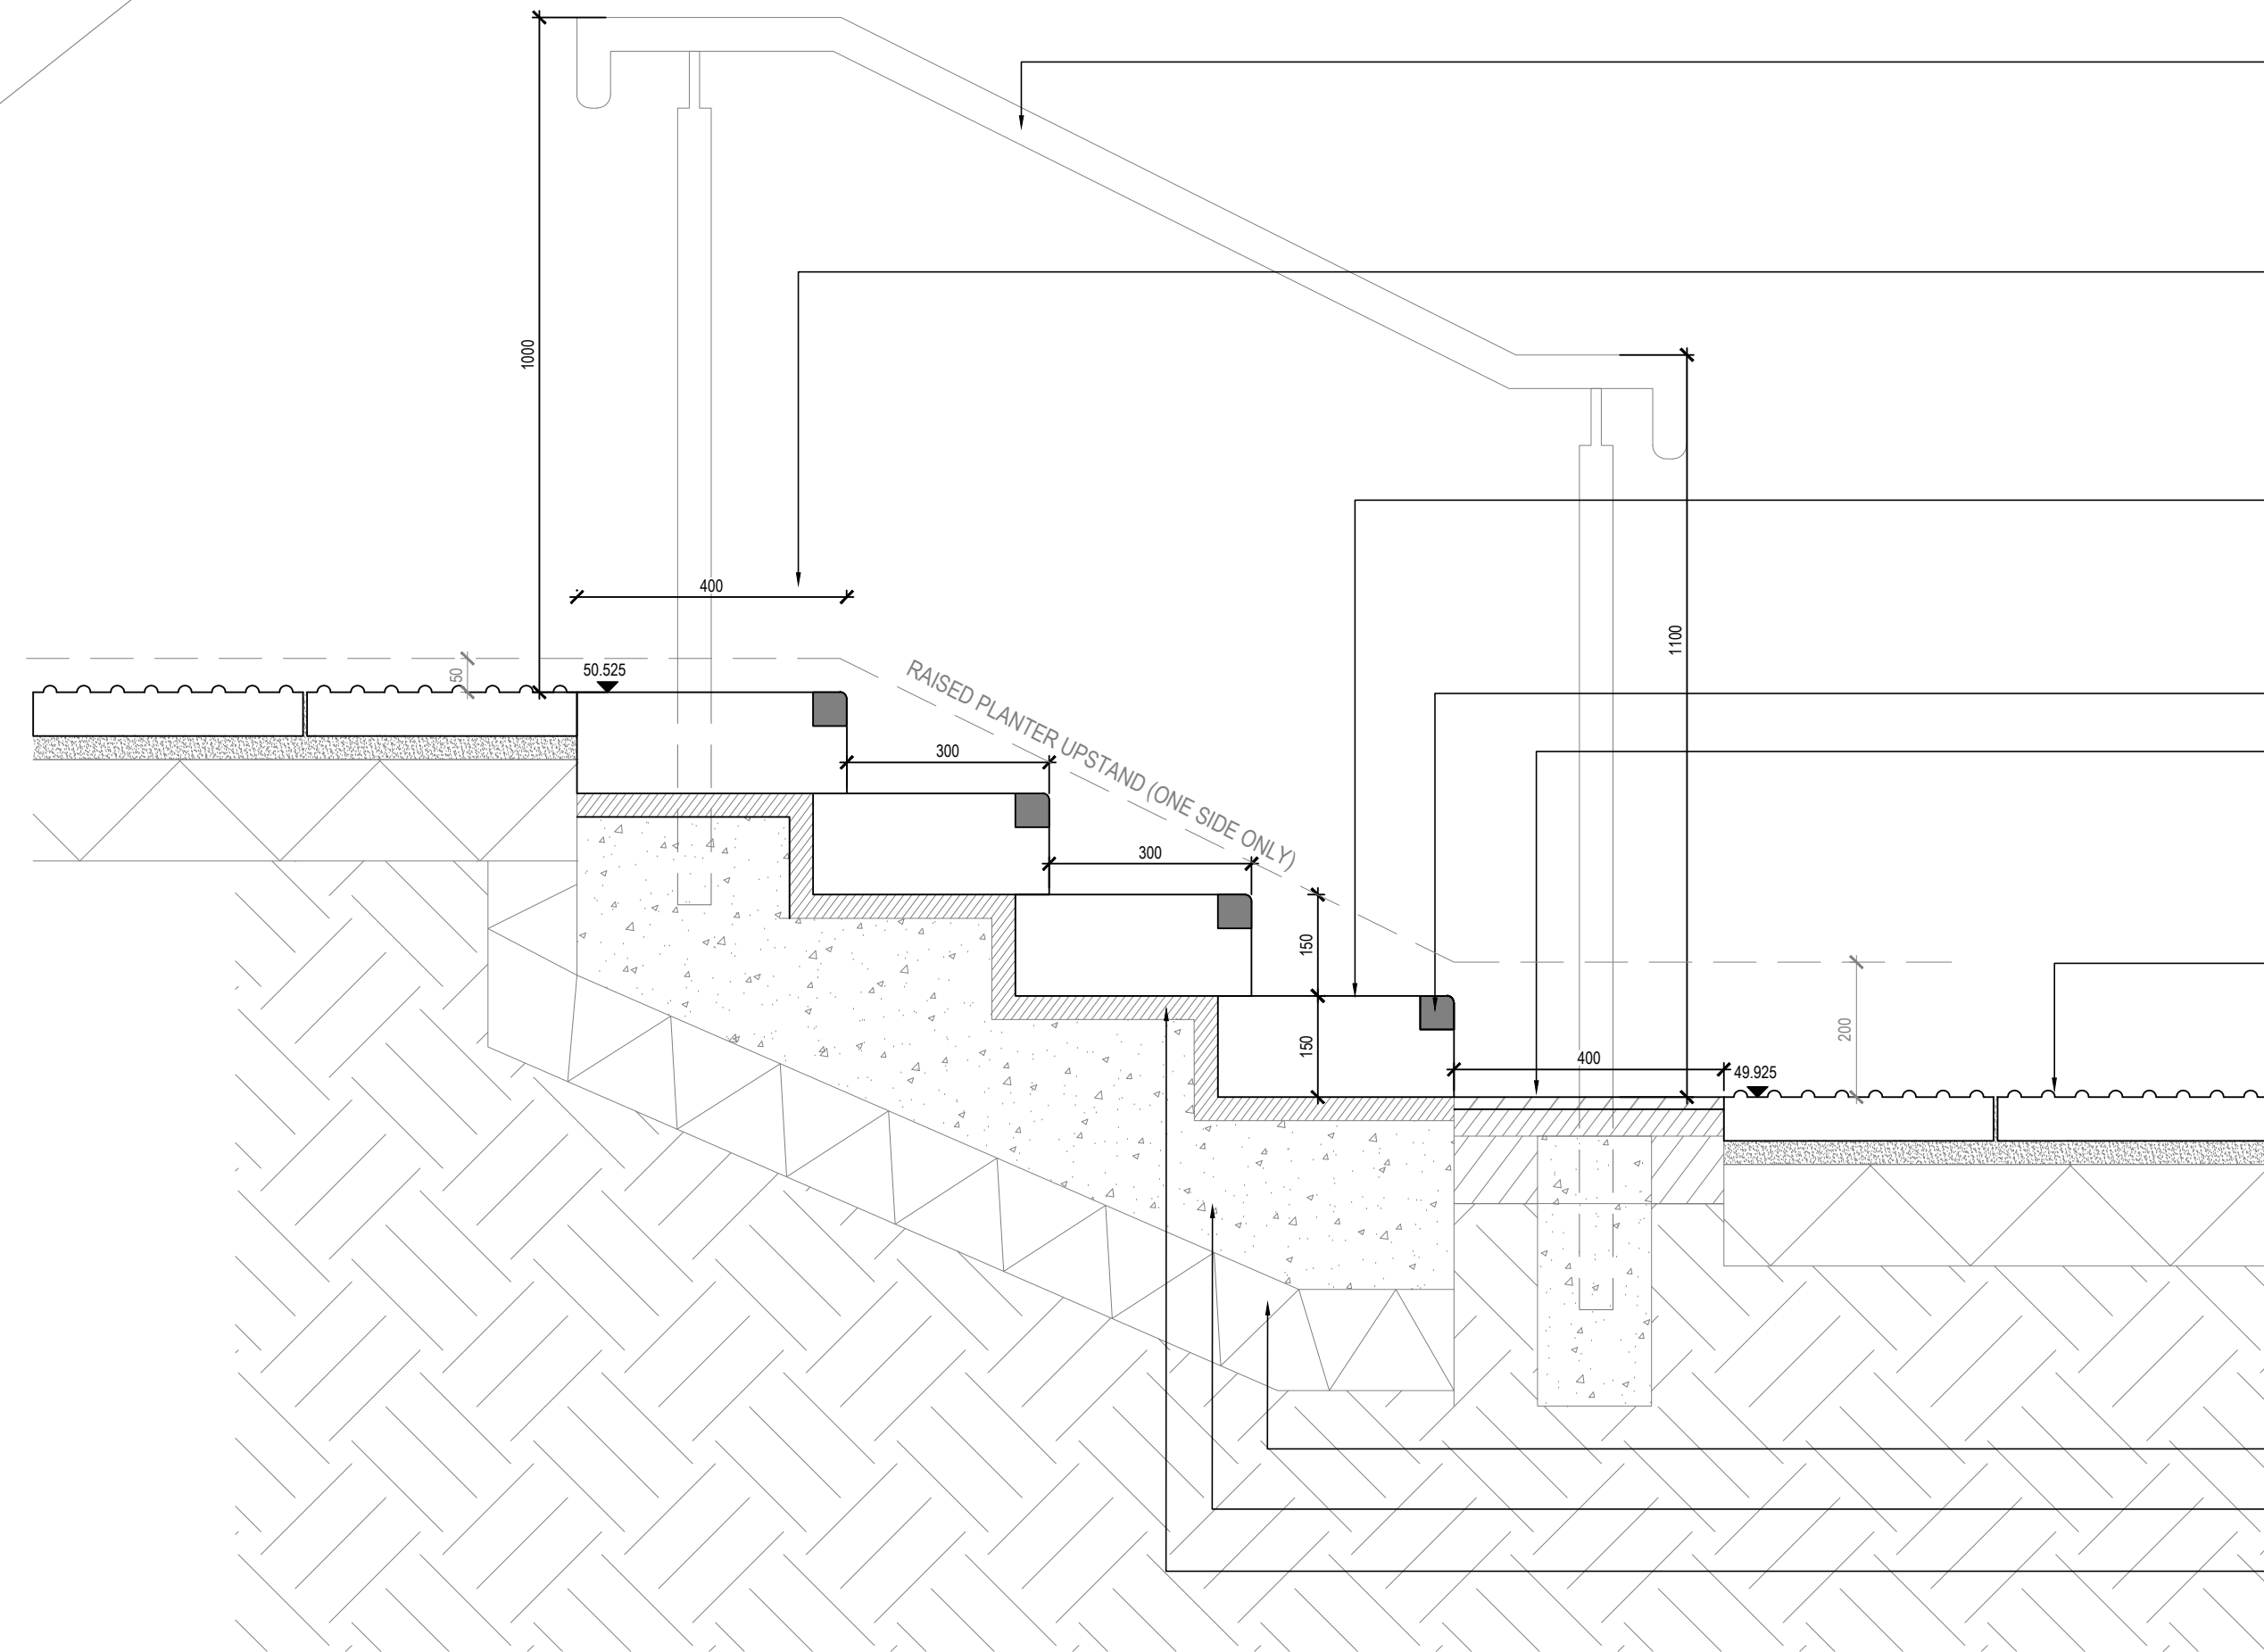

02
9003320
Step Section
Scale 1:10 @A1

- Paving Type 08**
Concrete Corduroy Tactile Paving
Q25/320
- Step Unit**
Product:Granite Aggregate Step Unit with Contrasting Nosing
Bedding & fixing to Engineer's specification
L37/315
- Contrasting Nosing**
- Paving Type 03**
Type: Self Binding Gravel
- Top Step Unit S9**
Granite Aggregate Step Unit with Contrasting Nosing
L37/315A
Bedding & fixing to Engineer's specification
- Handrail**
Product:Brushed Stainless Steel with powder coated
Size: 2120 mm(L) x 900-1100mm(H) x 50mm(D)
L37/150
Bedding & fixing to Engineer's specification
- Raised Planter EP2**
Refer to EYJW-GIL-EX-00-DR-L-900310
Mastic filled gap between step and planter edge
Colour to match steps

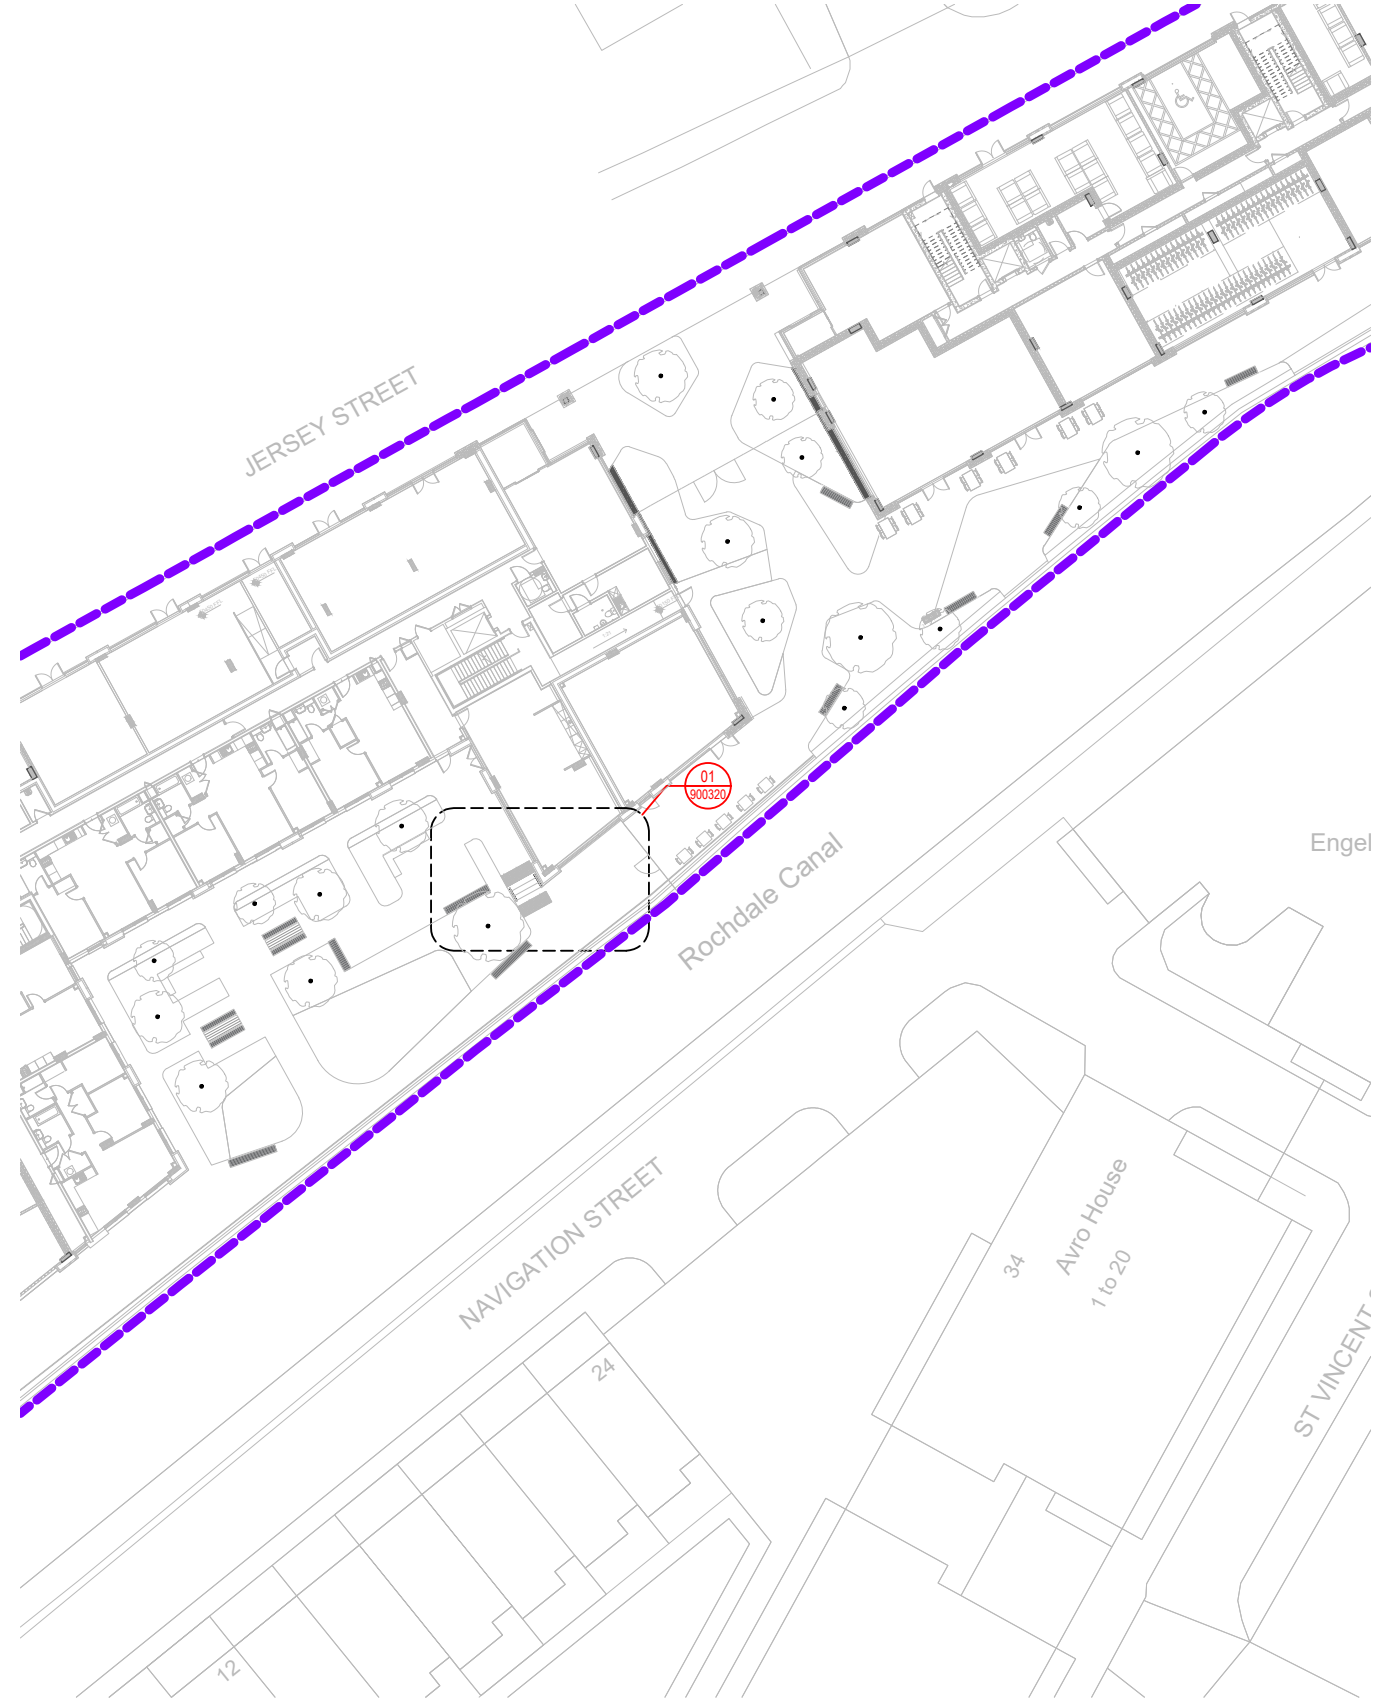


03
9003320
Location Plan
Scale 1:500 @A1

rev	details	by	date
P00	First issue for Planning	CB	26.01.2024
P01	Base plan updated	SB	13.02.2024
P02	Stage 4 Issue	TH	27.04.2024
P03	Titleblock Updated	TH	01.07.2024

Notes

- Do not scale from drawing, use figured dimensions only
- All dimensions to be checked onsite
- This drawing to be read in conjunction with all other Gillespies drawings and specifications

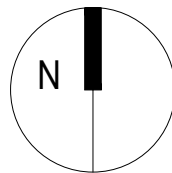

Ordnance Information shown is reproduced from Ordnance Survey material with the permission of Ordnance Survey on behalf of the Controller of Her Majesty's Stationary Office @ Crown Copyright. Unauthorised reproduction infringes Crown Copyright and may lead to prosecution or civil proceedings. License No. 1000 17362

JERSEY WHARF, ANCOATS

STEPS DETAILS 01

Drawing status	Scale	Drawn
As shown @ A1	As shown @ A1	CB
26.01.2024	Date	Checked SB
Drawing number	Revision	

EYJW-GIL-EX-00-DR-L-900320 P03

S3 - REVIEW AND COMMENT



Client
John Sisk & Son Limited

Gillespies

5th Floor, Phoenix House, 3 South Parade, Leeds, LS1 5DZ
P: 0113 247 0550 F: 0113 247 0660 E: design.leeds@gillespies.co.uk

© copyright GILLESPIES LLP, all rights reserved