
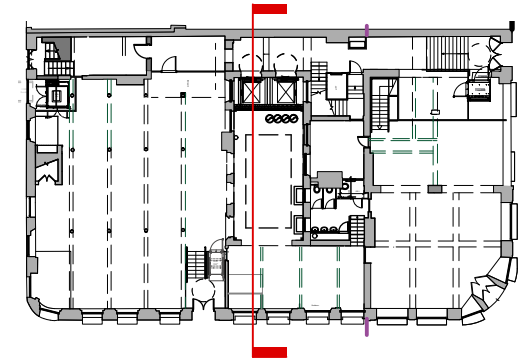


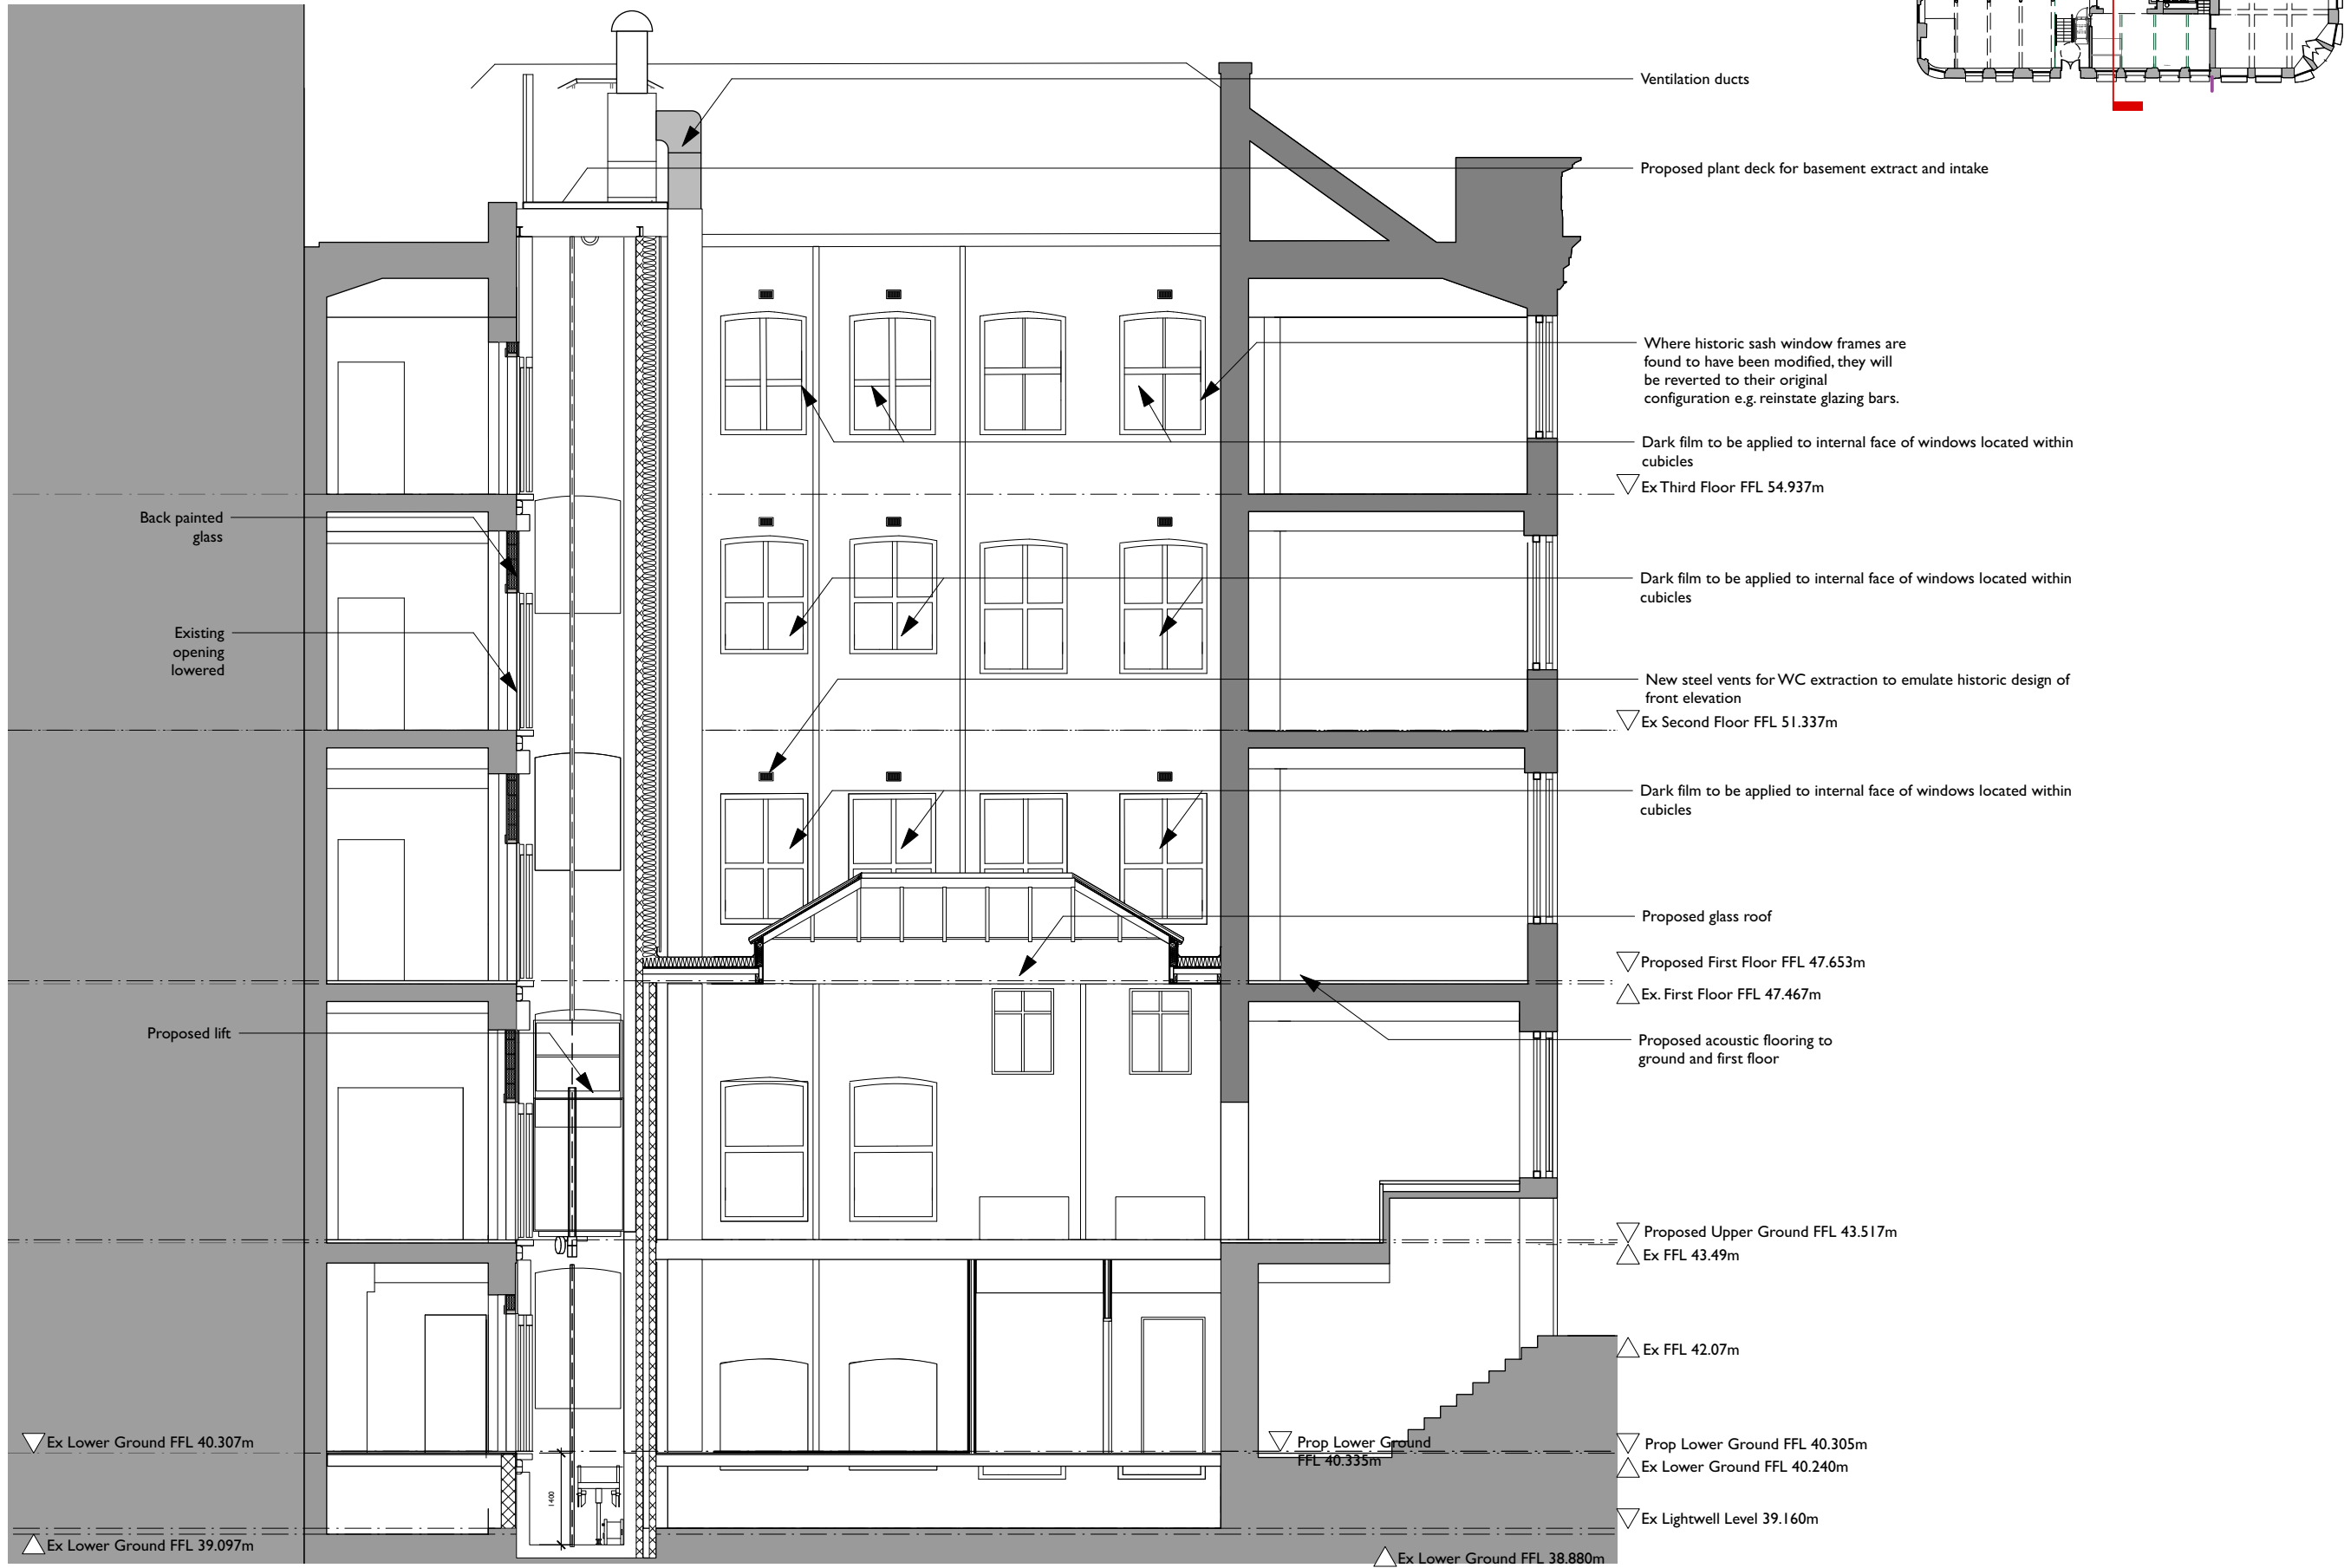

COPYRIGHT OF ATELIER MB LTD
DO NOT SCALE FROM THIS DRAWING
DIMENSIONS TO BE CHECKED ON SITE

E	WC window treatment note RG and vents included Ducts updated		
D	Updated to suit revised plans.	PL	H W
C	Ducting and glass roof updated	RG	
B	Ducting and plant deck updated, minor updates	RG	RG
A	Section updated following additional ducts included	RG	
Rev	Note	DRN	CHK

Mosley Street	
Proposed Section DD	
scheme	1995
drwg no.	P(330)
revision	E
scale	1:100 @ A3
date first drawn	Feb 19
drawn	HC
SK sketch E existing P proposed T tender C construction F final issue	
www.ateliermb.co.uk	
t 0161 236 0051	
e architect@ateliermb.co.uk	