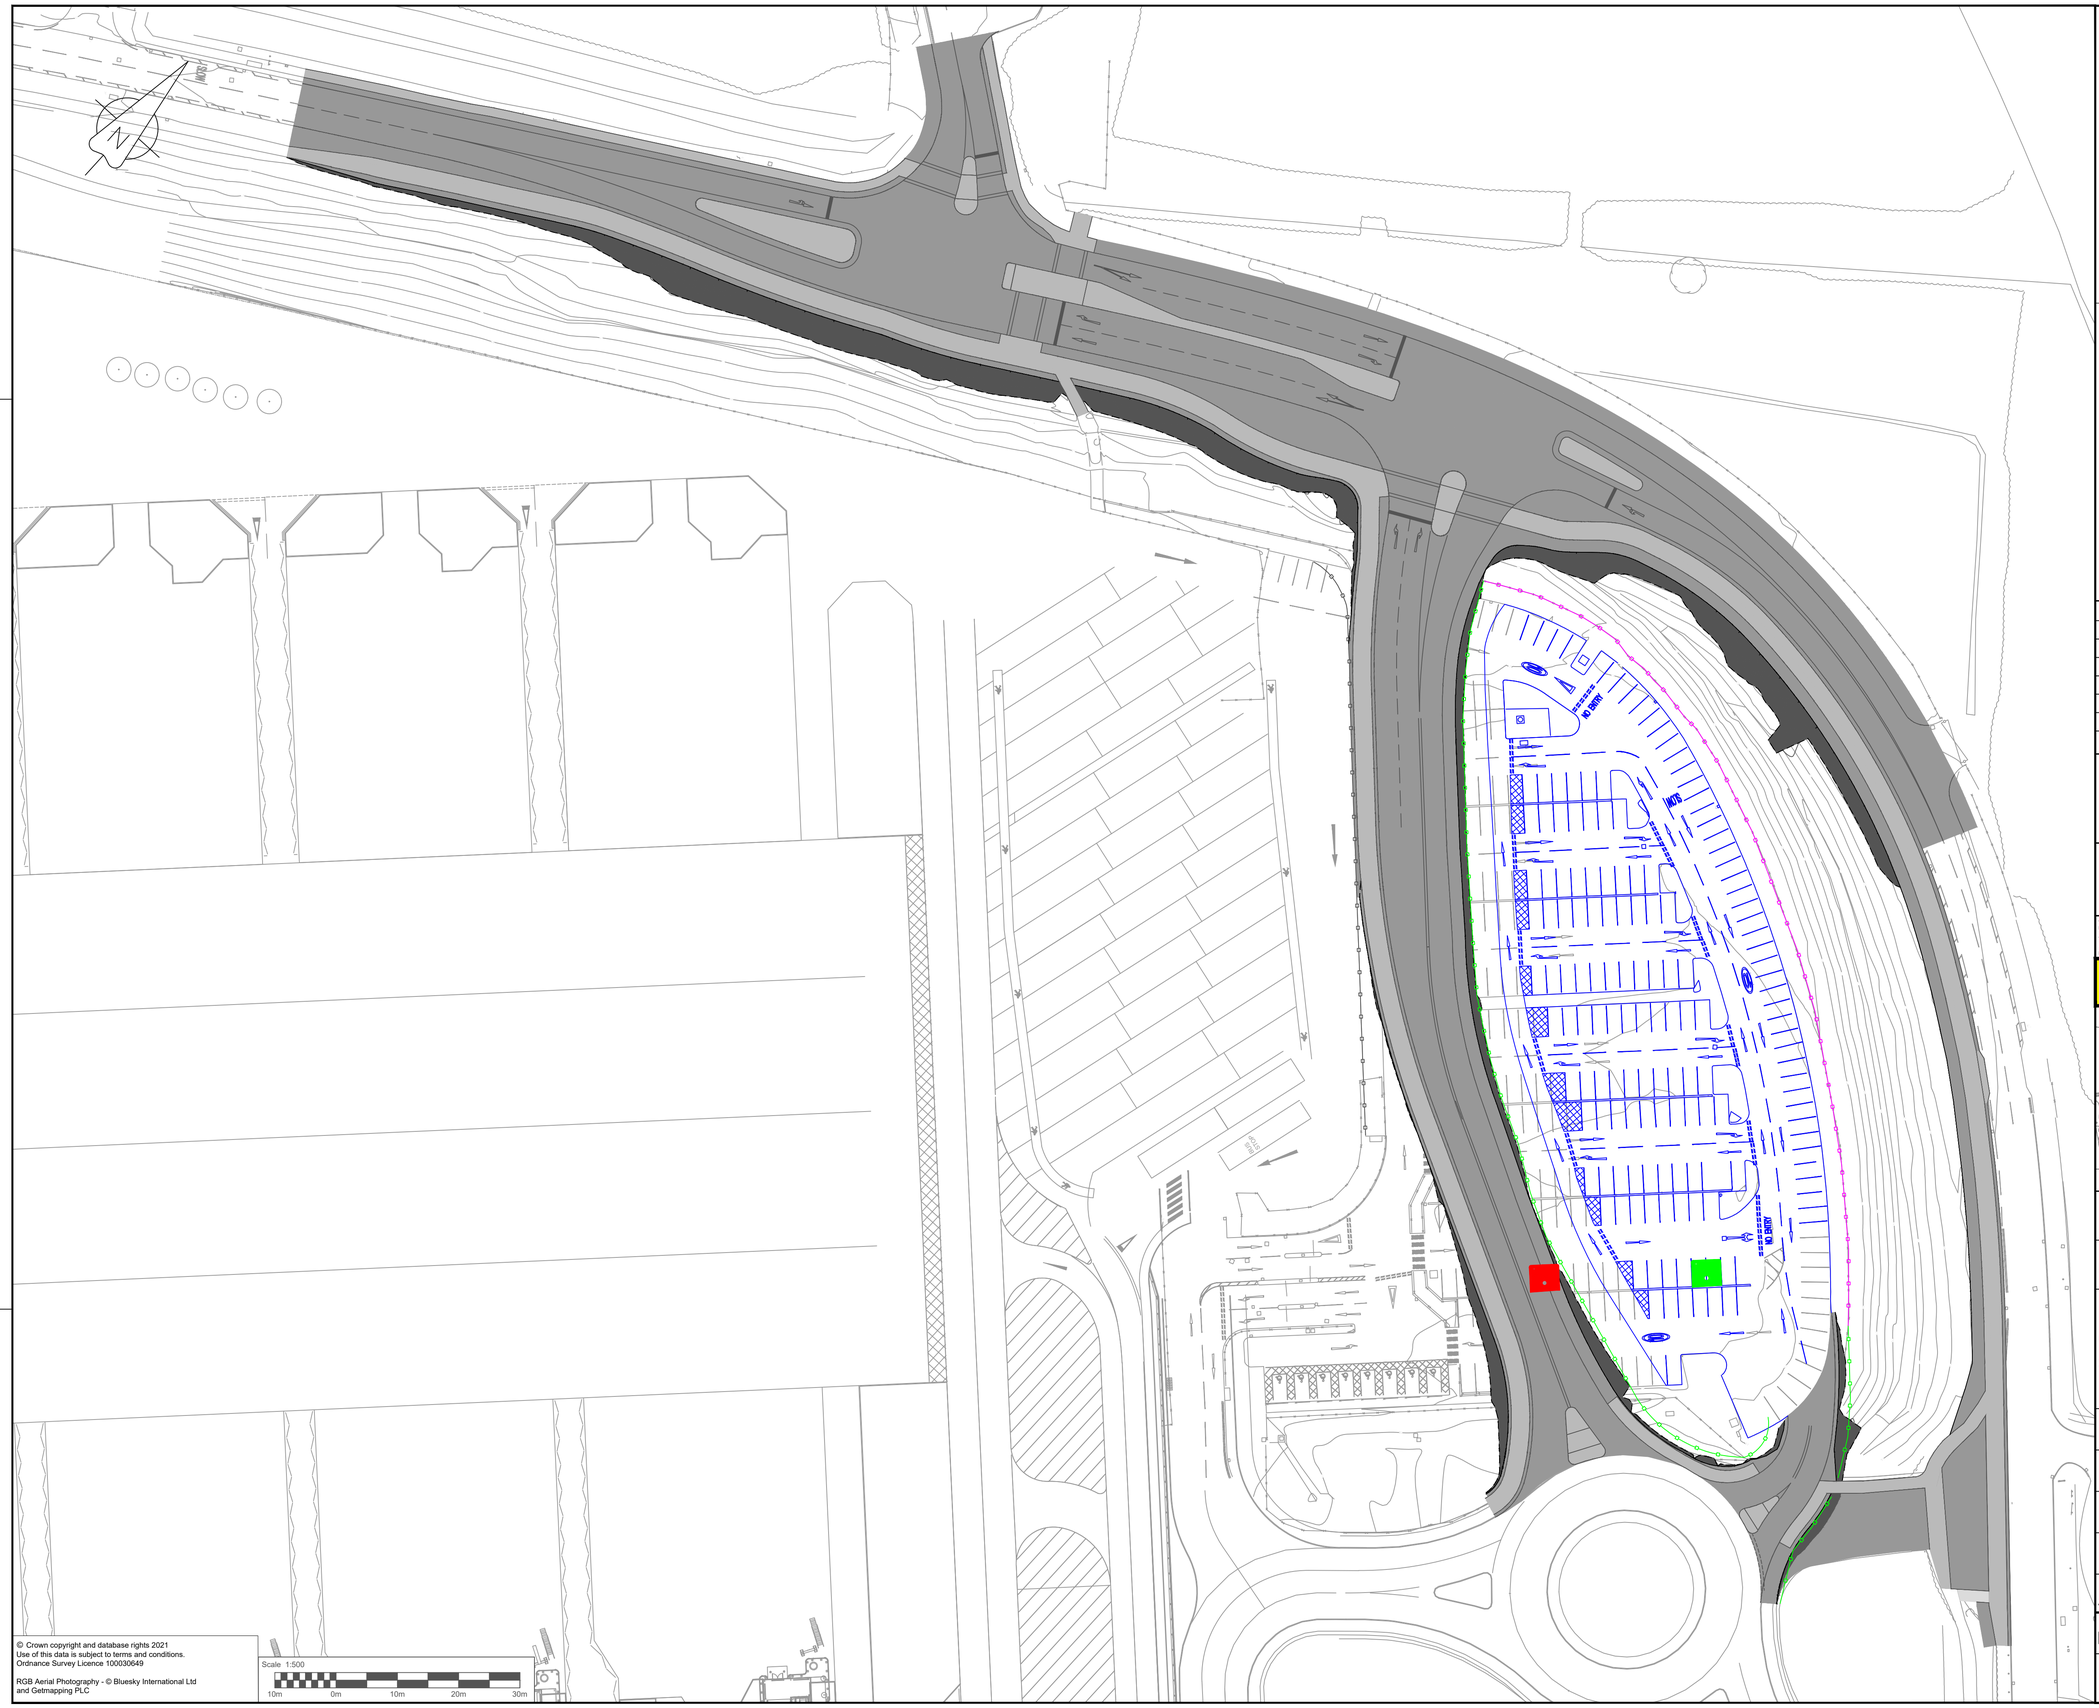


© Crown copyright and database rights 2021
Use of this data is subject to terms and conditions.
Ordnance Survey Licence 100030649

RGB Aerial Photography - © Bluesky International Ltd
and Getmapping PLC

Scale 1:500

10m 0m 10m 20m 30m

KEY

- PROPOSED CAR PARK LAYOUT
- PROPOSED LIGHTING COLUMN
- EXISTING LIGHTING COLUMN TO BE REMOVED
- PROPOSED BOUNDARY FENCE
- EXISTING BOUNDARY FENCE

NOTES

1. DO NOT SCALE FROM THIS DRAWING.
2. ALL DIMENSIONS ARE METRES UNLESS STATED OTHERWISE.
3. THIS IS AN INDICATIVE LAYOUT ONLY AND ALL DIMENSIONS ARE TO BE CHECKED ON SITE.

| Rev | Details | Date |
|---|---|---|
| 1.0 | FIRST DRAFT | 30/11/23 |
| 2.0 | ISSUED FOR CLIENT APPROVAL | 22/01/24 |

MAG Manchester Airport

Jacobs
5 First Street, Manchester, M15 4GU
Tel: +44 (0) 161 235 6000 Fax: +44(0)161 235 6001
www.jacobs.com

© Copyright 2023 Jacobs U.K. Limited. The concepts and information contained in this document are the property of Jacobs. Use or copying of this document in whole or in part without the written permission of Jacobs constitutes an infringement of copyright. Limitation: This drawing has been prepared on behalf of, and for the exclusive use of Jacobs' Client, and is subject to, and issued in accordance with, the provisions of the contract between Jacobs and the Client. Jacobs accepts no liability or responsibility whatsoever for, or in respect of, any use of, or reliance upon, this drawing by any third party.

LEVEL C2 - INTERNAL

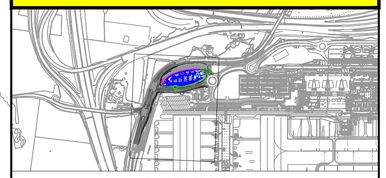

KEY PLAN (N.T.S)

Airport
Manchester Airport

Project Name
MAG LANDSIDE - FI, SA & VCC

Title
INDICATIVE CAR PARK LAYOUT
GENERAL ARRANGEMENT
SYDNEY AVENUE

| Discipline | Project Phase |
|---|---|
| Civil Engineering | Design - Phase 3 - GW 2 |
| Drawing Originator: JACOBS | Originator's Job No.: MAG42040 |

| Drawn By | Drawn Date | Checked By | Checked Date |
|---|---|---|---|
| AM | 22/01/24 | MJ | 22/01/24 |

| Approved By | Approved Date | Scale and sheet size |
|---|---|---|
| LW | 22/01/24 | 1:500 @ A1 |

Manchester Airport Grid Reference
APX = 11850 , APY = 12188

| Project Number | Location Code | Origin |
|---|---|---|
| MT2RSYDN | MAN.LG.00.RD | JAC |

| Disc. | Doc. Type | ACC | Unique ID Number | Status | Rev. |
|---|---|---|---|---|---|
| C | GA | LANDRD | 0011 | S4 | 2.0 |

A1 scale 100% = A3 scale 50%
MT2RSYDN-MAN.LG.00.RD-JAC-C-GA-LANDRD-0011