
ISO A1 594mm x 841mm
Last saved by: CONROY.THOMAS(2024-05-24) Last Plotted: 2024-05-29
File name: C:\Users\conroy.thomas\Documents\Projects\BP01_MAG_FRAMEWORK_CIVILS_23241900_CAD_GIS\60578226 - CBB\910_CAD\911_Civils\CAD (Drawings)\912_1_WIP\60719865-ACM-CBB-XX-DR-CE-000520 - 23 - DRAINAGE SD
Plotted by: CONROY.THOMAS
Plotted from: C:\Users\conroy.thomas\Documents\Projects\BP01_MAG_FRAMEWORK_CIVILS_23241900_CAD_GIS\60578226 - CBB\910_CAD\911_Civils\CAD (Drawings)\912_1_WIP\60719865-ACM-CBB-XX-DR-CE-000520 - 23 - DRAINAGE SD.dwg

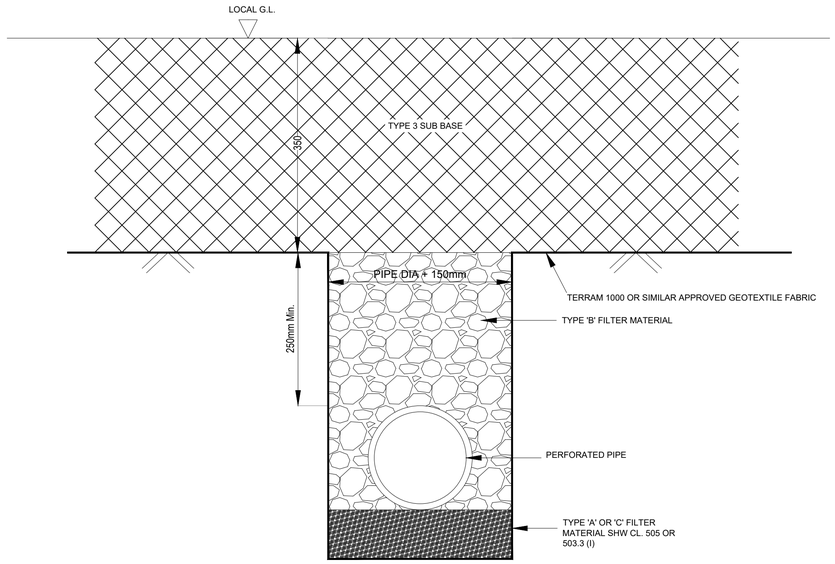

TYPICAL FIELD FILTER DRAIN

TYPE 'H' (HCD)

SCALE 1:5

This drawing has been prepared for the use of AECOM's client. It may not be used, modified, reproduced or relied upon by third parties, except as agreed by AECOM or as required by law. AECOM accepts no responsibility, and denies any liability whatsoever, to any party that uses or relies on this drawing without AECOM's express written consent. Do not scale this document. All measurements must be obtained from the stated dimensions.

AECOM

PROJECT

CLOUGH BANK B

CLIENT

MAG

CONSULTANT

AECOM
100 Embankment
Cathedral Approach
M1 7FB
T:+44-161-601-1700
www.aecom.com

NOTES

1. ALL DIMENSIONS ARE IN METERS AND ALL LEVELS IN METERS ABOVE ORDNANCE DATUM UNLESS NOTED OTHERWISE.
2. THIS DRAWING IS TO BE READ IN CONJUNCTION WITH ALL OTHER SCHEME DRAWINGS AND DOCUMENTS.
3. THIS DRAWING IS TO BE ISSUED ONLY BY THOSE TO WHOM IT HAS BEEN FORMALLY ISSUED BY AECOM OR THE CLIENT (MAG).
4. ONLY WRITTEN DIMENSIONS SHALL BE USED. CRITICAL DIMENSIONS AND LEVELS SHALL BE VERIFIED ON SITE BY THE CONTRACTOR PRIOR TO WORK COMMENCEMENT.
5. ANY DISCREPANCIES IN DIMENSIONS OR DETAILS ON OR BETWEEN THESE DRAWINGS SHALL BE DRAWN TO THE ATTENTION OF THE PROJECT MANAGER FOR CLARIFICATION.
6. ALL MATERIALS AND WORKMANSHIP TO BE TO IN ACCORDANCE WITH THE CURRENT BRITISH STANDARDS BSEN752 AND THE CURRENT BUILDING REGULATIONS.
7. PIPE MATERIAL TO BE PVCU. ALL PIPES TO BE POLYPROPYLENE STRENGTH CLASS SN8. ALL PIPES SHALL HAVE FLEXIBLE JOINTS.
8. NATURAL QUARRIED AGGREGATE TO BE USED.

ISSUE/REVISION

I/R	DATE	DESCRIPTION	BY	CK	AP
P04	23/05/2024	HEADWALLS REMOVED FROM THE SCHEME	CT	GT	VB
P03	17/05/2024	NOTES UPDATED AS PER CLIENT COMMENT	NM	GT	VB
P02	25/04/2024	TENDER ISSUE	NM	RG	VB
P01	22/03/2024	TENDER ISSUE	NM	RG	VB

SUITABILITY

D2 - Suitable for Tender

PROJECT NUMBER

60719865

SHEET TITLE

CLOUGH BANK B
DRAINAGE STANDARD DETAILS
SHEET 3 OF 4

SHEET NUMBER

60719865-ACM-CBB-XX-DR-CE-000522

SCALE NTS @ A1

REVISION P04