




Front Elevation

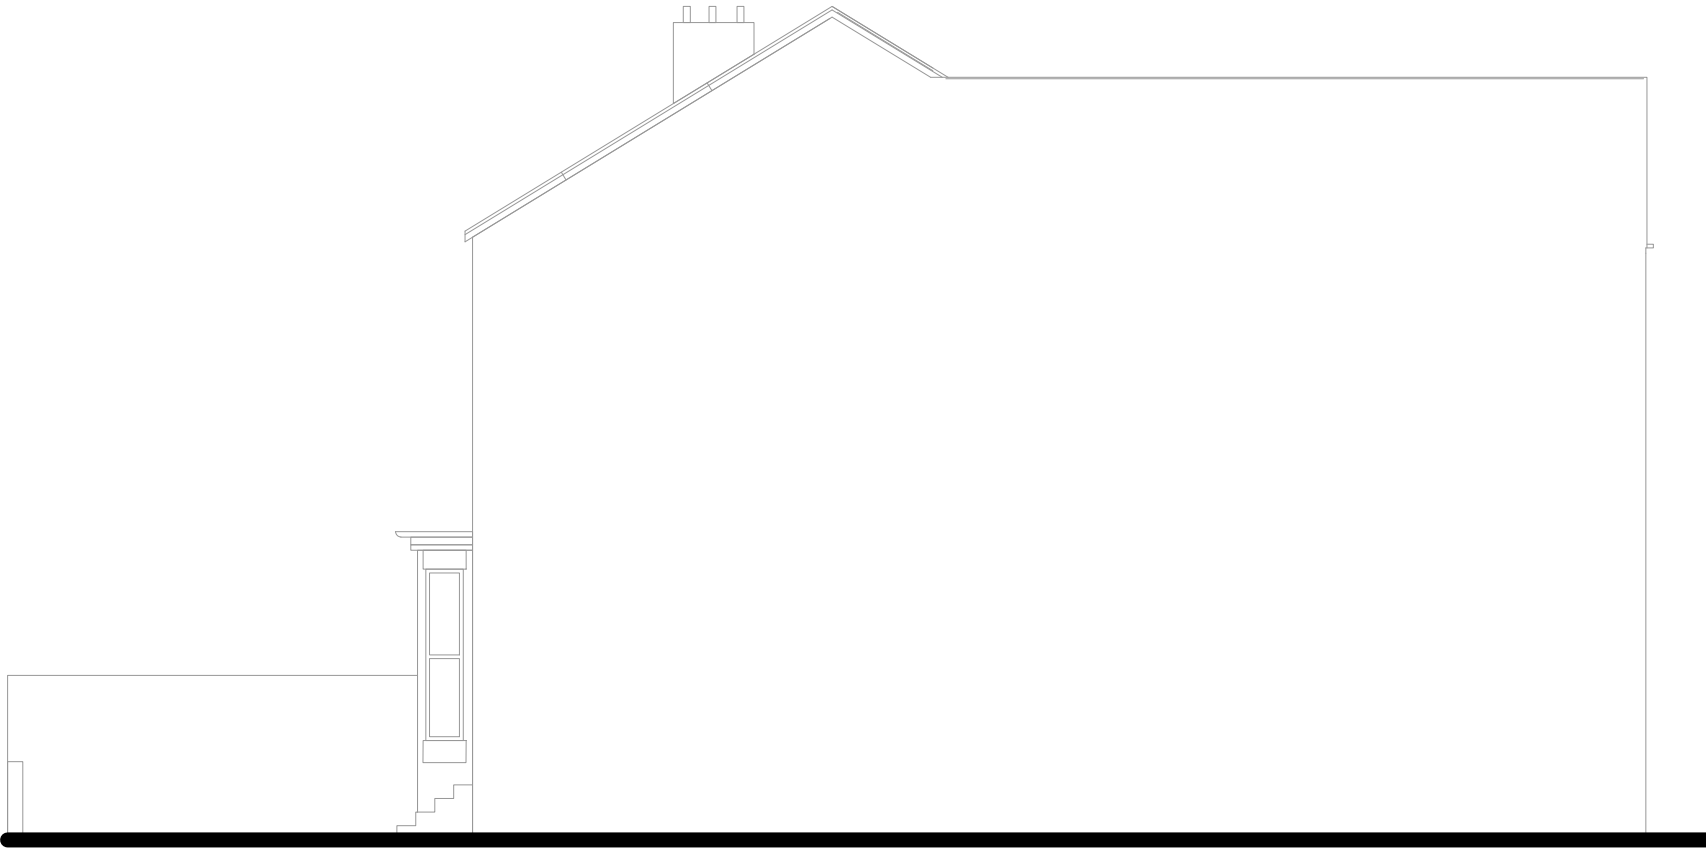

Side Elevation



Rear Elevation



Side Elevation



ARCHITECTURE

New York Street, Manchester, M1 4BT.
www.m1architecture.co.uk
Telephone: 0330 311 9695

SIDE EXTENSION

2437

03.

Elevations 1:100@A3
Existing