



[illegible]

ELEVATION A-A
SCALE: 1:20 @ A1

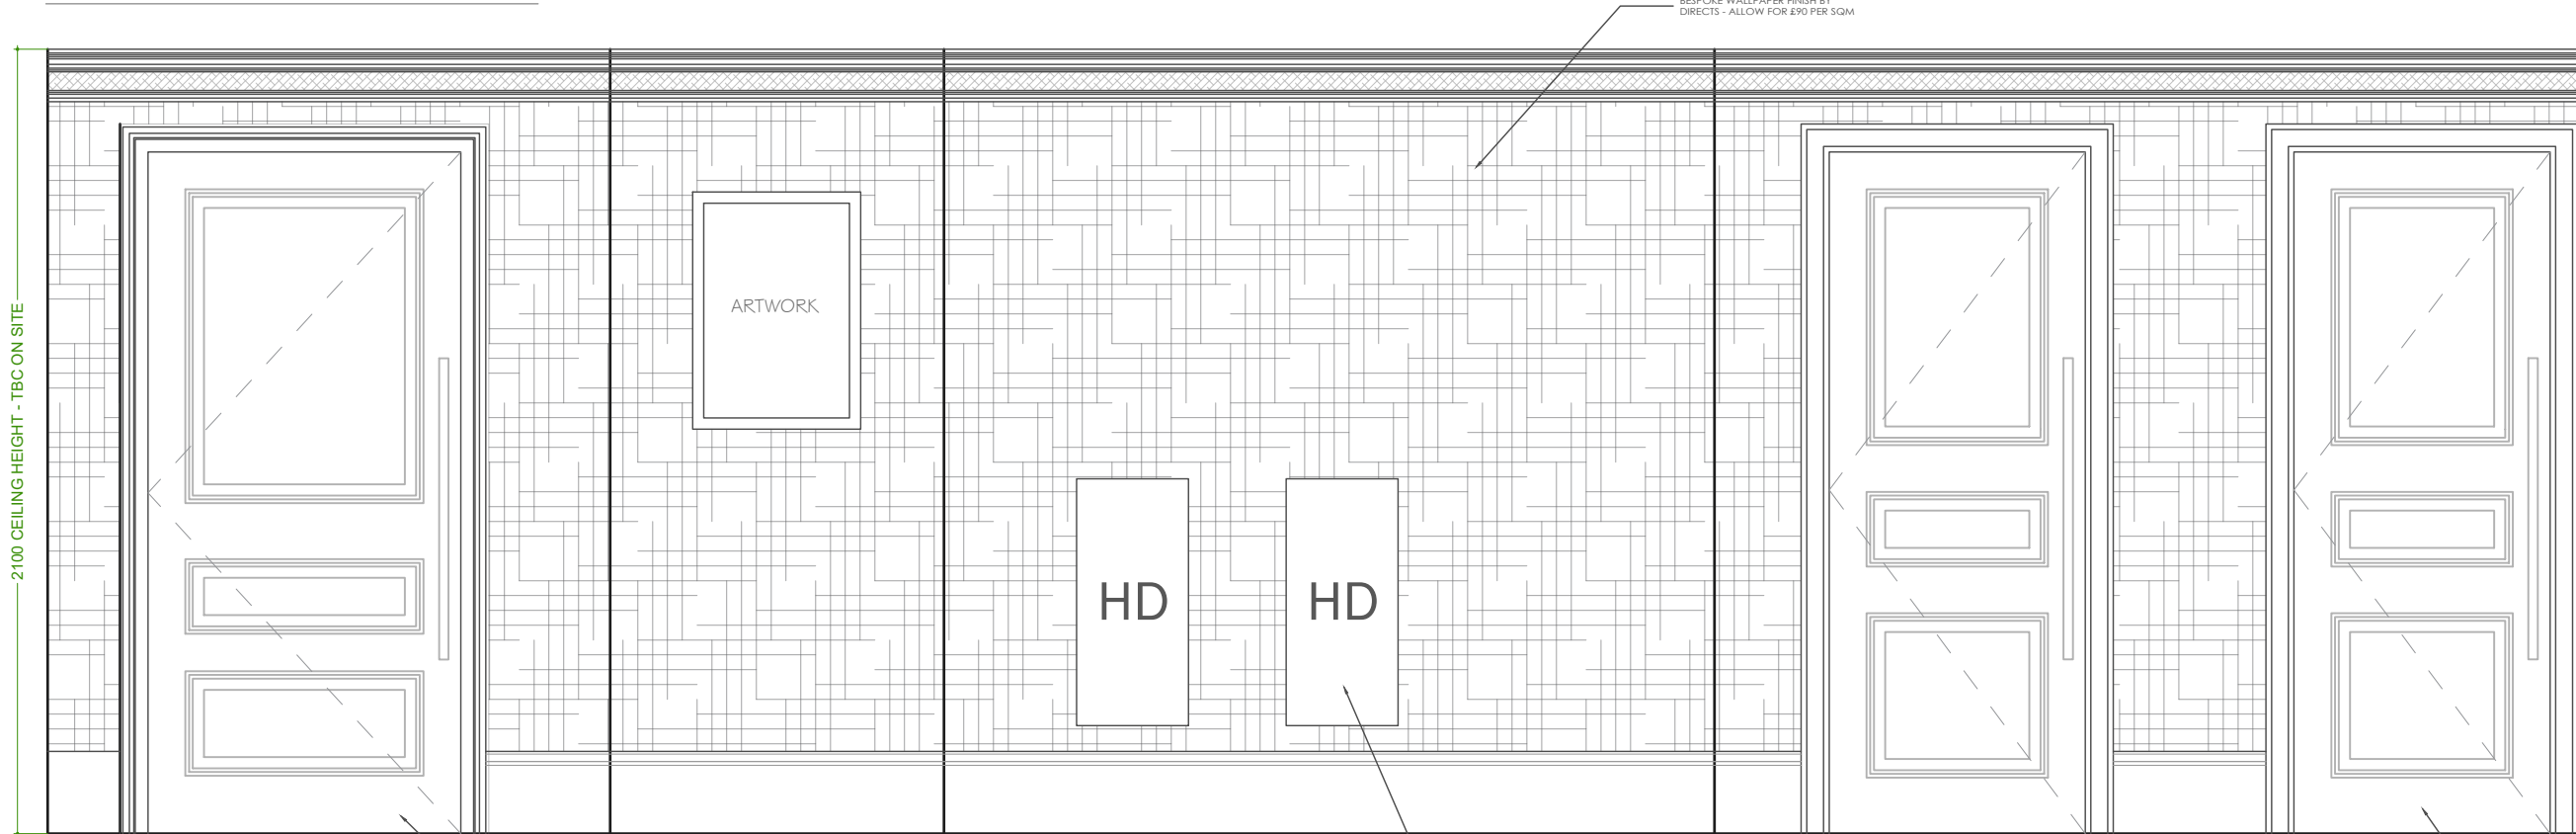


ELEVATION B-B
SCALE: 1:20 @ A1

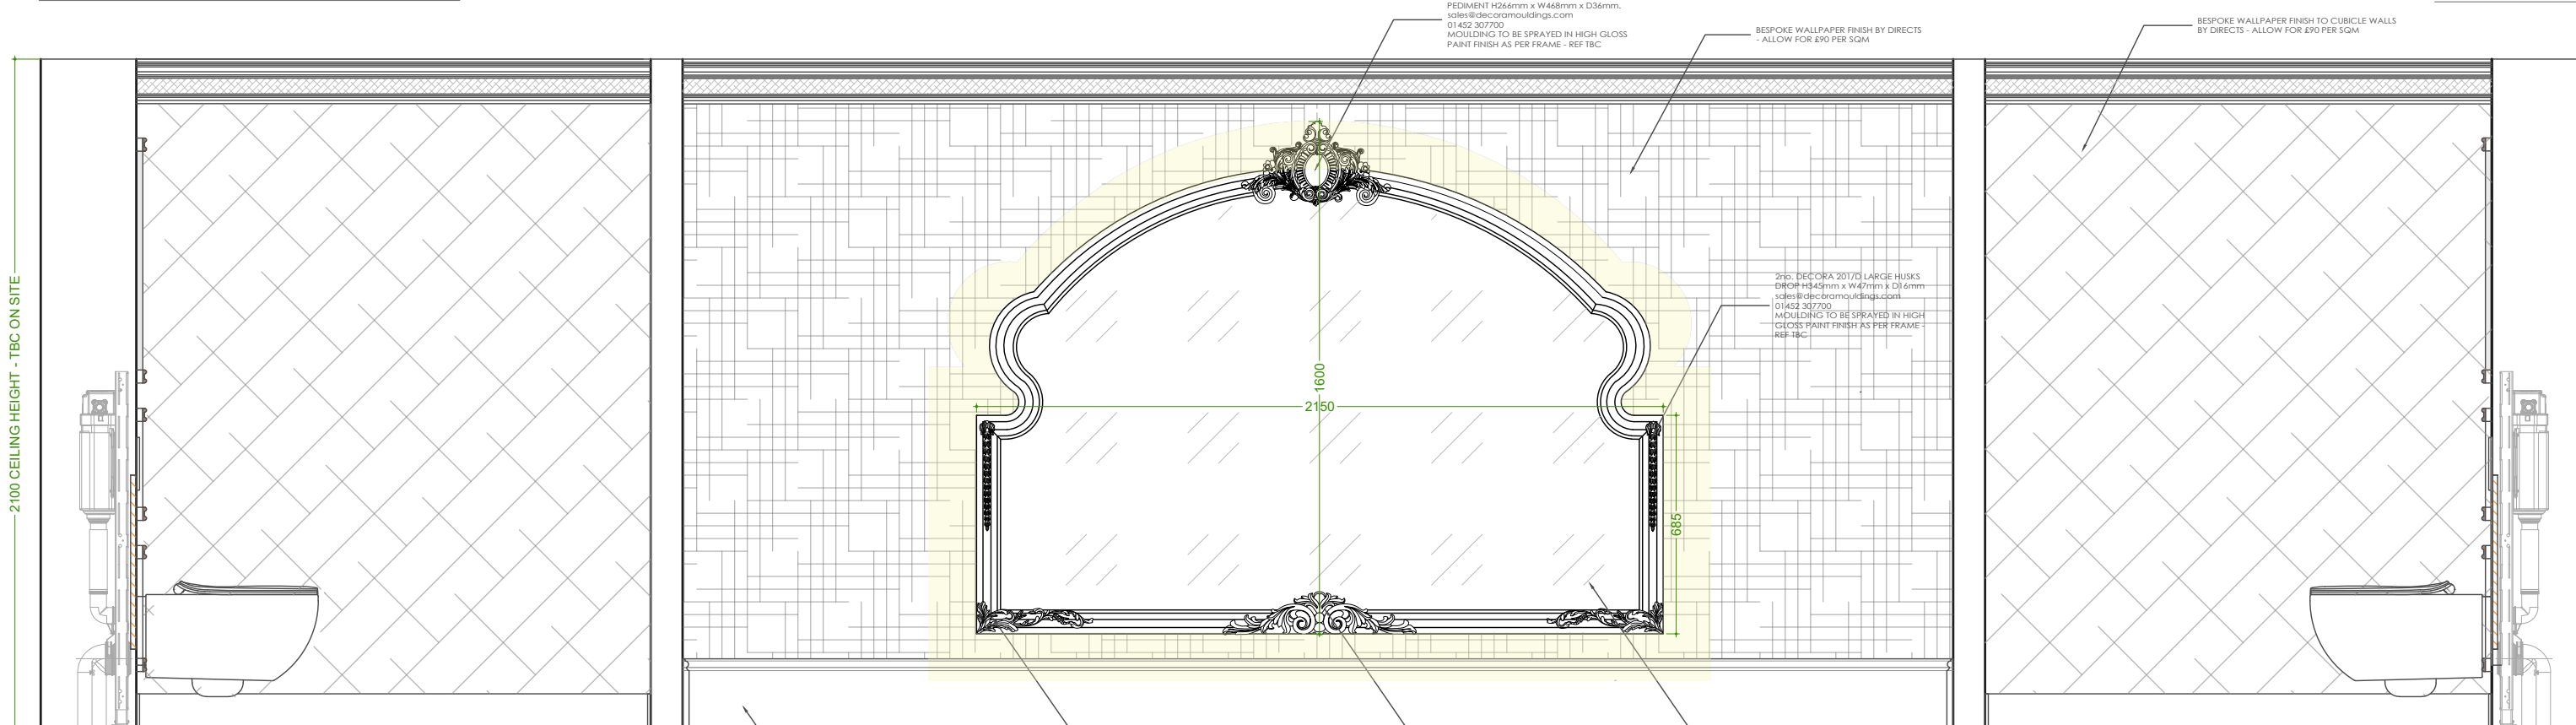


ELEVATION C-C
SCALE: 1:20 @ A1




ILLUMINATED MIRROR
FRAME REF. IMAGE

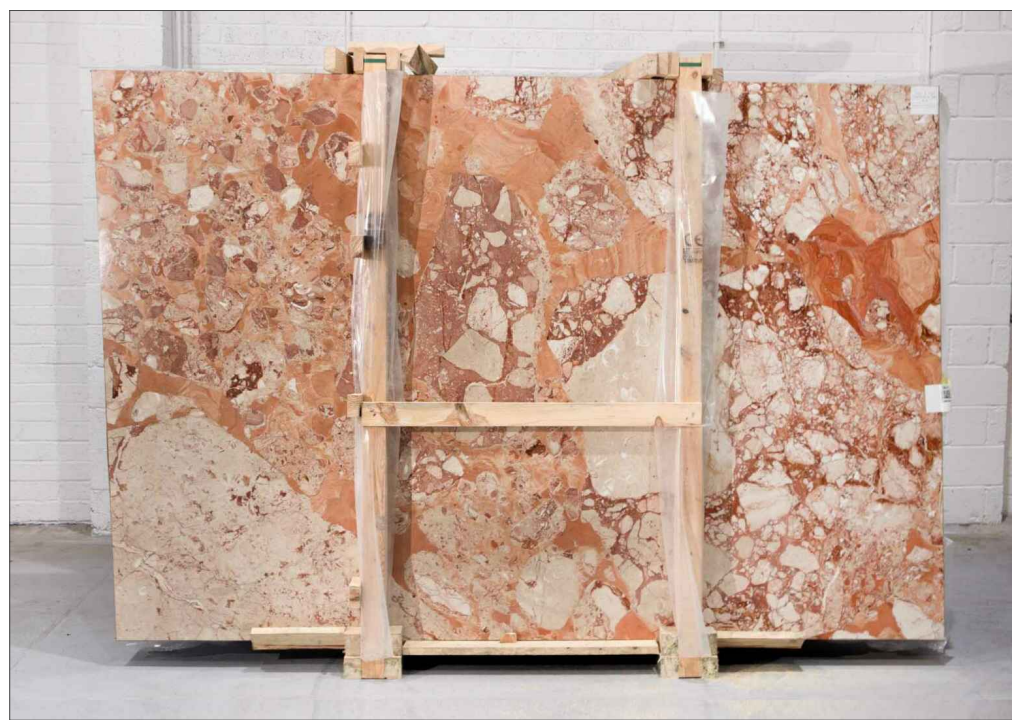


PEACH FUZZ MARBLE REF. IMAGE

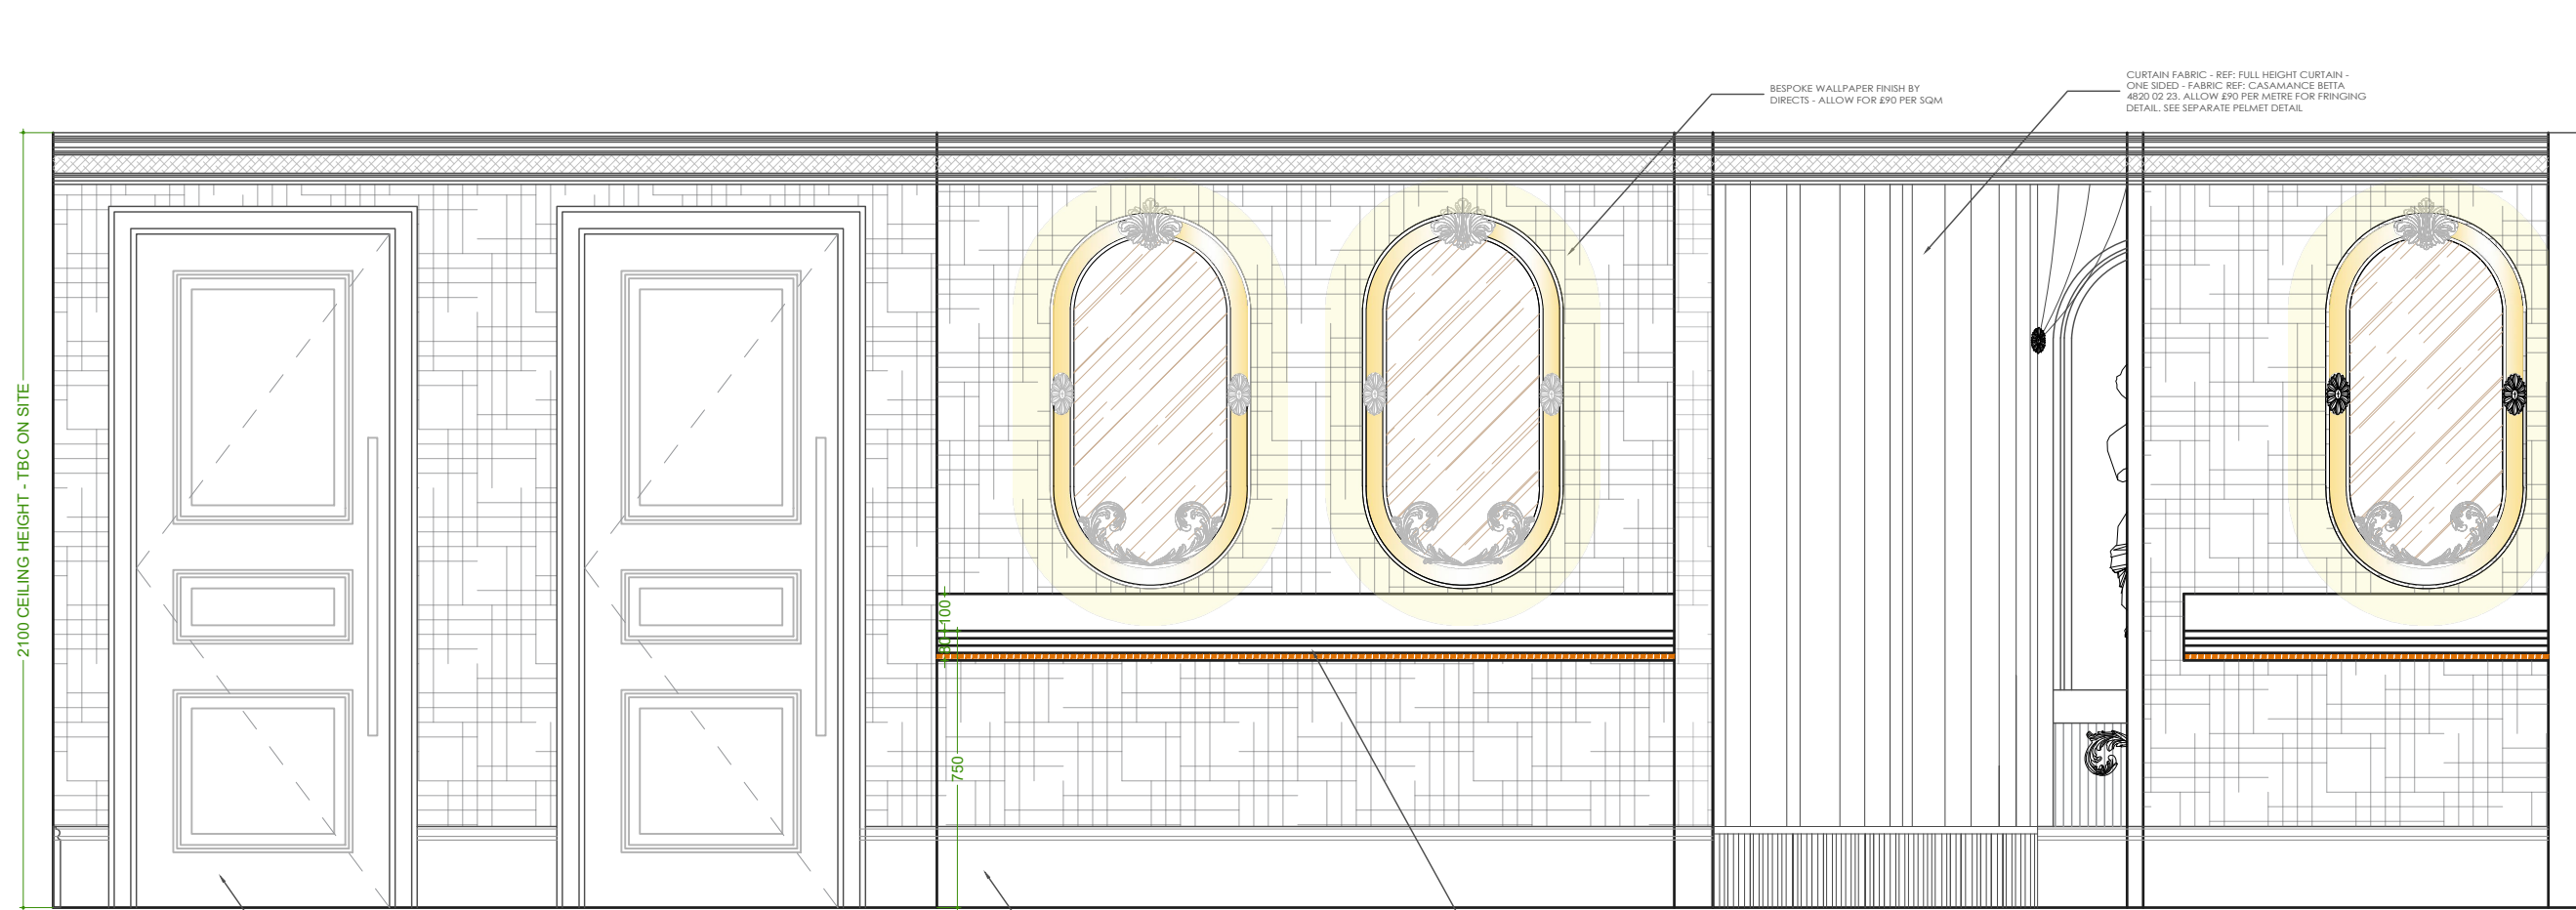


ELEVATION D-D - OUTSIDE CUBICLES
SCALE: 1:20 @ A1

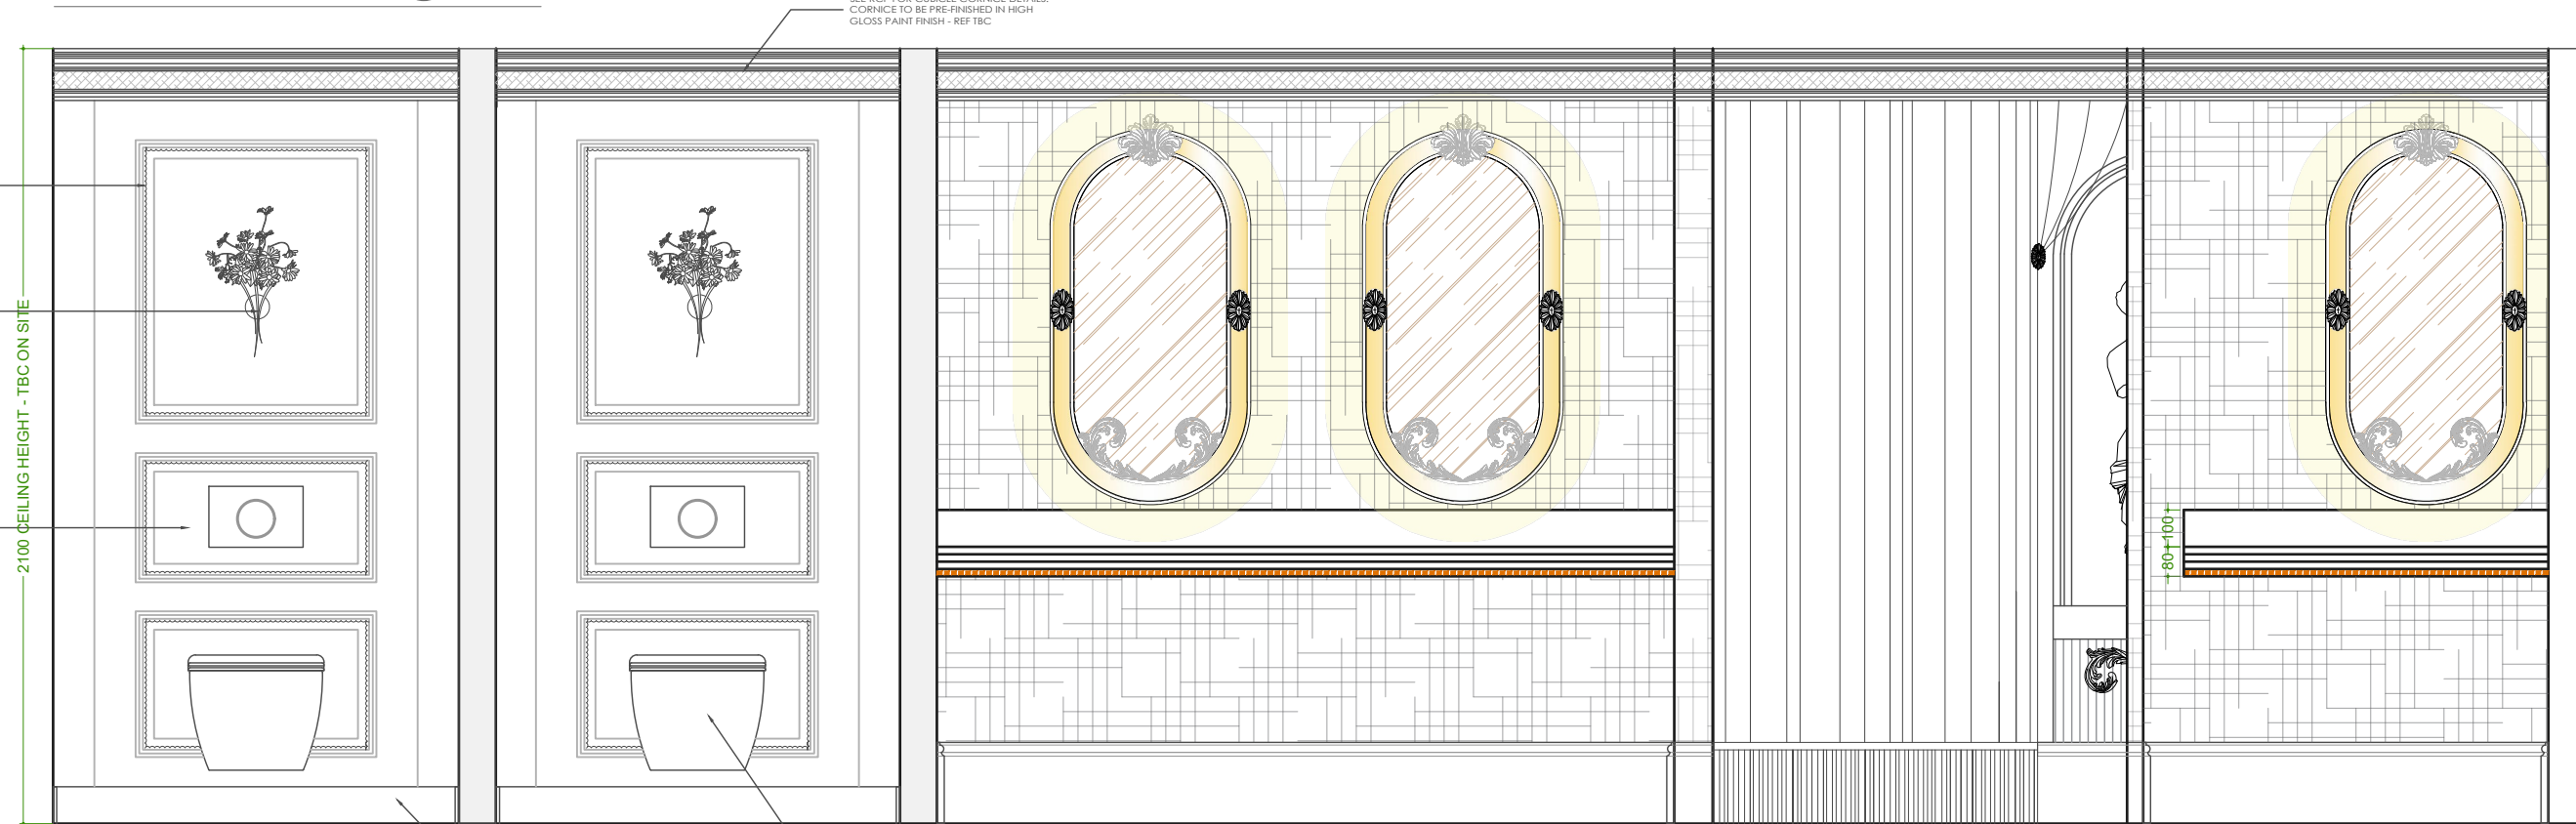


ELEVATION D-D - INSIDE CUBICLES
SCALE: 1:20 @ A1

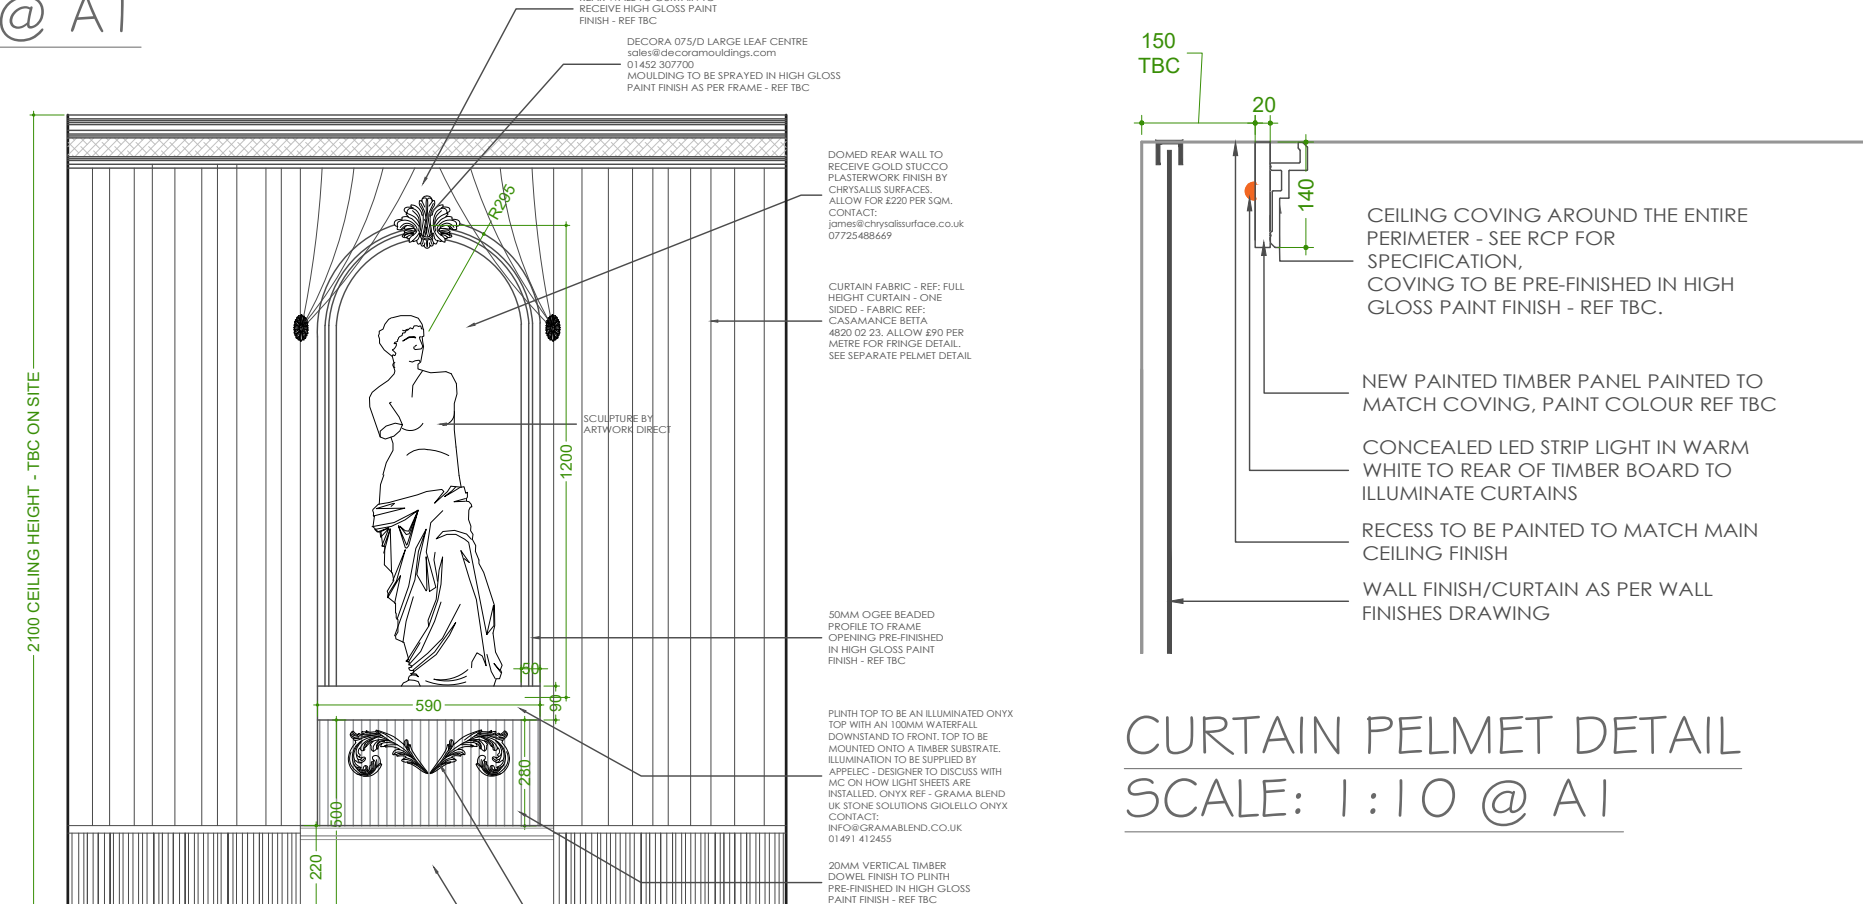


ELEVATION E-E
SCALE: 1:20 @ A1

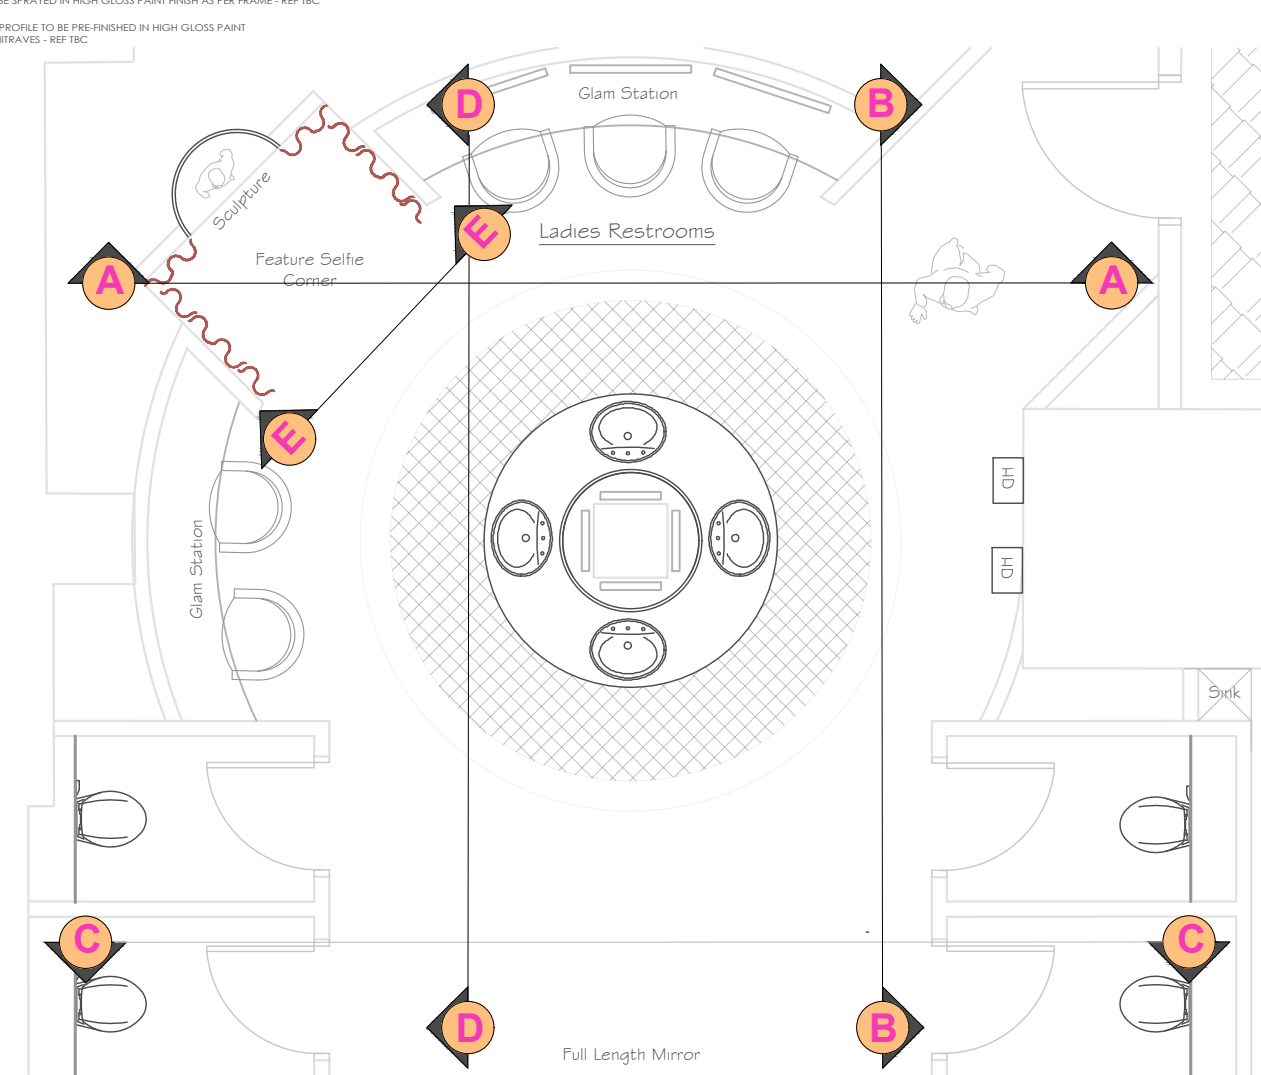

PLAN
SCALE: 1:50 @ A1

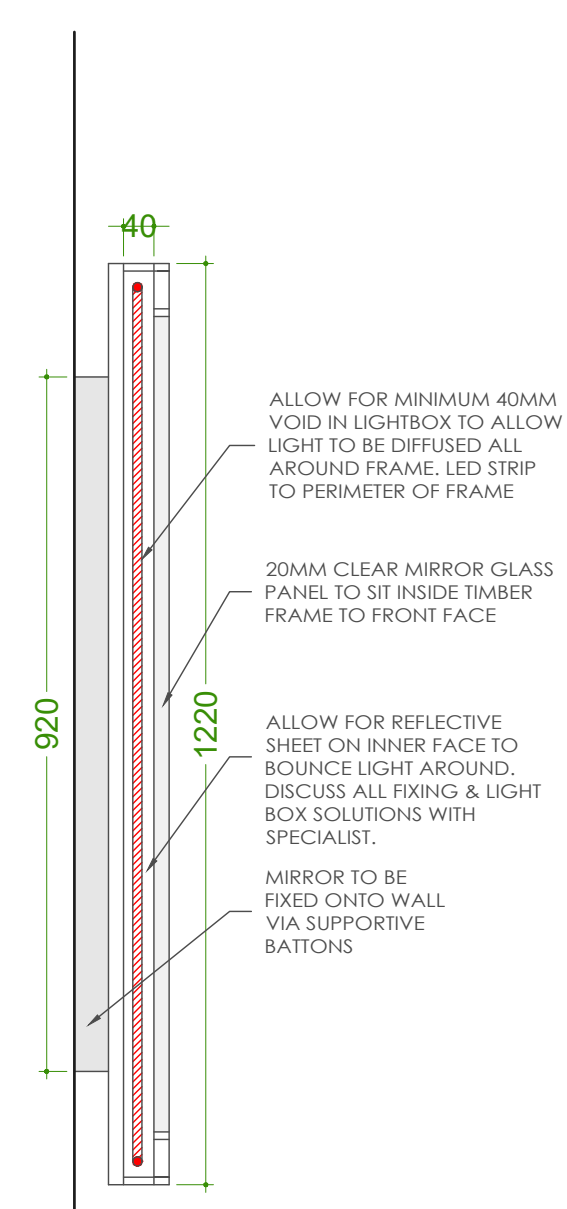

LED VANITY
MIRROR DETAIL
SCALE: 1:10 @ A1

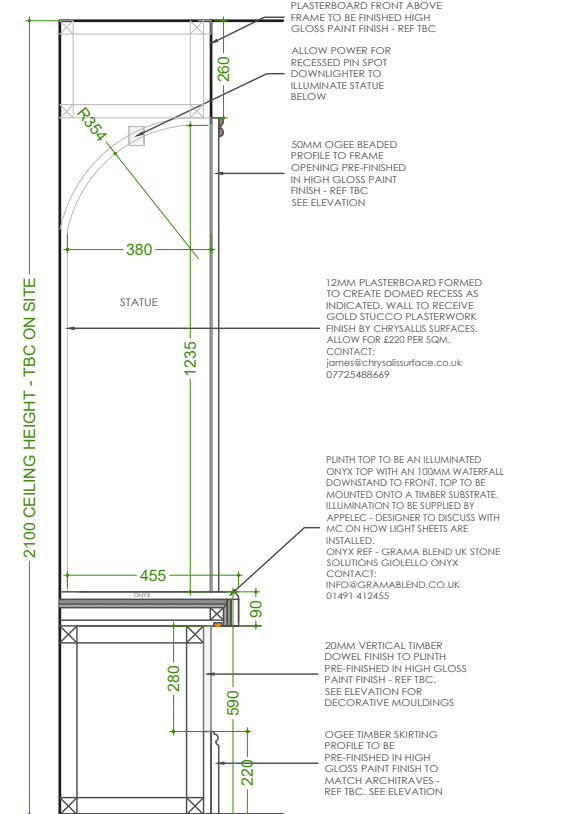

STATUE PLINTH
SECTION THROUGH
SCALE: 1:20 @ A1

JOB TITLE

Cut & Craft
Manchester

DRAWING TITLE

Proposed Lower Ground Floor - Ladies WCs

SCALE
VARIES @

DATE
May 2024

DRAWING No

AC23- P34

DO NOT SCALE. ALL DIMENSIONS TO BE CHECKED ON SITE BY CONTRACTOR. ALL MEASUREMENTS ARE IN MM UNLESS OTHERWISE SPECIFIED. WRITTEN DIMENSIONS TO BE USED IN PREFERENCE TO SCALED DIMENSIONS & ALL DISCREPANCIES TO BE REPORTED TO STUDIO TWO. THE DESIGN SHOWN ON THIS DRAWING IS THE PROPERTY OF STUDIO TWO AND IS NOT TO BE USED OR ITS CONTENTS COPIED, COMMUNICATED OR DISCLOSED, IN WHOLE OR IN PART.