General Notes

All dimensions are to be checked on site prior to constrcution, manufacture of any components and ordering of materials and equipment.

Any discrepancies are to be reported to the architect for clarification.


All materials and workmanship to be in accordance with the current British Standards and codes of practice.

Graphic Scale

0m 1.6m 3.2m 4.8m 6.4m 8m


North Arrow

Building Key

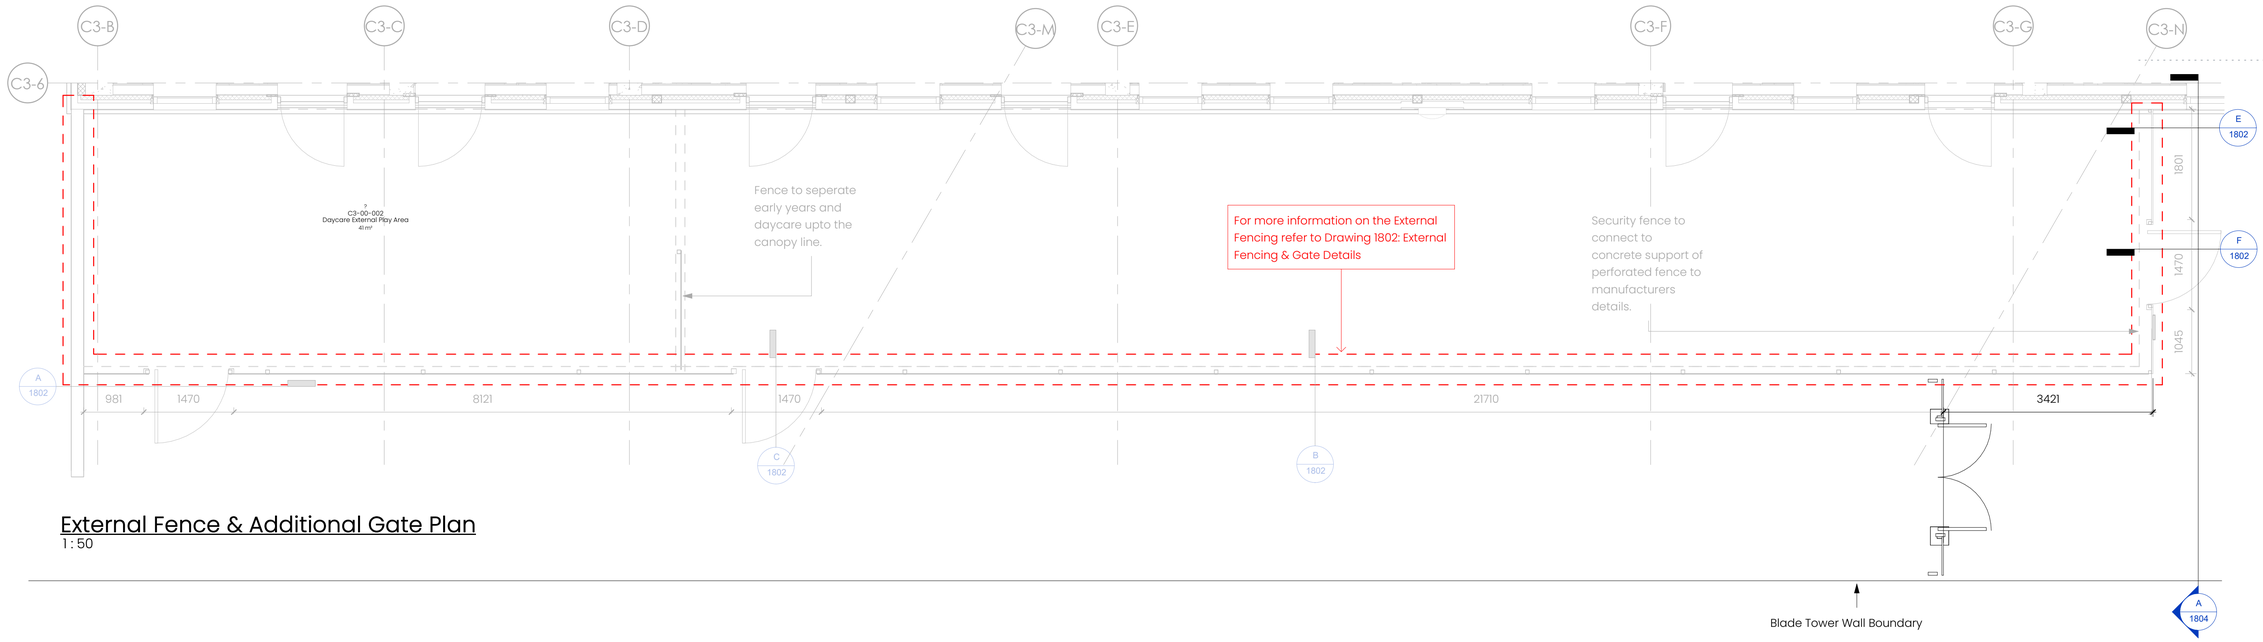

External Fence & Additional Gate Plan

1 : 50

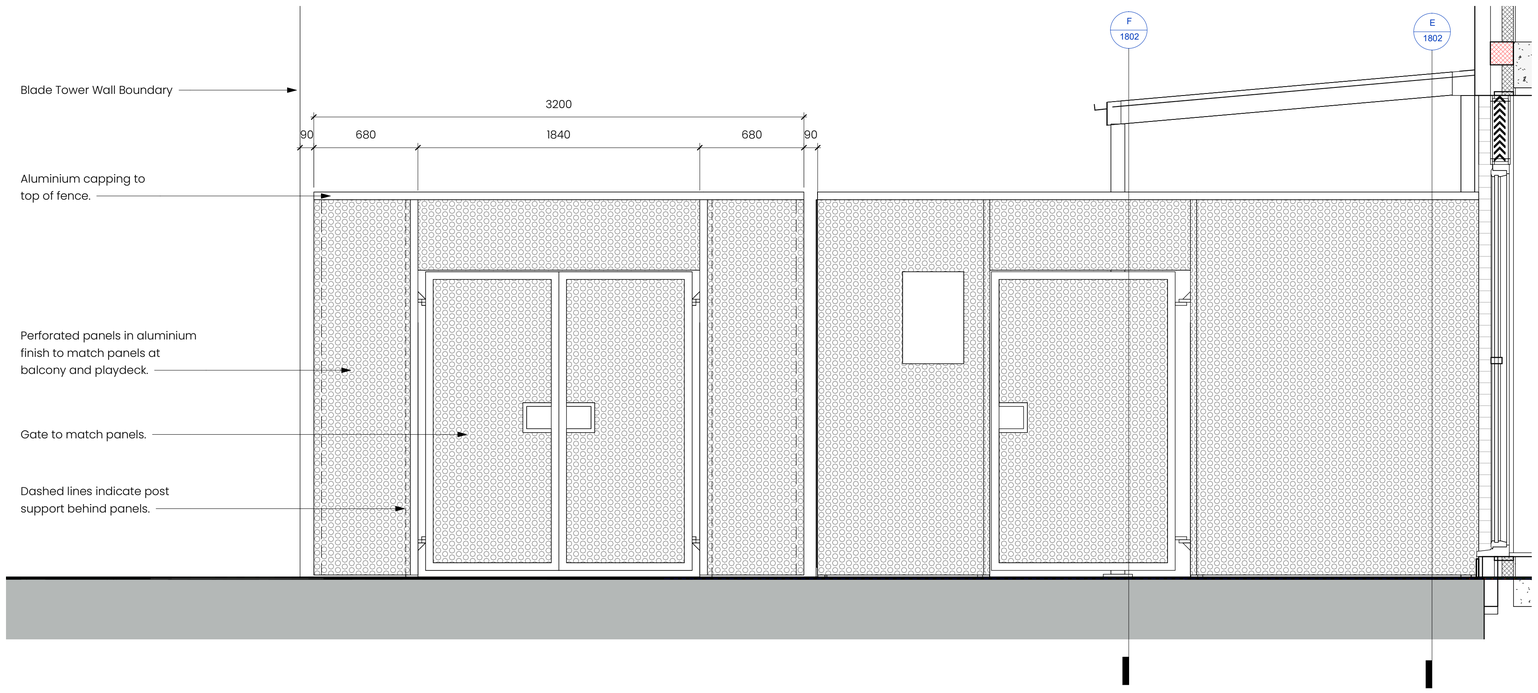

Detail A - External Fence & Additional Gate Section

1 : 20

Rev	Date	By	Description
C01	27/04/23	SJ	Construction Issue
P01	17/04/23	GS	First Issue

arkilab
DESIGN STUDIO
www.arkilab.co.uk info@arkilab.design

Client
Renaker Build, MCC

Project
Crown Street Primary School

Drawing
External Fencing & Gate Details (Sheet 2)

Drawing Number (zone - originator - class - type - level - number)
C3 - AKL - L390 - DE - 00 - 1804

Revision
C01

Suitability	Suitability Description
S5	For Client Approval

Stage	Purpose
RIBA 05	Construction

AKL Job Number	Scale	Date
21018	As indicated @A1	April 2023

Drawn By	Checked By
SJ	GS

Copyright of Arkilab Ltd 2022. All rights reserved. This drawing is not to be copied or disclosed by or to any unauthorised persons without the prior written consent of Arkilab Ltd.