
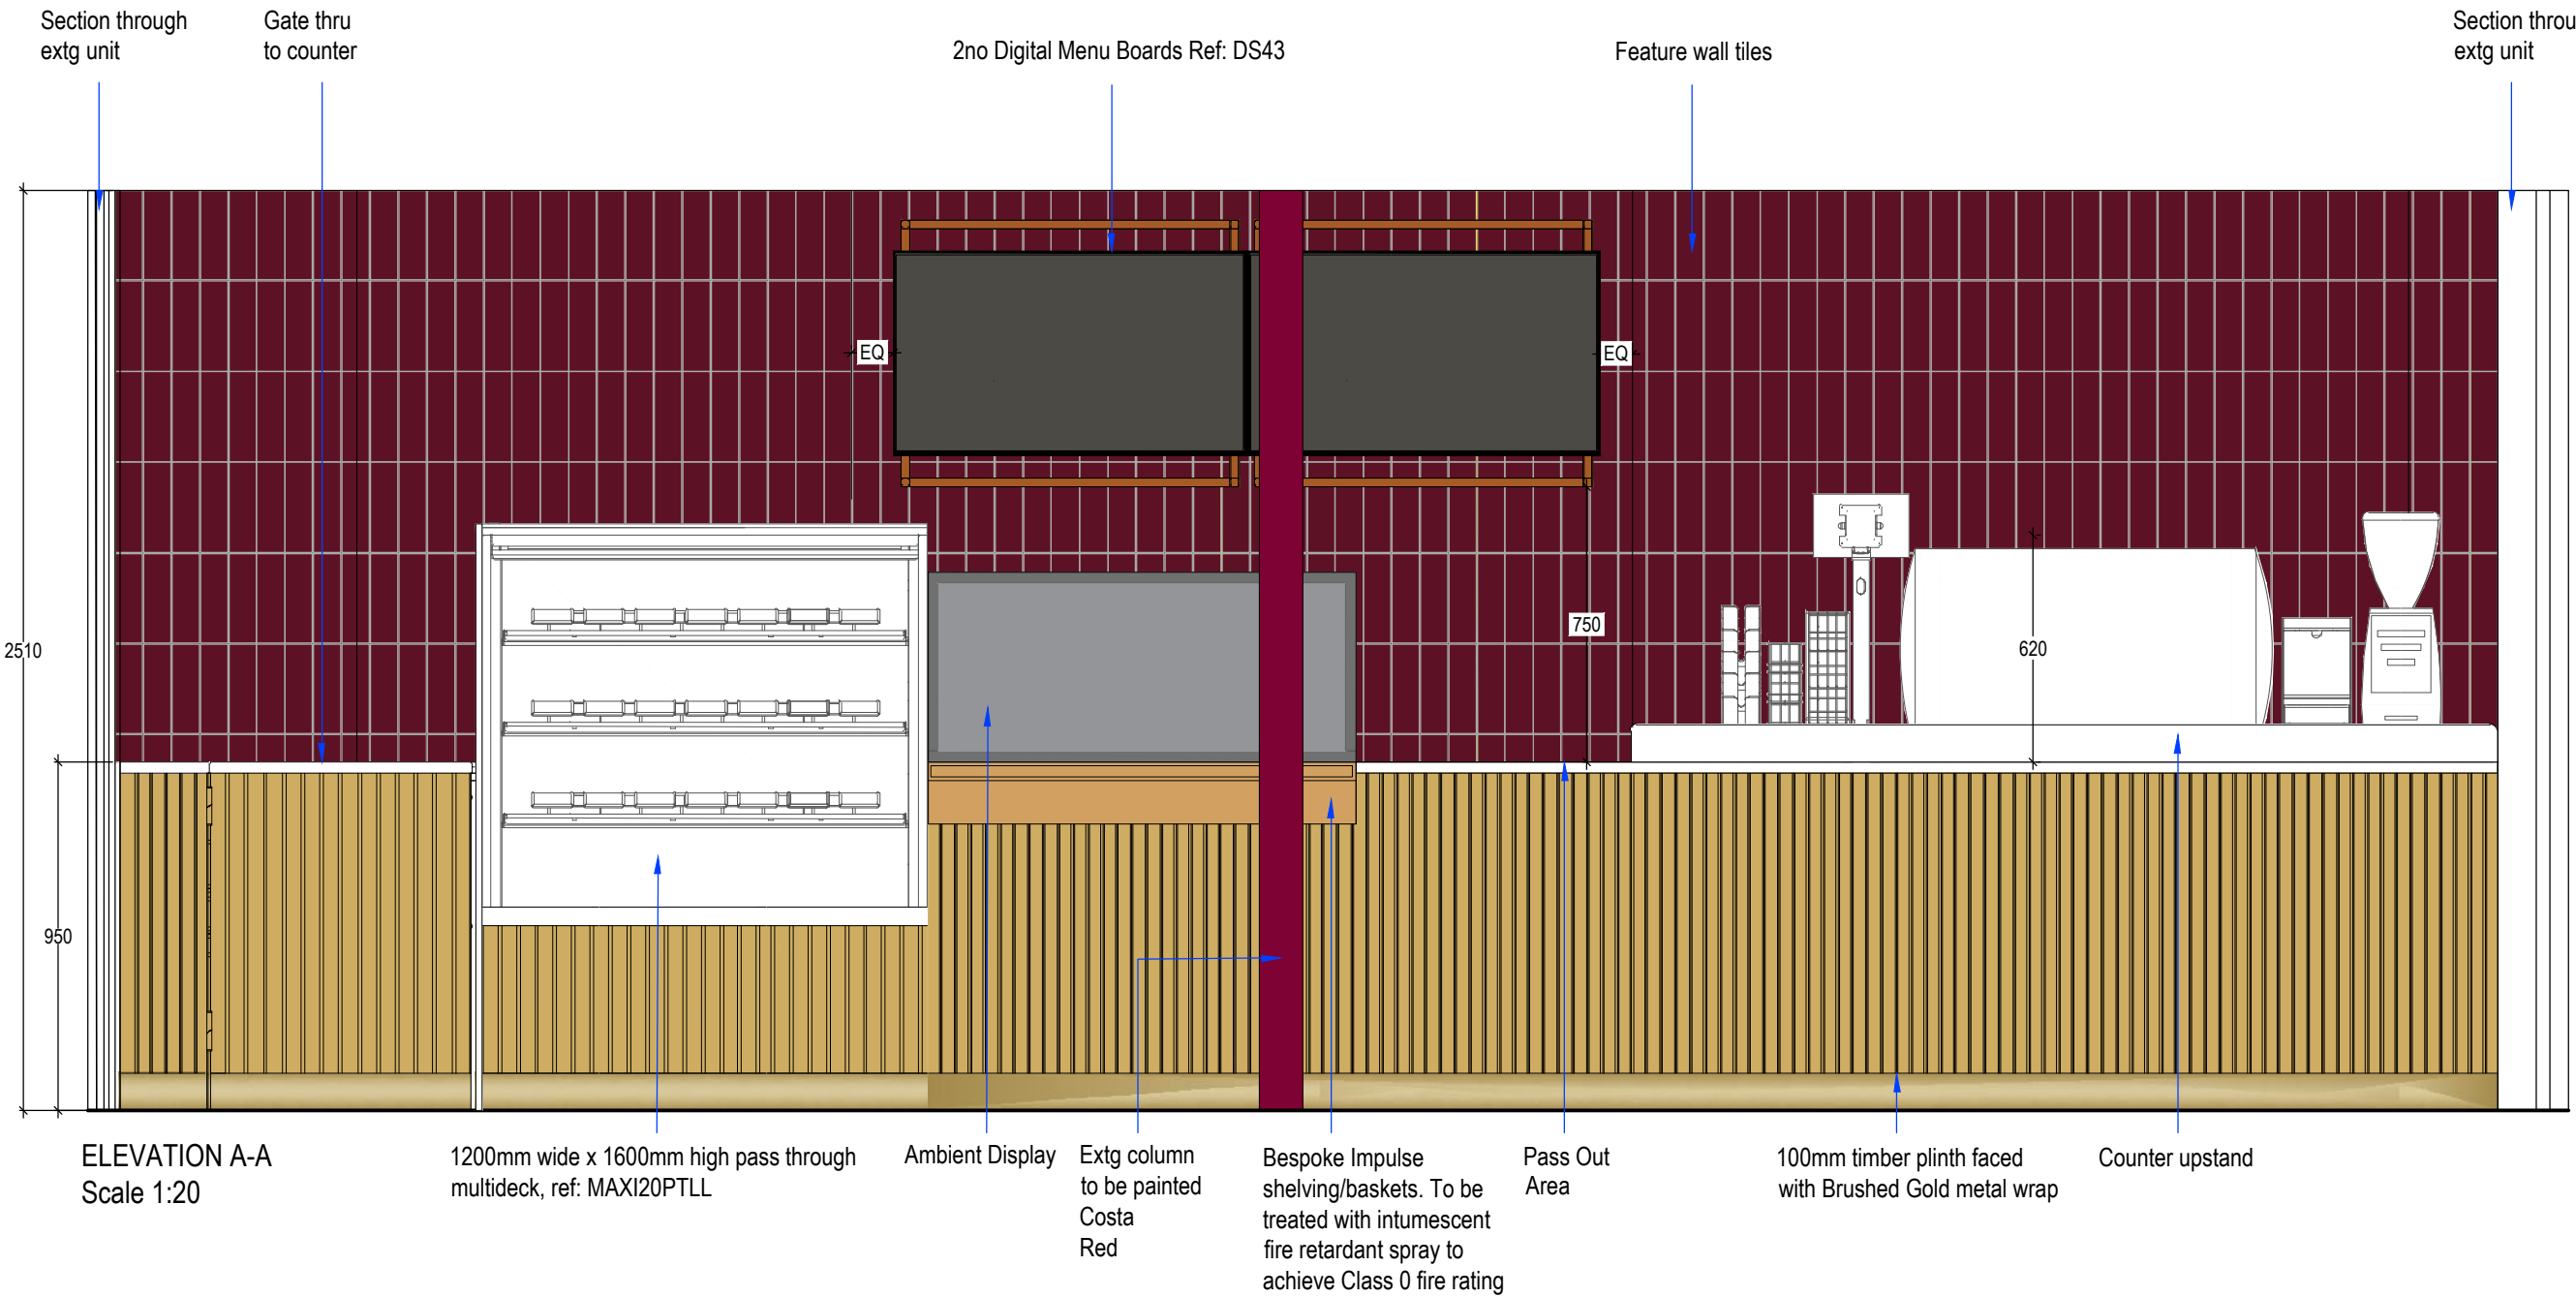


WALL FINISH COLOUR REFERENCES		
WF01	DULUX SCUFFSHIELD MATT CAPPUCCINO CANDY 6 80YR 83/035	

NOTE:
TO BE READ IN CONJUNCTION WITH LATEST DESIGN GUIDE

This drawing is the copyright of Street Eile Associates Limited. Do not scale from drawings.
All dimensions and levels to be checked on site prior to commencement of work or manufacture of items.
Notify SEA of any discrepancies. This drawing to be read in conjunction with specifications,
specialist drawings and any bill of quantities. The Contractor is to comply with all relevant
statutory legislation whether or not specifically stated on these drawings.

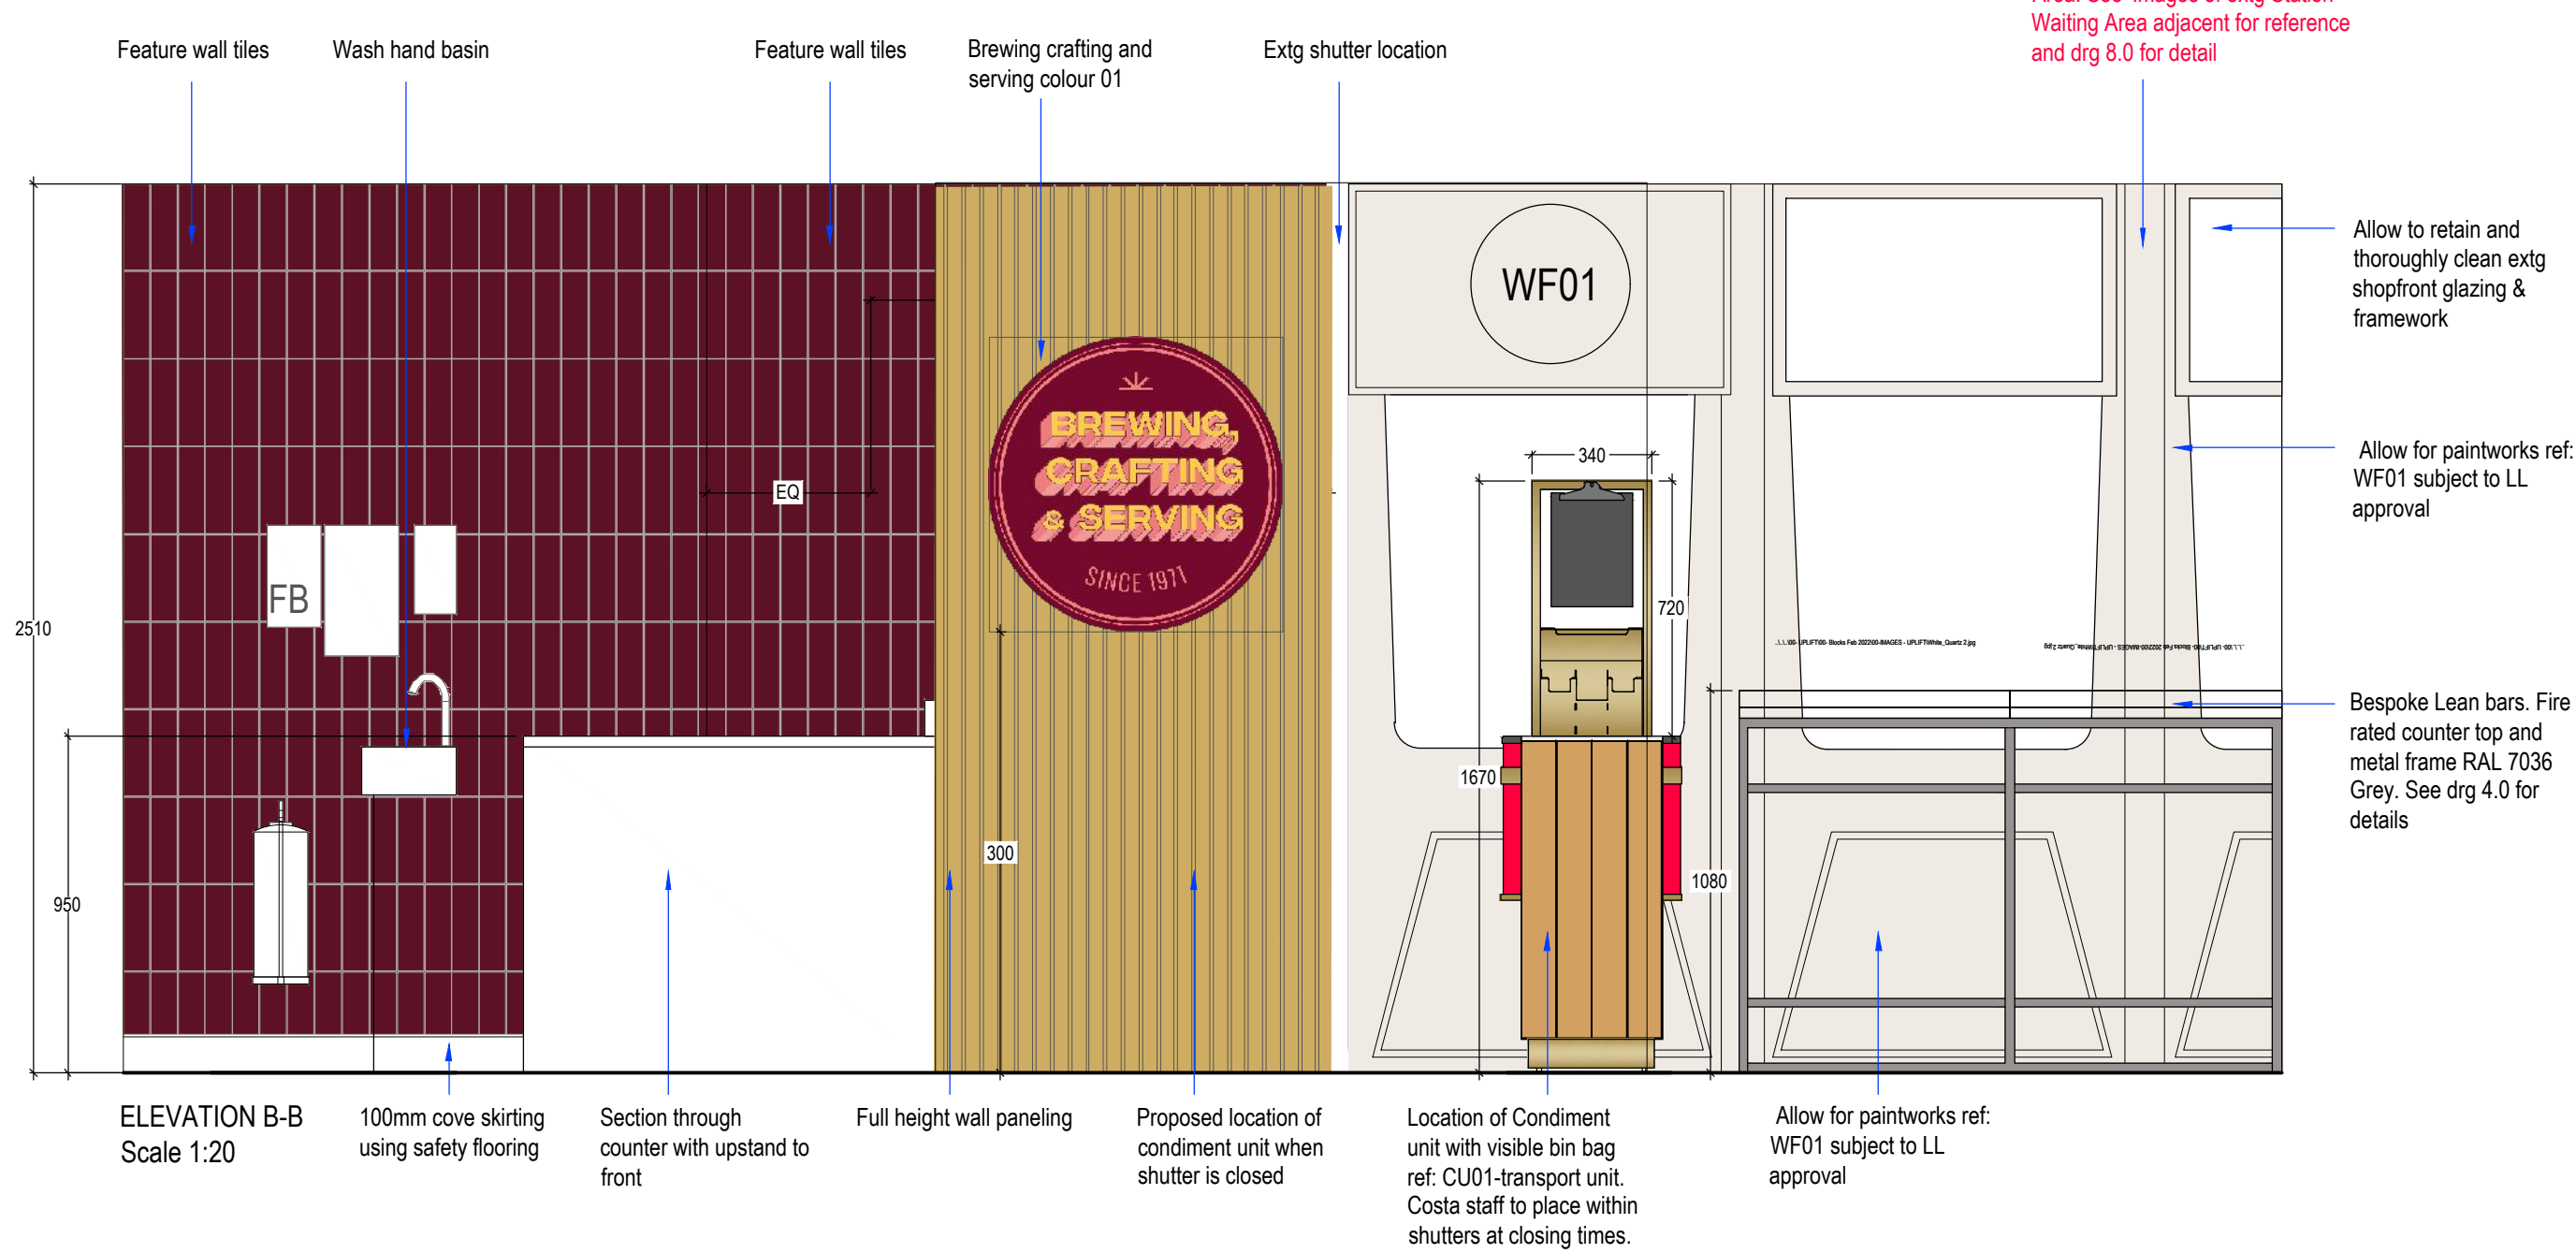

ADDITIONAL NOTE:
ALL DIMENSIONS TO BE CONFIRMED ON SITE FOLLOWING SITE SURVEY




ARTWORK NOTES:
- MAIN CONTRACTOR TO LIAISE WITH STYLO REGARDING ANY SITE DISCREPANCIES WHICH WILL EFFECT ARTWORK
- MC TO LIAISE WITH STYLO TO ENSURE LATEST ARTWORK IS ORDERED

COUNTER NOTE:
MAIN CONTRACTOR TO REFER TO ITAB LATEST APPROVED COUNTER DETAILS

COUNTER NOTE:
REFER TO ITAB DRAWINGS FOR FULL NON STANDARD - COUNTER DETAIL

STANDARD ELECTRICAL SETTING OUT NOTE
- For Counter electrical setting out, refer to ITAB standard details

ALL MATERIALS TO BE CLASS 0 RATED

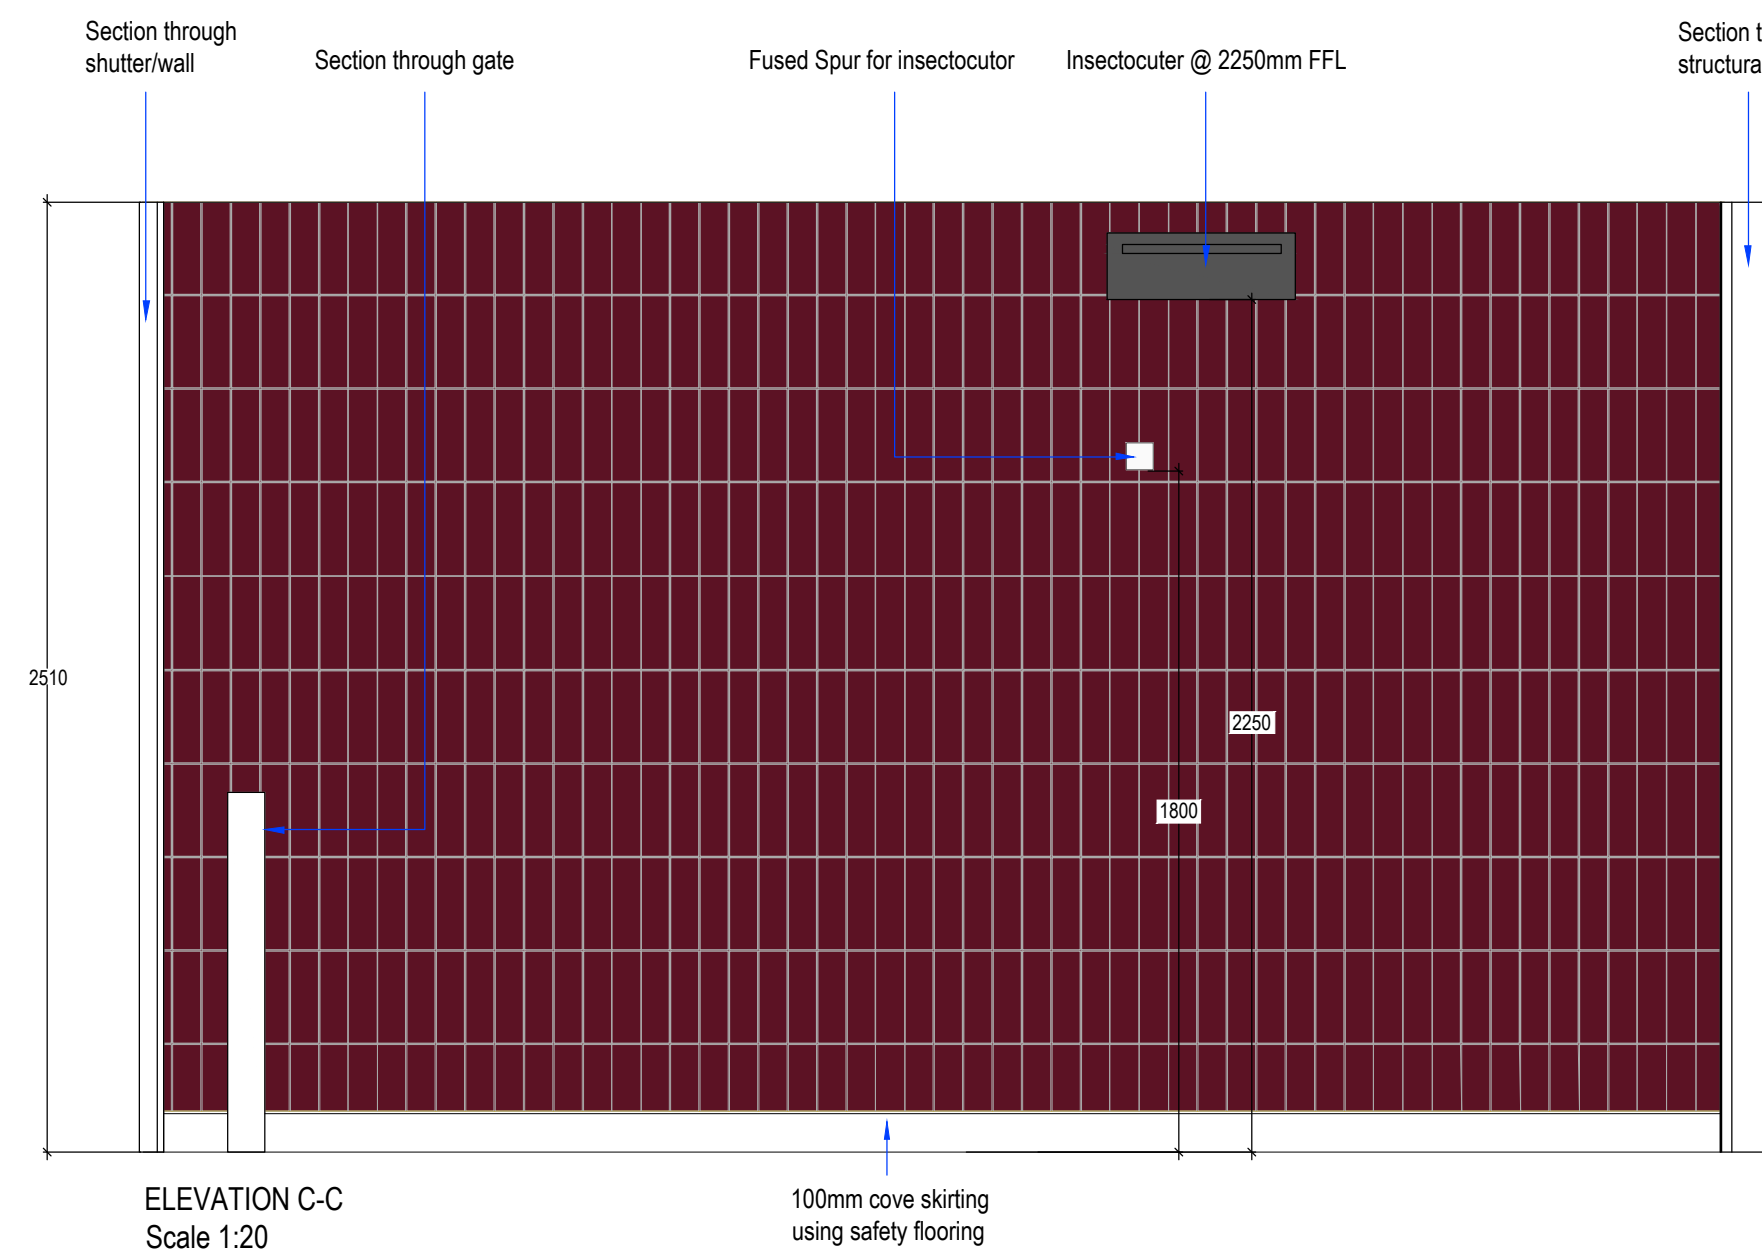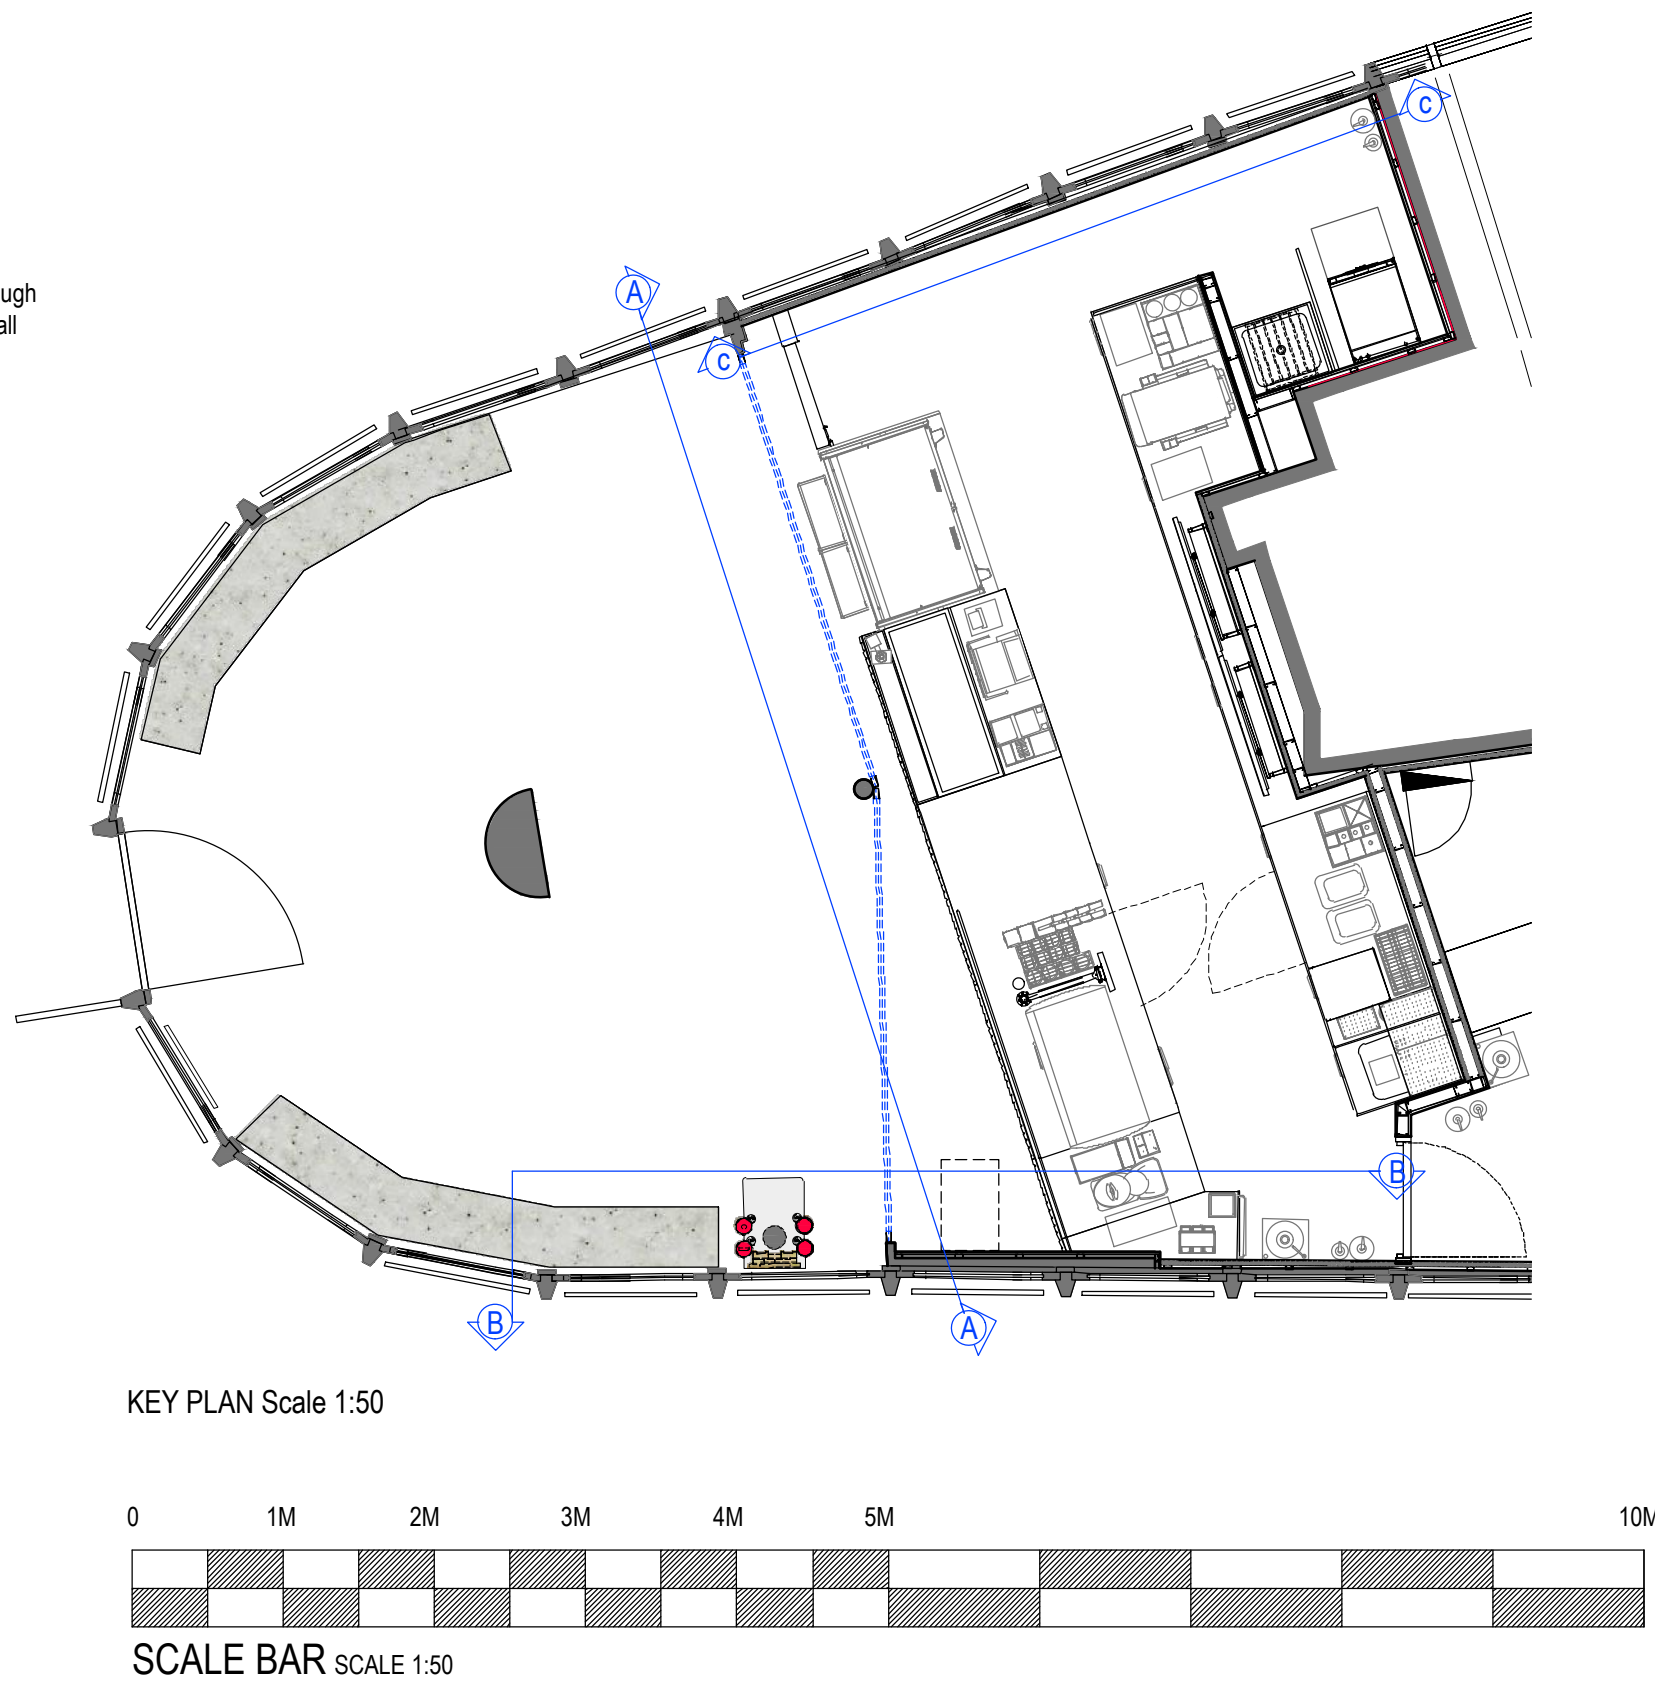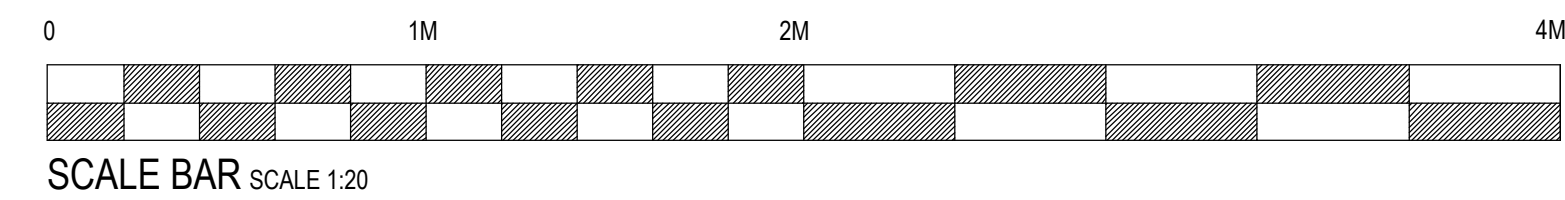

se|a DESIGN GROUP

Client:
COSTA COFFEE

Project:
Manchester
Oxford Road Station

Drg title:
Proposed Internal
Elevations

Scheme: Uplift v3.0

Scale: 1:20/1:50@A1 Date: 13.08.24

Drg No: 223265/9.0 Rev: PLA

Drg by: SH Check: CW

Rev by:
A: Updated following design review. PT
PLA - PLA- Revised for planning only - JJ

19.08.24
23.08.24

SEA Design Group, Unit 13D Princes Drive,
Kenilworth, Warwickshire CV8 2FD UK
Email: office@seadesigngroup.com
Telephone: +44 (0)1926 864440