

A0

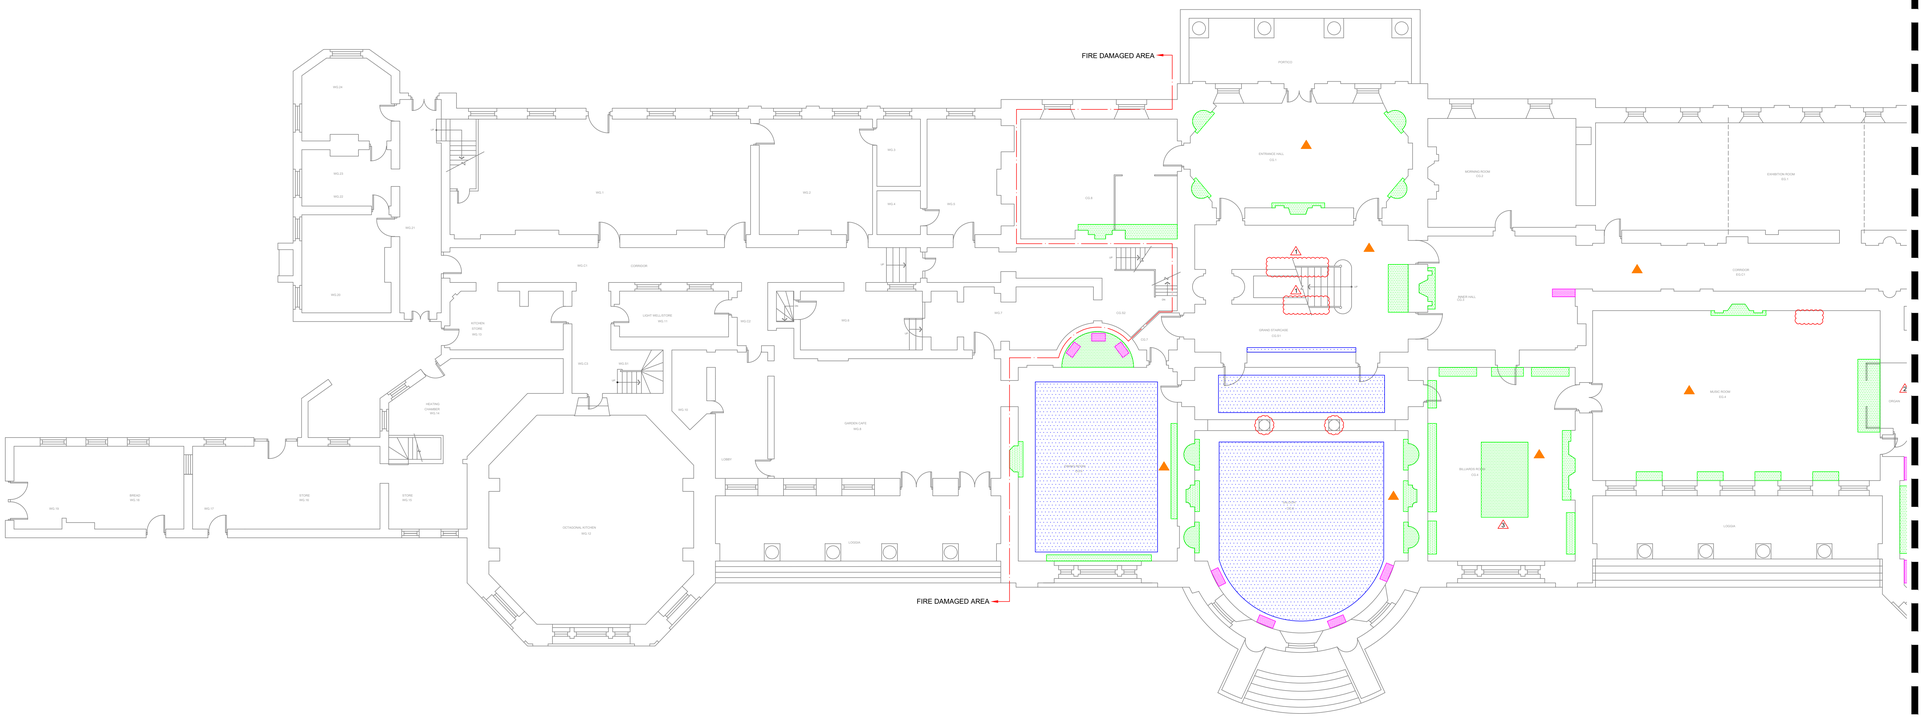

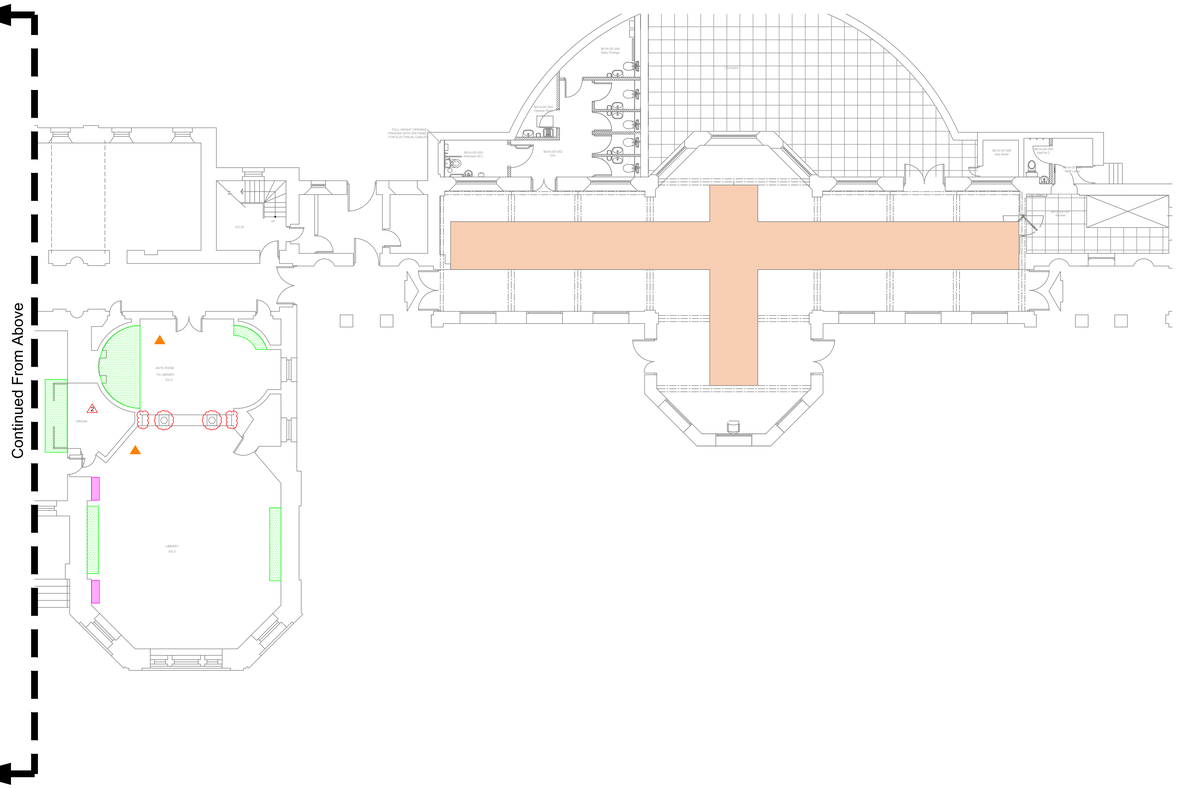

GENERAL NOTES

1. THIS DRAWING SHALL BE READ IN CONJUNCTION WITH THE ECS MECHANICAL ENGINEERING SPECIFICATIONS.
2. THIS DRAWING IS INDICATIVE AND IS INTENDED TO HIGHLIGHT THE EXISTING LOCATIONS OF KNOWN ELECTRICAL SERVICES. THE CONTRACTOR SHALL NOTE THIS DRAWING SHALL NOT BE USED FOR CONSTRUCTION PURPOSES. THE CONTRACTOR SHALL INCLUDE TO PRODUCE THEIR OWN WORKING DRAWINGS, TAKE SITE DIMENSIONS AND SURVEYS TO INDICATE THE PROVISION OF BUILDERS WORKS AND COORDINATE THE INSTALLATION OF ALL SERVICES.
3. THE CONTRACTOR SHALL NOTE THIS DRAWING HAS BEEN PRODUCED FROM LIMITED SITE SURVEY INFORMATION. THE CONTRACTOR SHALL THEREFORE UNDERTAKE AN INTRUSIVE SURVEY AND TO PRODUCE DRAWINGS THAT REFLECT THE INSTALLATION.
4. ALL EQUIPMENT SHALL BE INSTALLED, TESTED TO MAINTAIN DEATHCARE REQUIREMENTS TO FACILITATE SAFE WORKING PRACTICE IN LINE WITH MANUFACTURERS RECOMMENDATIONS AND GOOD PRACTICE GUIDES.
5. ALL EQUIPMENT SHALL BE INSTALLED IN ACCORDANCE WITH MANUFACTURING GUIDELINES.
6. DO NOT SCALE FROM THIS DRAWING.
7. ALL DETAILS ARE APPLICABLE TO EVERY DRAWING UNLESS INDICATED OTHERWISE.
8. THE CONTRACTOR SHALL INCLUDE TO INSTALL COMPLETE EXISTING ELECTRICAL INSTALLATION, EXTEND AND ADAPT AS REQUIRED TO THE PROPOSED WORKS.


LEGEND


SYMBOL	DESCRIPTION
	PLYBOARD BOXING AROUND ARTEFACT
	VISQUEEN COVERING AROUND FRIEZE
	ARTWORK TO BE REMOVED
	BUBBLE WRAP AROUND FRIEZE 50mm THICK
	PROTECT FLOOR


DRAWING NOTES

SYMBOL	DESCRIPTION
1	THE CONTRACTOR SHALL WRAP BANISTERS AND BALUSTRADES
2	THE CONTRACTOR SHALL NOTE THE ORGAN ROOM WILL BE COMPLETELY PROTECTED
3	THE CONTRACTOR SHALL NOTE THE FOLLOWING ROOMS SHALL BE BOARDED OVER THE WINDOW TO ALLOW FOR SCAFFOLDING.
4	THE CONTRACTOR SHALL INCLUDE TO BUBBLE WRAP ALL DOORS


THE CONTRACTOR SHALL INCLUDETO ADVISE THE CONTRACT ADMINISTRATOR DURING DETAILED SURVEY PERIOD OF ANY FURTHER AREAS OF THE BUILDING THAT MAY REQUIRE FURTHER PROTECTION.

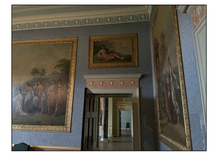

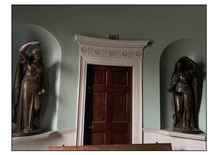


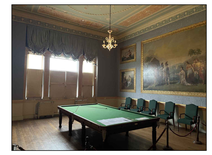




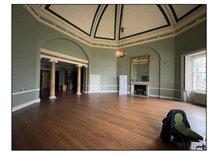




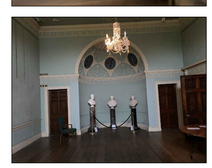

SAMPLE PHOTOGRAPHS OF ARTWORK, ARTIFACTS, BUILDING STRUCTURE THAT WILL REQUIRE PROTECTION.

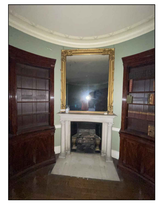



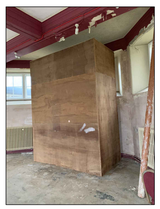

T2	TENDER ISSUE.	S.L.	May. 24
T1	TENDER ISSUE.	S.L.	Jan. 24
Rev.	Description	Revised By	Date

STATUS

TENDER

ecs CONSULTANTS
Building Services Consulting Engineers
148 Stockport Road
Cheadle, Cheshire. SK8 2DP
Tel. 0161 283 2882 Fax 0161 282 8825
Web Site: www.ecs-ecs.co.uk Email: sales@ecs-ecs.co.uk

JOB NO.	DRAWING NO.	COMPUTER FILE	REVISION
24/100	24/100/APP/01	24_100_APP_01	T2

DATE	SCALE	DRAWN	CHECKED
May 2024	1:100 @ A0	P.H.	S.L.

JOB TITLE
Heaton Park Hall

CfA ISO 9001

DRAWING TITLE
Ground Floor, Sample Photographs of Artwork, Artefacts, Building Structure that will require Protection

CAD original - not to be modified by hand

MCC PLANNERS INFORMATION