


ISO A1 594mm x 841mm
ANSI D 22" x 34"

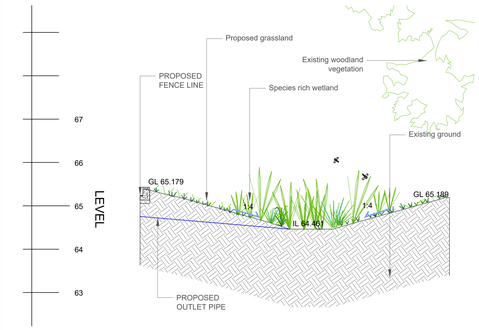


SECTION SLG-51
SCALE 1:20

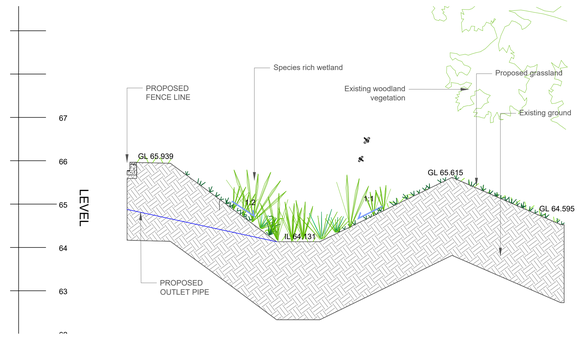


SECTION SLG-52
SCALE 1:20

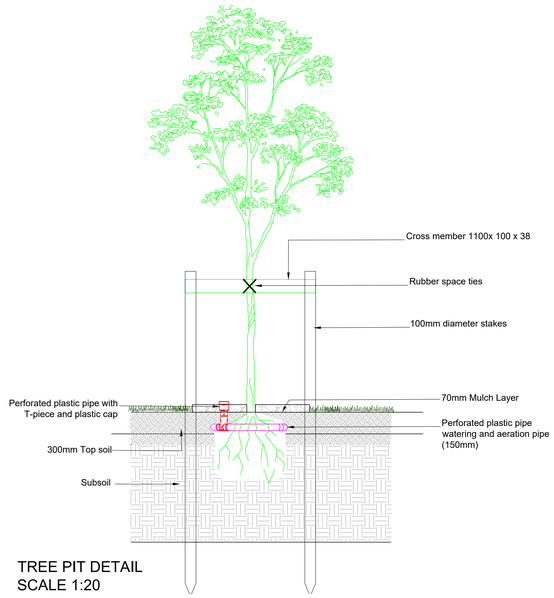


TREE PIT DETAIL
SCALE 1:20

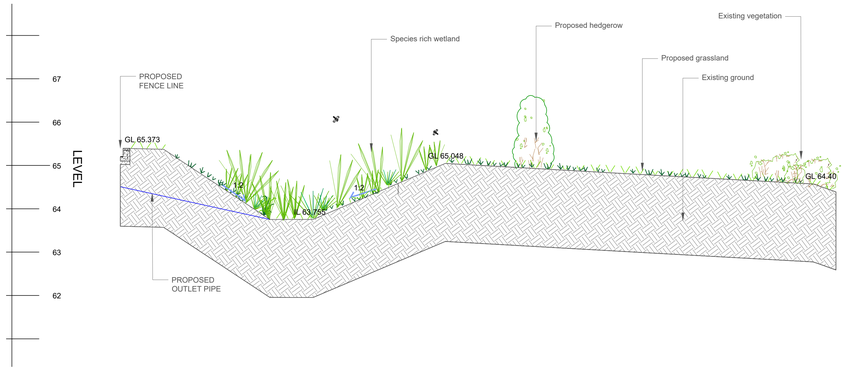

SECTION SLG-53
SCALE 1:20

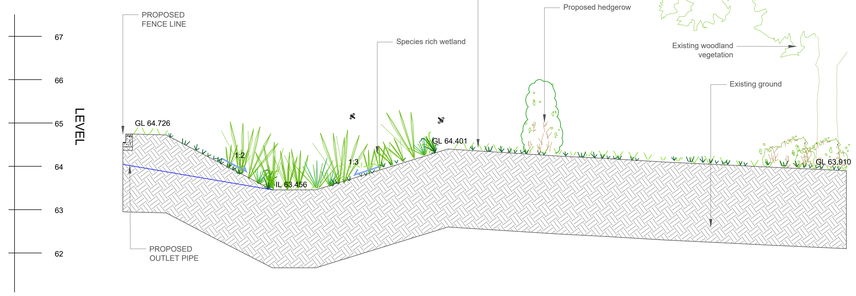

SECTION SLG-54
SCALE 1:20

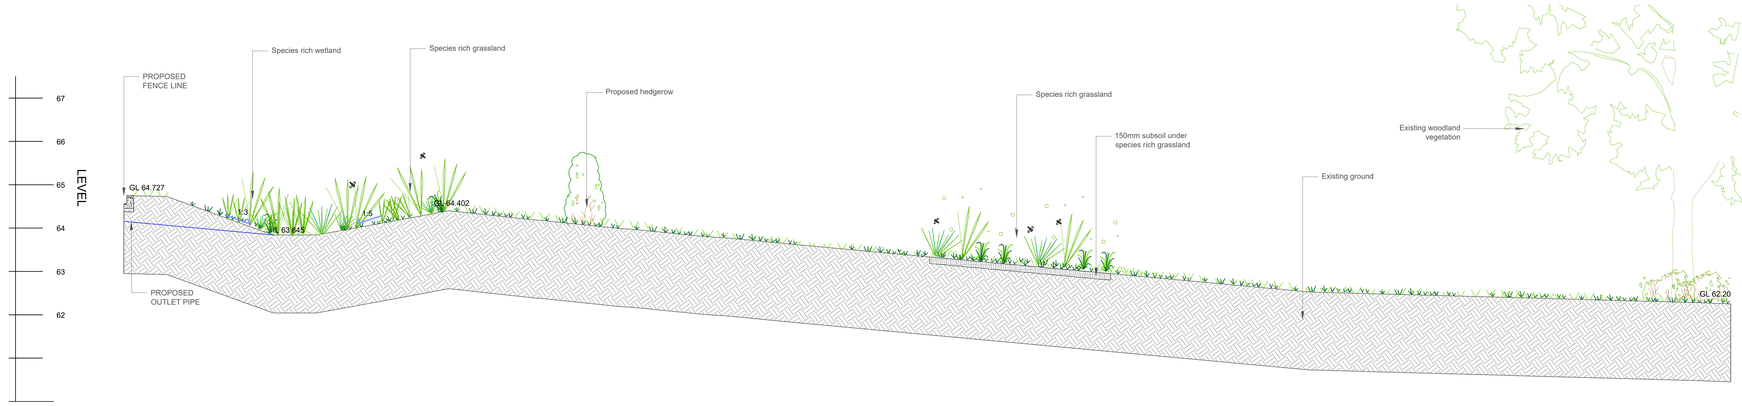

SECTION SLG-55
SCALE 1:20

NOTES

1. THIS DRAWING SHOULD BE READ IN CONJUNCTION WITH THE RELEVANT DRAWINGS AND SPECIFICATIONS.
2. IF RECEIVED ELECTRONICALLY, IT IS THE RECIPIENTS RESPONSIBILITY TO PRINT TO THE CORRECT SCALE. ONLY WRITTEN DIMENSIONS SHALL BE USED.
3. FOR LOCATIONS OF OUTLET PIPES REFER TO DRAWING 60719865-ACM-CBB-XX-DR-CE-000510.

ISSUE/REVISION

I/R	DATE	DESCRIPTION	BY	CK	AP
01	02-05-2024	ISSUE	SS	RL	JA
02	28-05-2024	UPDATED AS PER MAG REQUIREMENTS	SS	RL	JA

PROJECT NUMBER
60719865

SHEET TITLE
LANDSCAPE CROSS SECTIONS

SHEET NUMBER
60719865-ACM-CBB-XX-DR-CE-003002

SCALE 1:200 @ A1

REVISION P01.01

AECOM

PROJECT
Clough Bank B

CLIENT
MAG

CONSULTANT
AECOM Manchester
Bridgewater House, Whitworth Street,
Manchester, M1 6LT
0161 907 3500 tel 0161 907 3599 fax
www.aecom.com

This drawing has been prepared for the use of AECOM's client. It may not be used, modified, reproduced or relied upon by third parties, except as agreed by AECOM or as required by law. AECOM accepts no responsibility, and denies any liability whatsoever, to any party that uses or relies on this drawing without AECOM's express written consent. Do not scale this document. All measurements must be obtained from the stated dimensions.

Last saved by: SMITHS3(2024-05-28) Last Plotted: 2024-05-29
Filename:

Printed on ____% Post-Consumer Recycled Content Paper