


Slimline secondary glazing set behind existing original windows. Secondary glazing framing and sliding sashes to co-ordinate with position of existing original sliding sashes. Supplied by Bespoke Frame Cheshire.

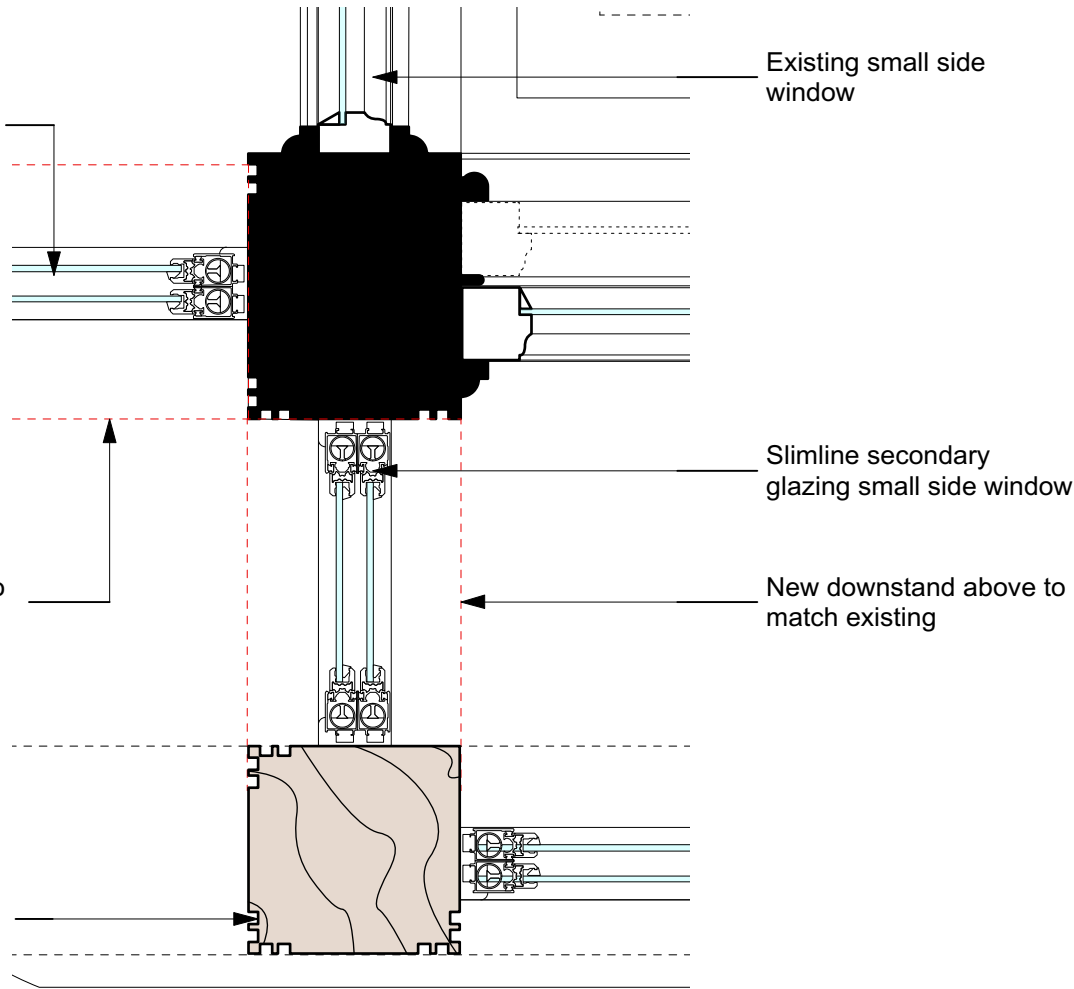


DETAIL 1 1:5

Secondary glazing fixed to flat part of existing moulding

Existing heritage sash windows

Existing original architrave


PLAN 1:25

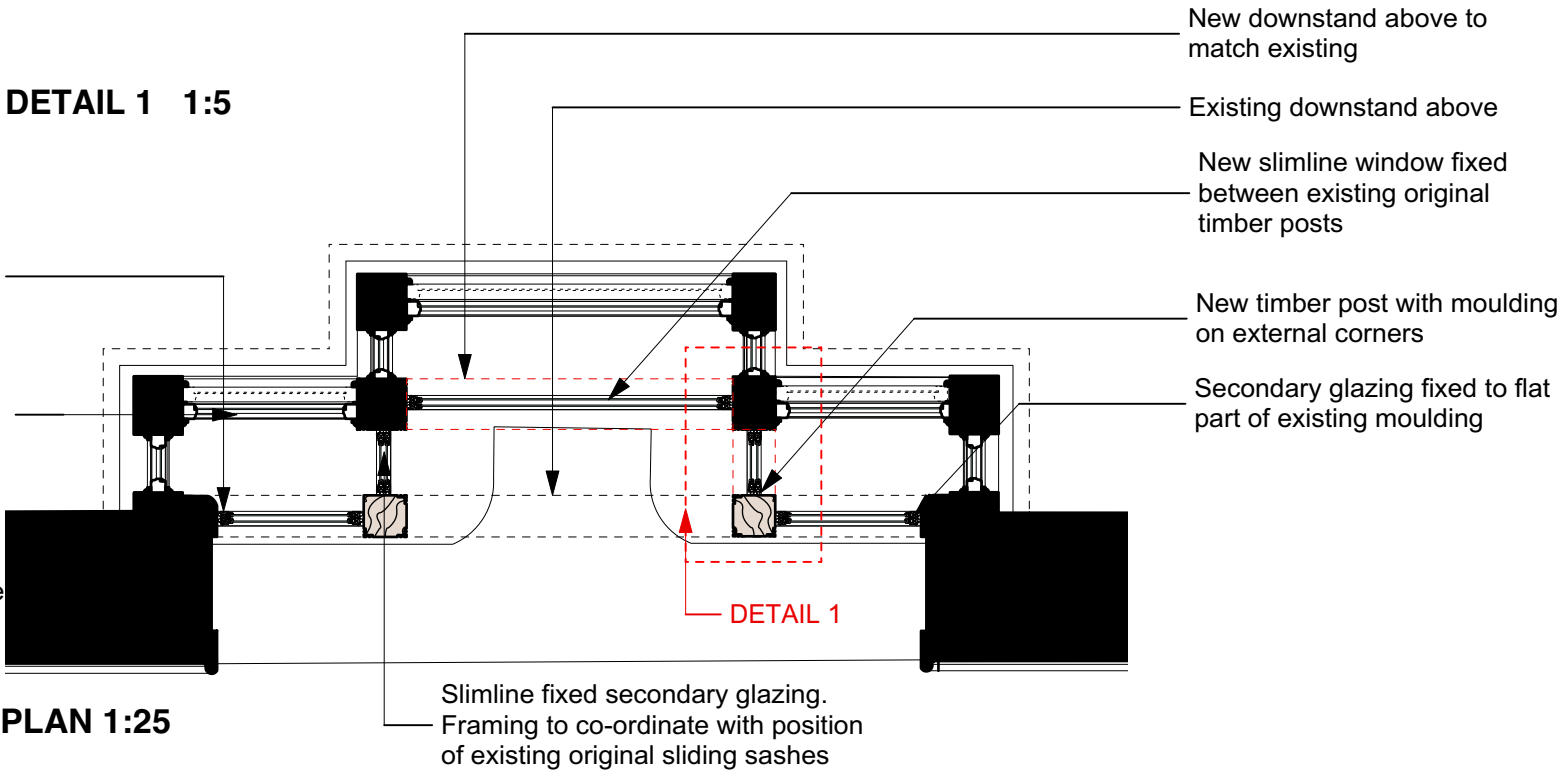

Timber downstand above small side window only

Timber downstand above central window

Slimline secondary glazing set behind existing original windows. Secondary glazing framing and sliding sashes to co-ordinate with position of existing original sliding sashes. Supplied by Bespoke Frame Cheshire.

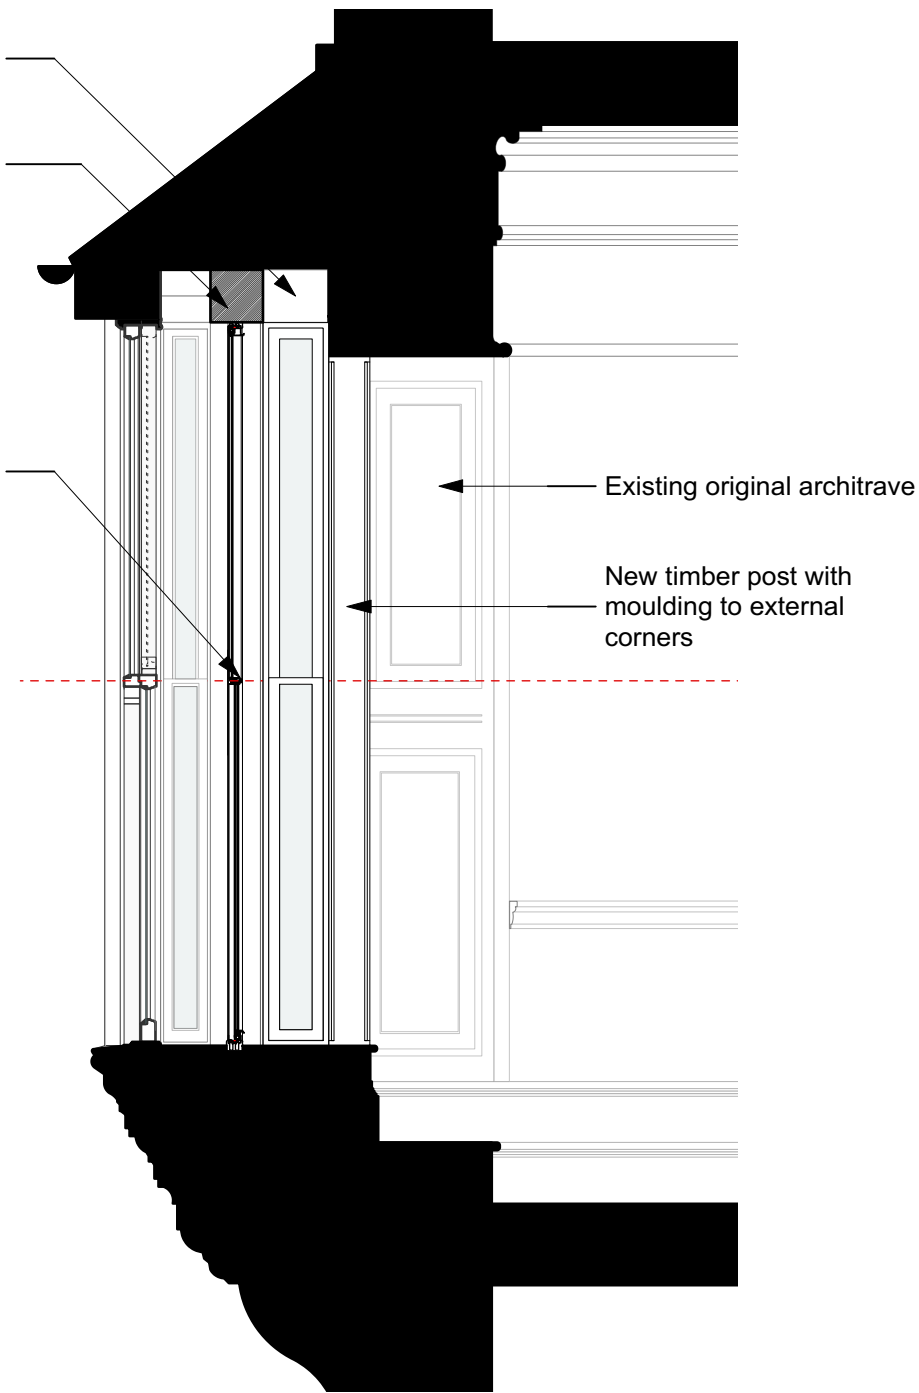

SECTION A-A 1:25

BAY WINDOW-SECONDARY GLAZING DETAILS

1:25 @A3

CLIENT: LEASING OPTIONS LTD

PROJECT: PROPOSED RESIDENTIAL DEVELOPMENT

ADDRESS: 28 ST JOHN STREET, MANCHESTER, M3 4DJ

DRAWING TITLE: BAY WINDOW-SECONDARY GLAZING DETAILS

SCALE: 1:25 @A3

DATE: JANUARY 2024

DRAWING NO: A665_C_803

OLLIER SMURTHWAITE ARCHITECTS

40 King Street, Manchester, M2 6BA

T 0161 883 0838

F 0161 883 0839

E mail@olliersmurthwaite.com