


HM Land Registry


Official copy of title plan

Title number **GM901423**
Ordnance Survey map reference **SD8400NE**
Scale **1:1250**
Administrative area **Greater Manchester :**
Manchester

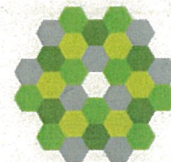

©Crown Copyright. Produced by HM Land Registry.

Reproduction in whole or in part is prohibited without the prior written permission of Ordnance Survey. Licence Number AC0000851063.

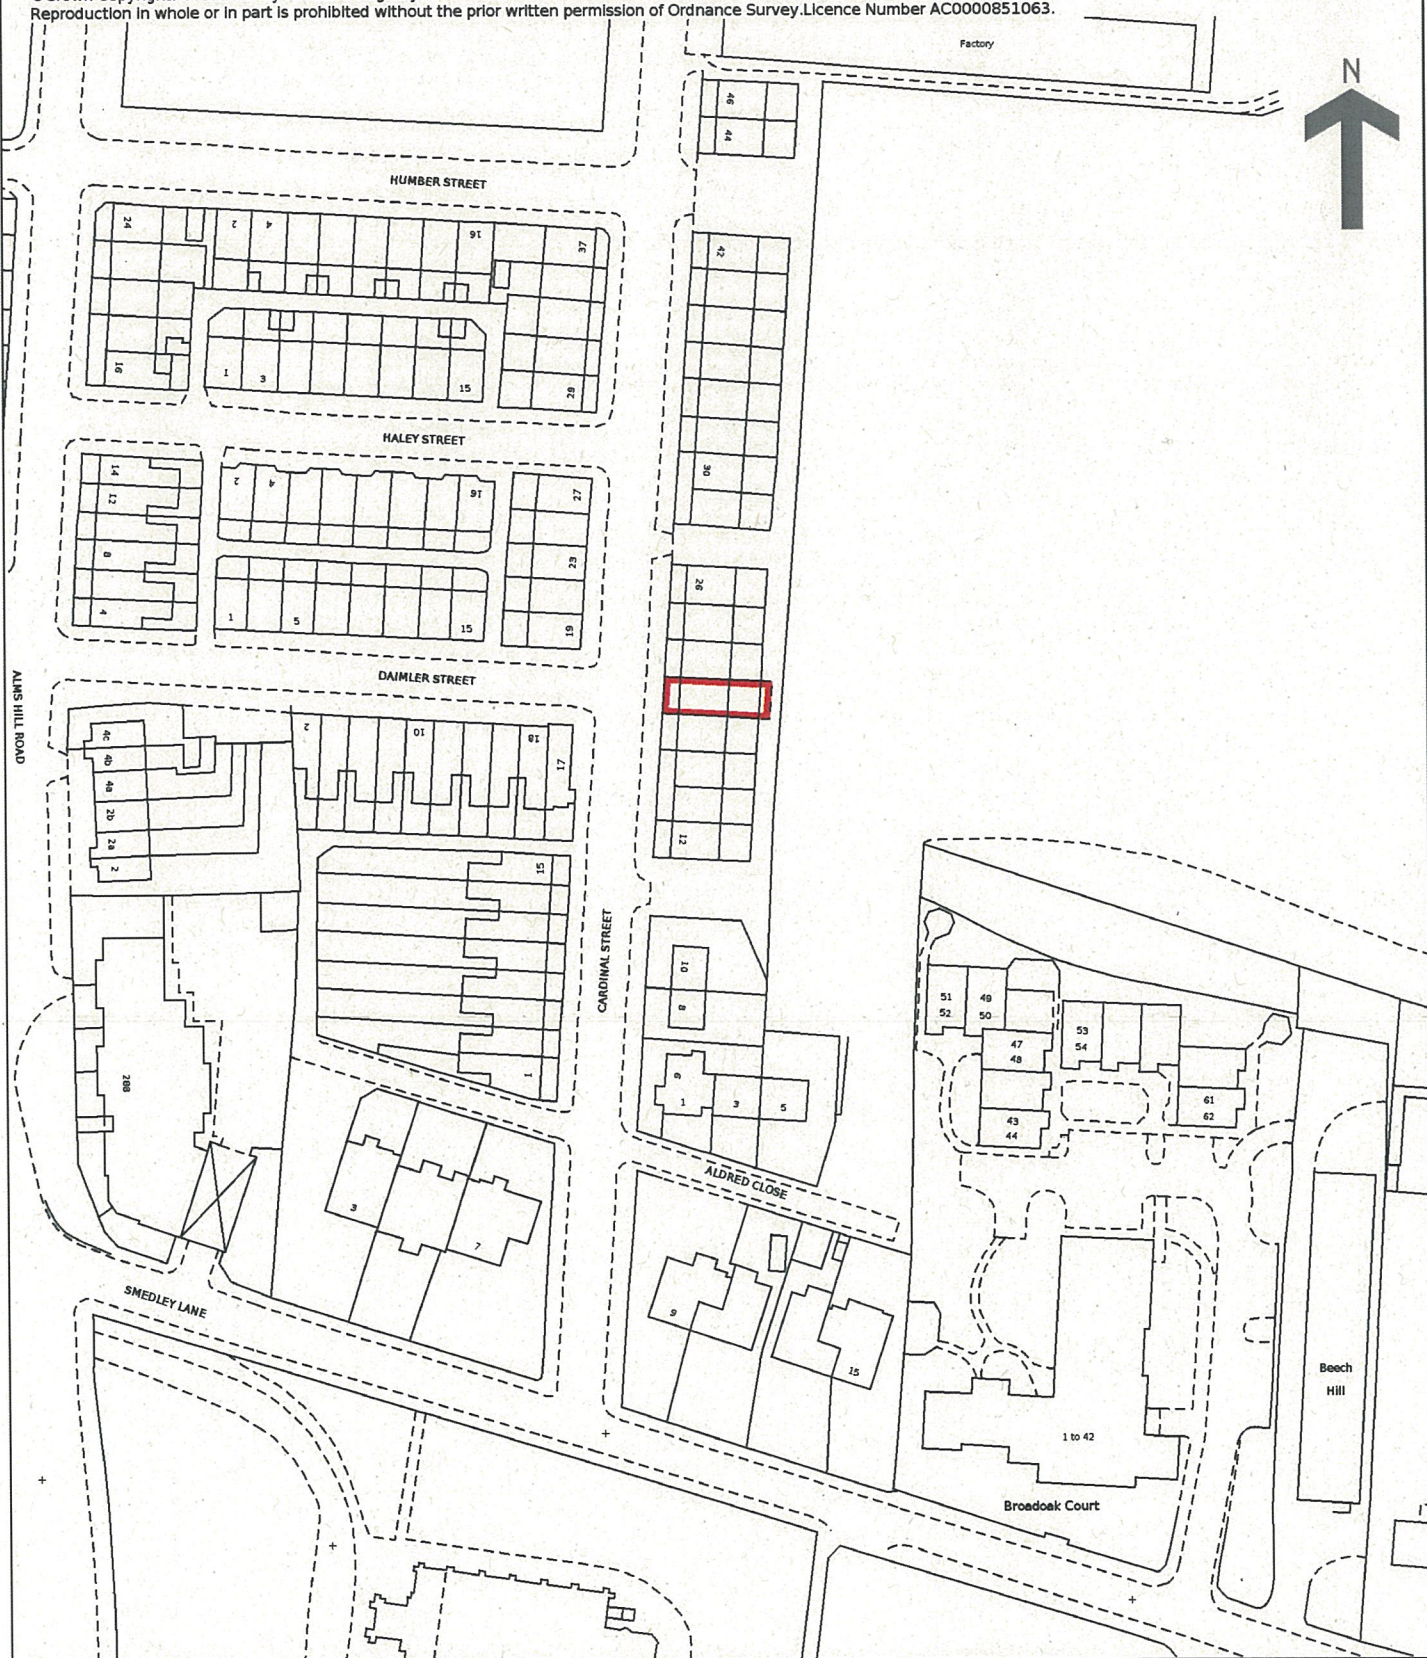

20 Cardinal Street, Cheetham Hill, M-8 OPS