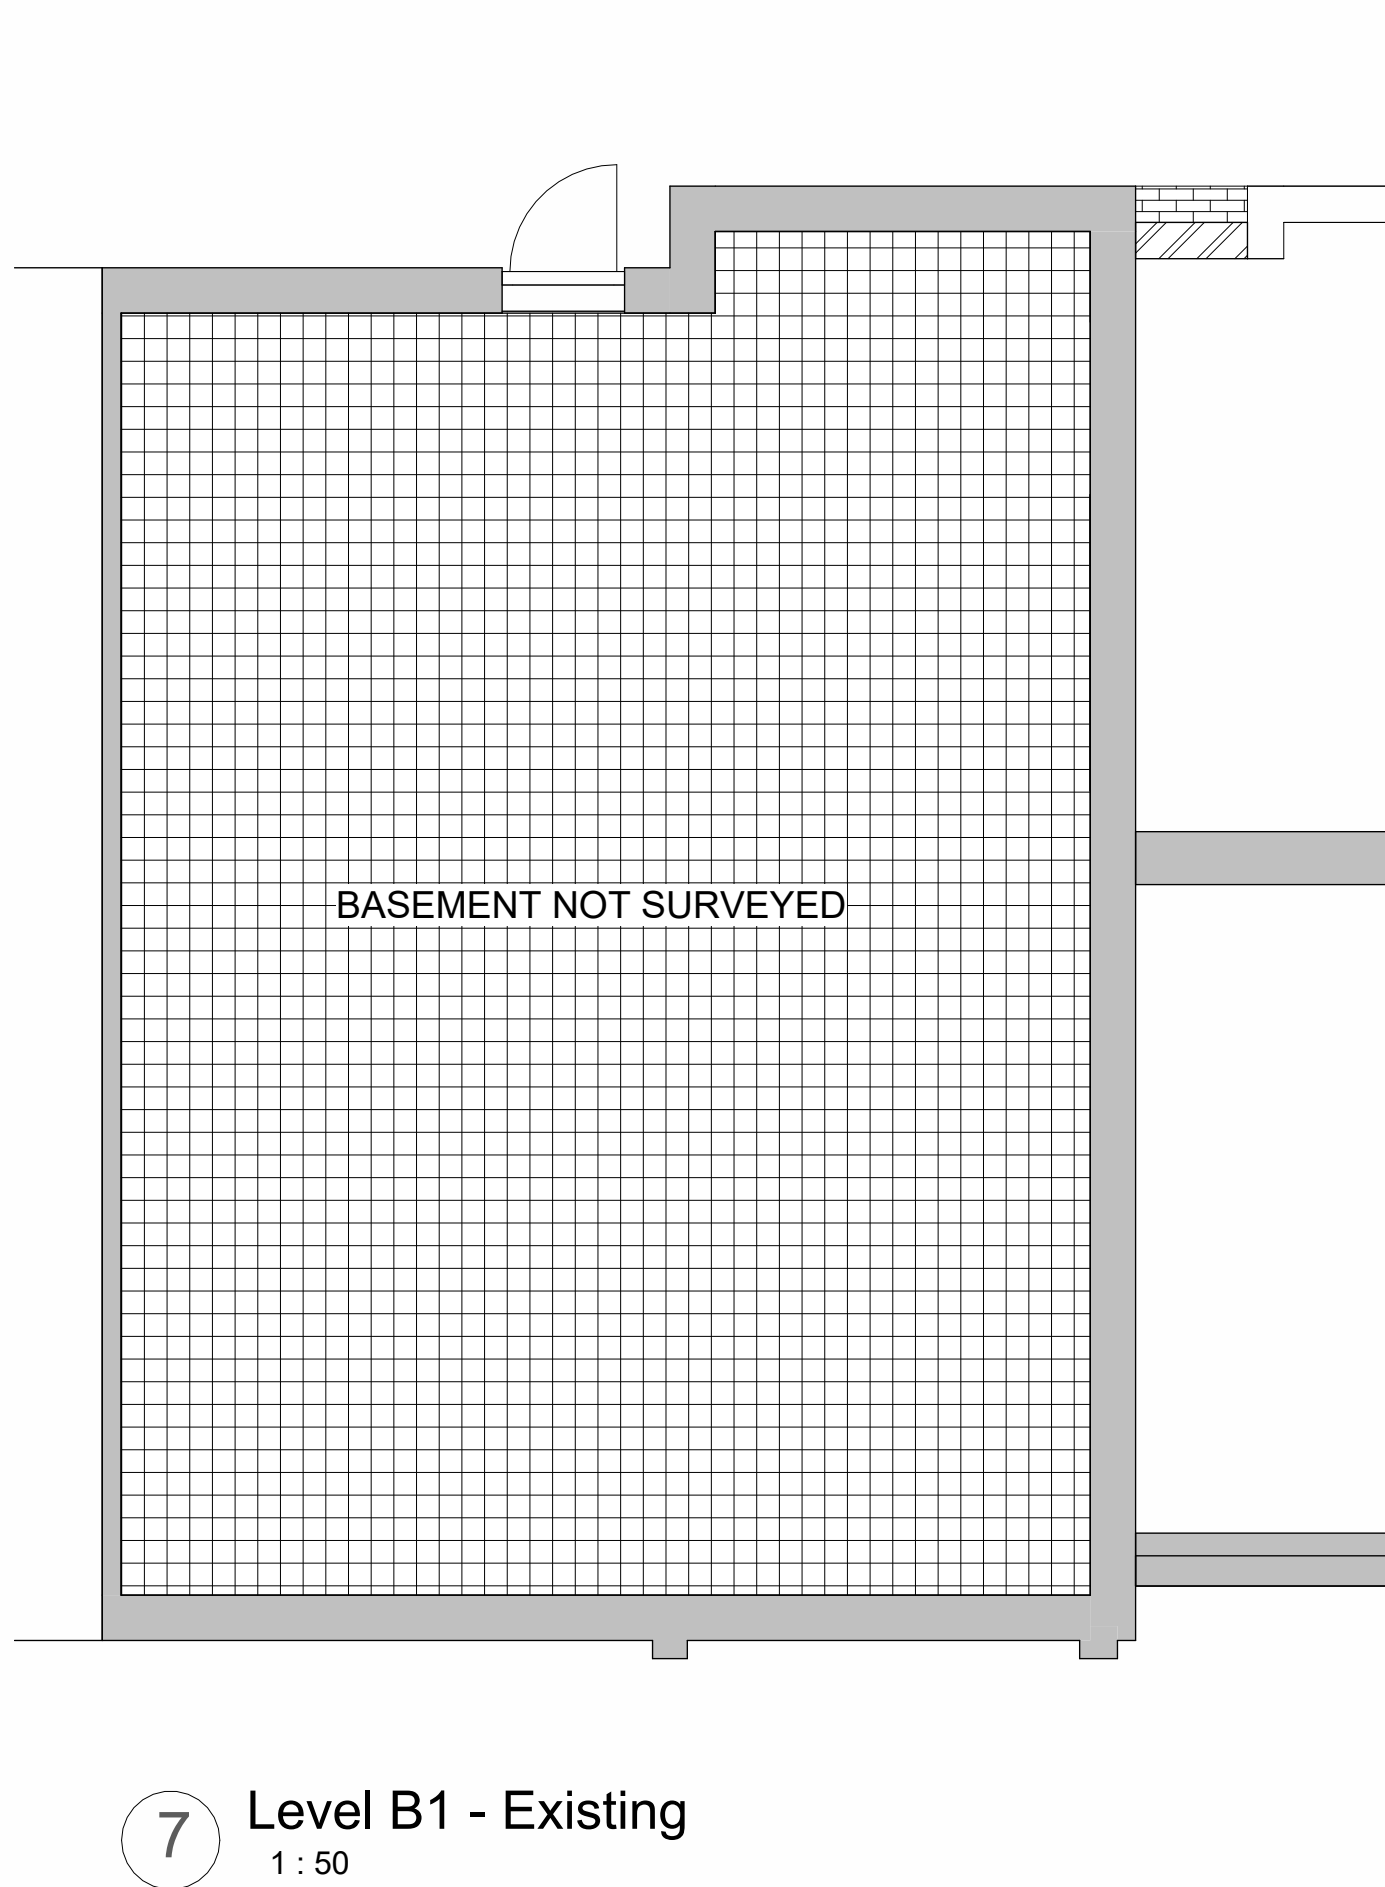
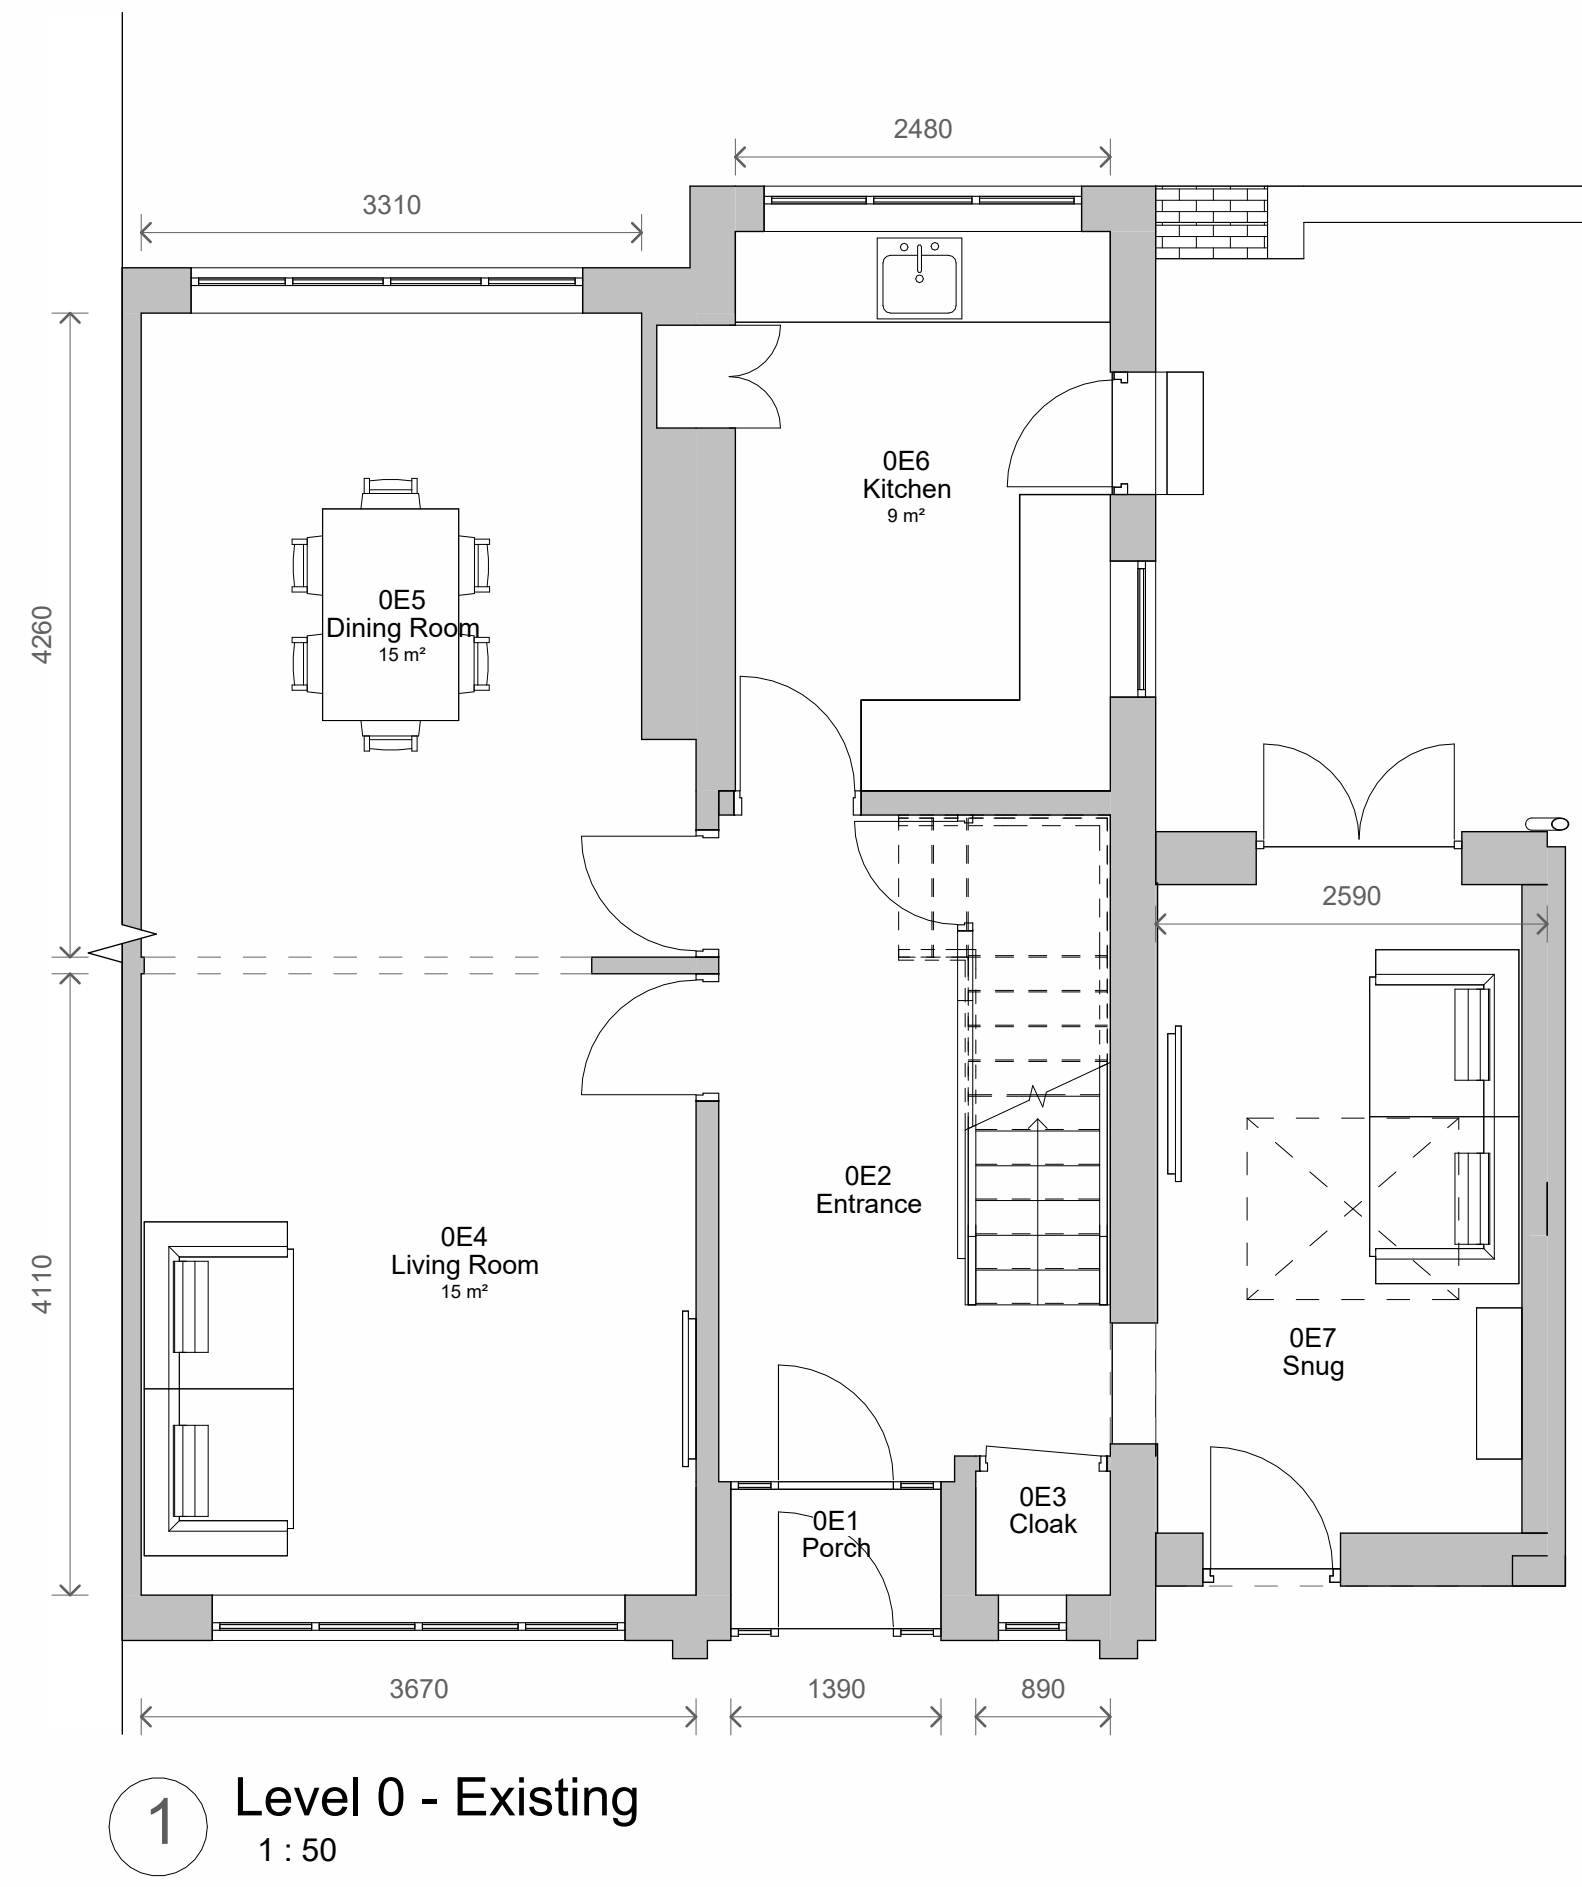
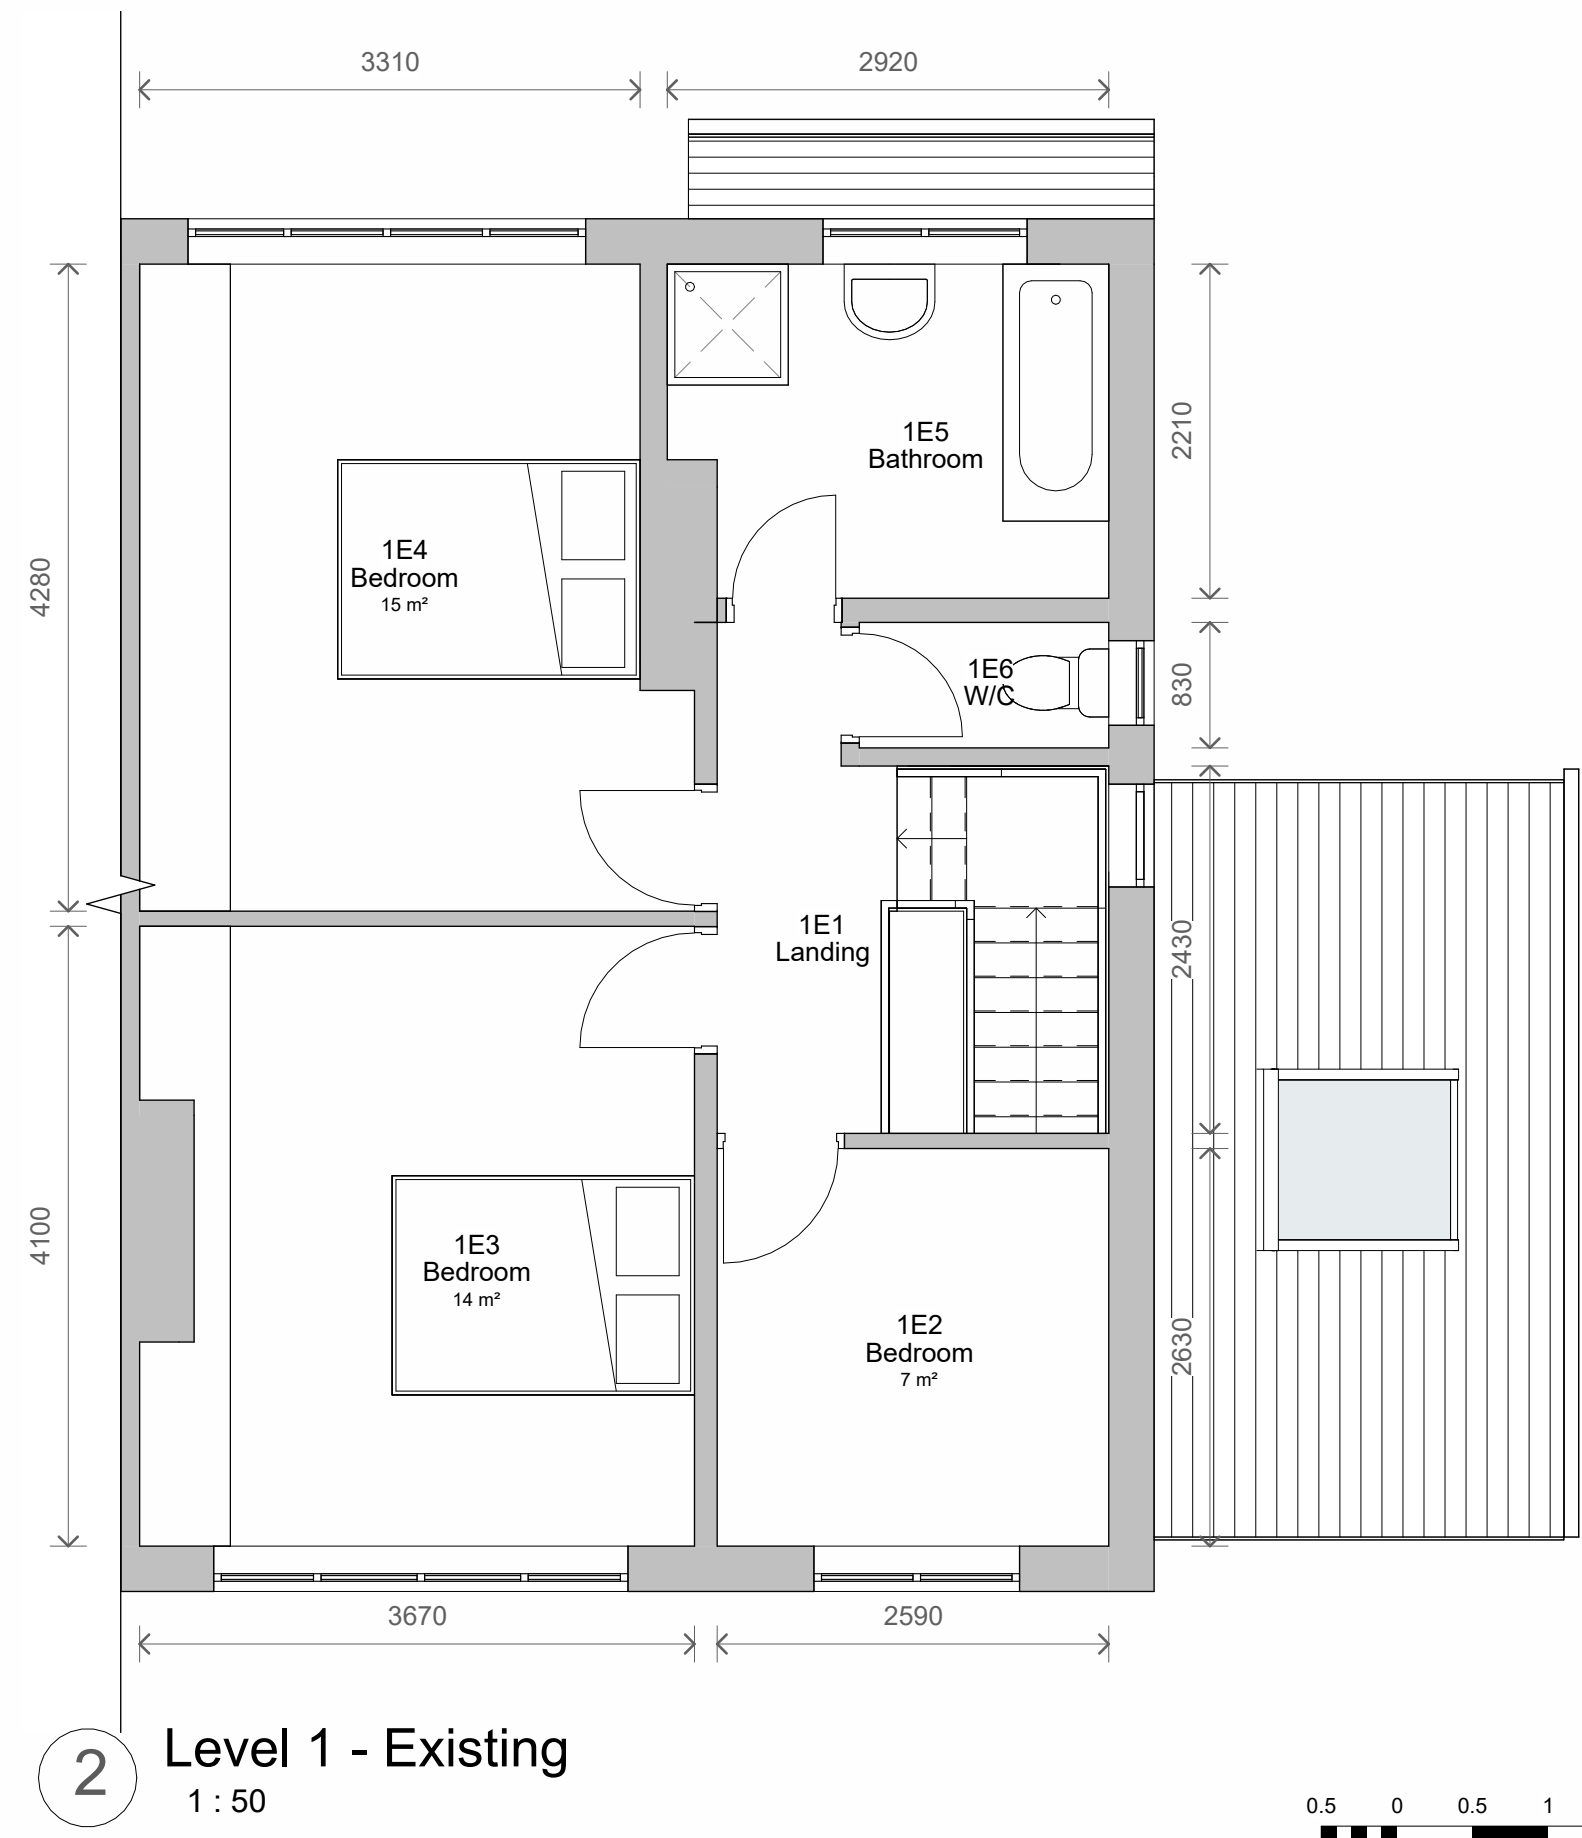


No.	Description	Date
PROJECT 259 Blackley New Road		
TITLE Existing Plans and Elevations		
CLIENT Barnett		
STATUS DESIGN		
DRAWN BY SG	DATE 05/04/2024	SCALE (@ A1) As indicated
PROJECT NUMBER GSS24056	DRAWING NUMBER 002	REV
GOLD SKETCH S T U D I O S www.goldsketch.co.uk info@goldsketch.co.uk 0161 792 9595		
<small>NOTES: © COPYRIGHT - ALL RIGHTS RESERVED. THIS DRAWING SHALL NOT BE REPRODUCED WITHOUT PRIOR WRITTEN CONSENT. DRAWING TO BE USED FOR THE STATUS INDICATED ONLY. ALL DIMENSIONS AND SETTING OUT SHALL BE CHECKED AND CONFIRMED ON SITE. ANY DISCREPANCIES TO BE REPORTED TO THE CLIENT IMMEDIATELY. THIS DRAWING IS THE PROPERTY OF GOLD SKETCH AND SHALL REMAIN THE PROPERTY OF GOLD SKETCH UNLESS OTHERWISE STATED. LEGISLATION RELEVANT CODES OF PRACTICE AND BRITISH STANDARDS. ALL DIMENSIONS ON THIS DRAWING ARE IN MILLIMETRES UNLESS OTHERWISE STATED.</small>		