


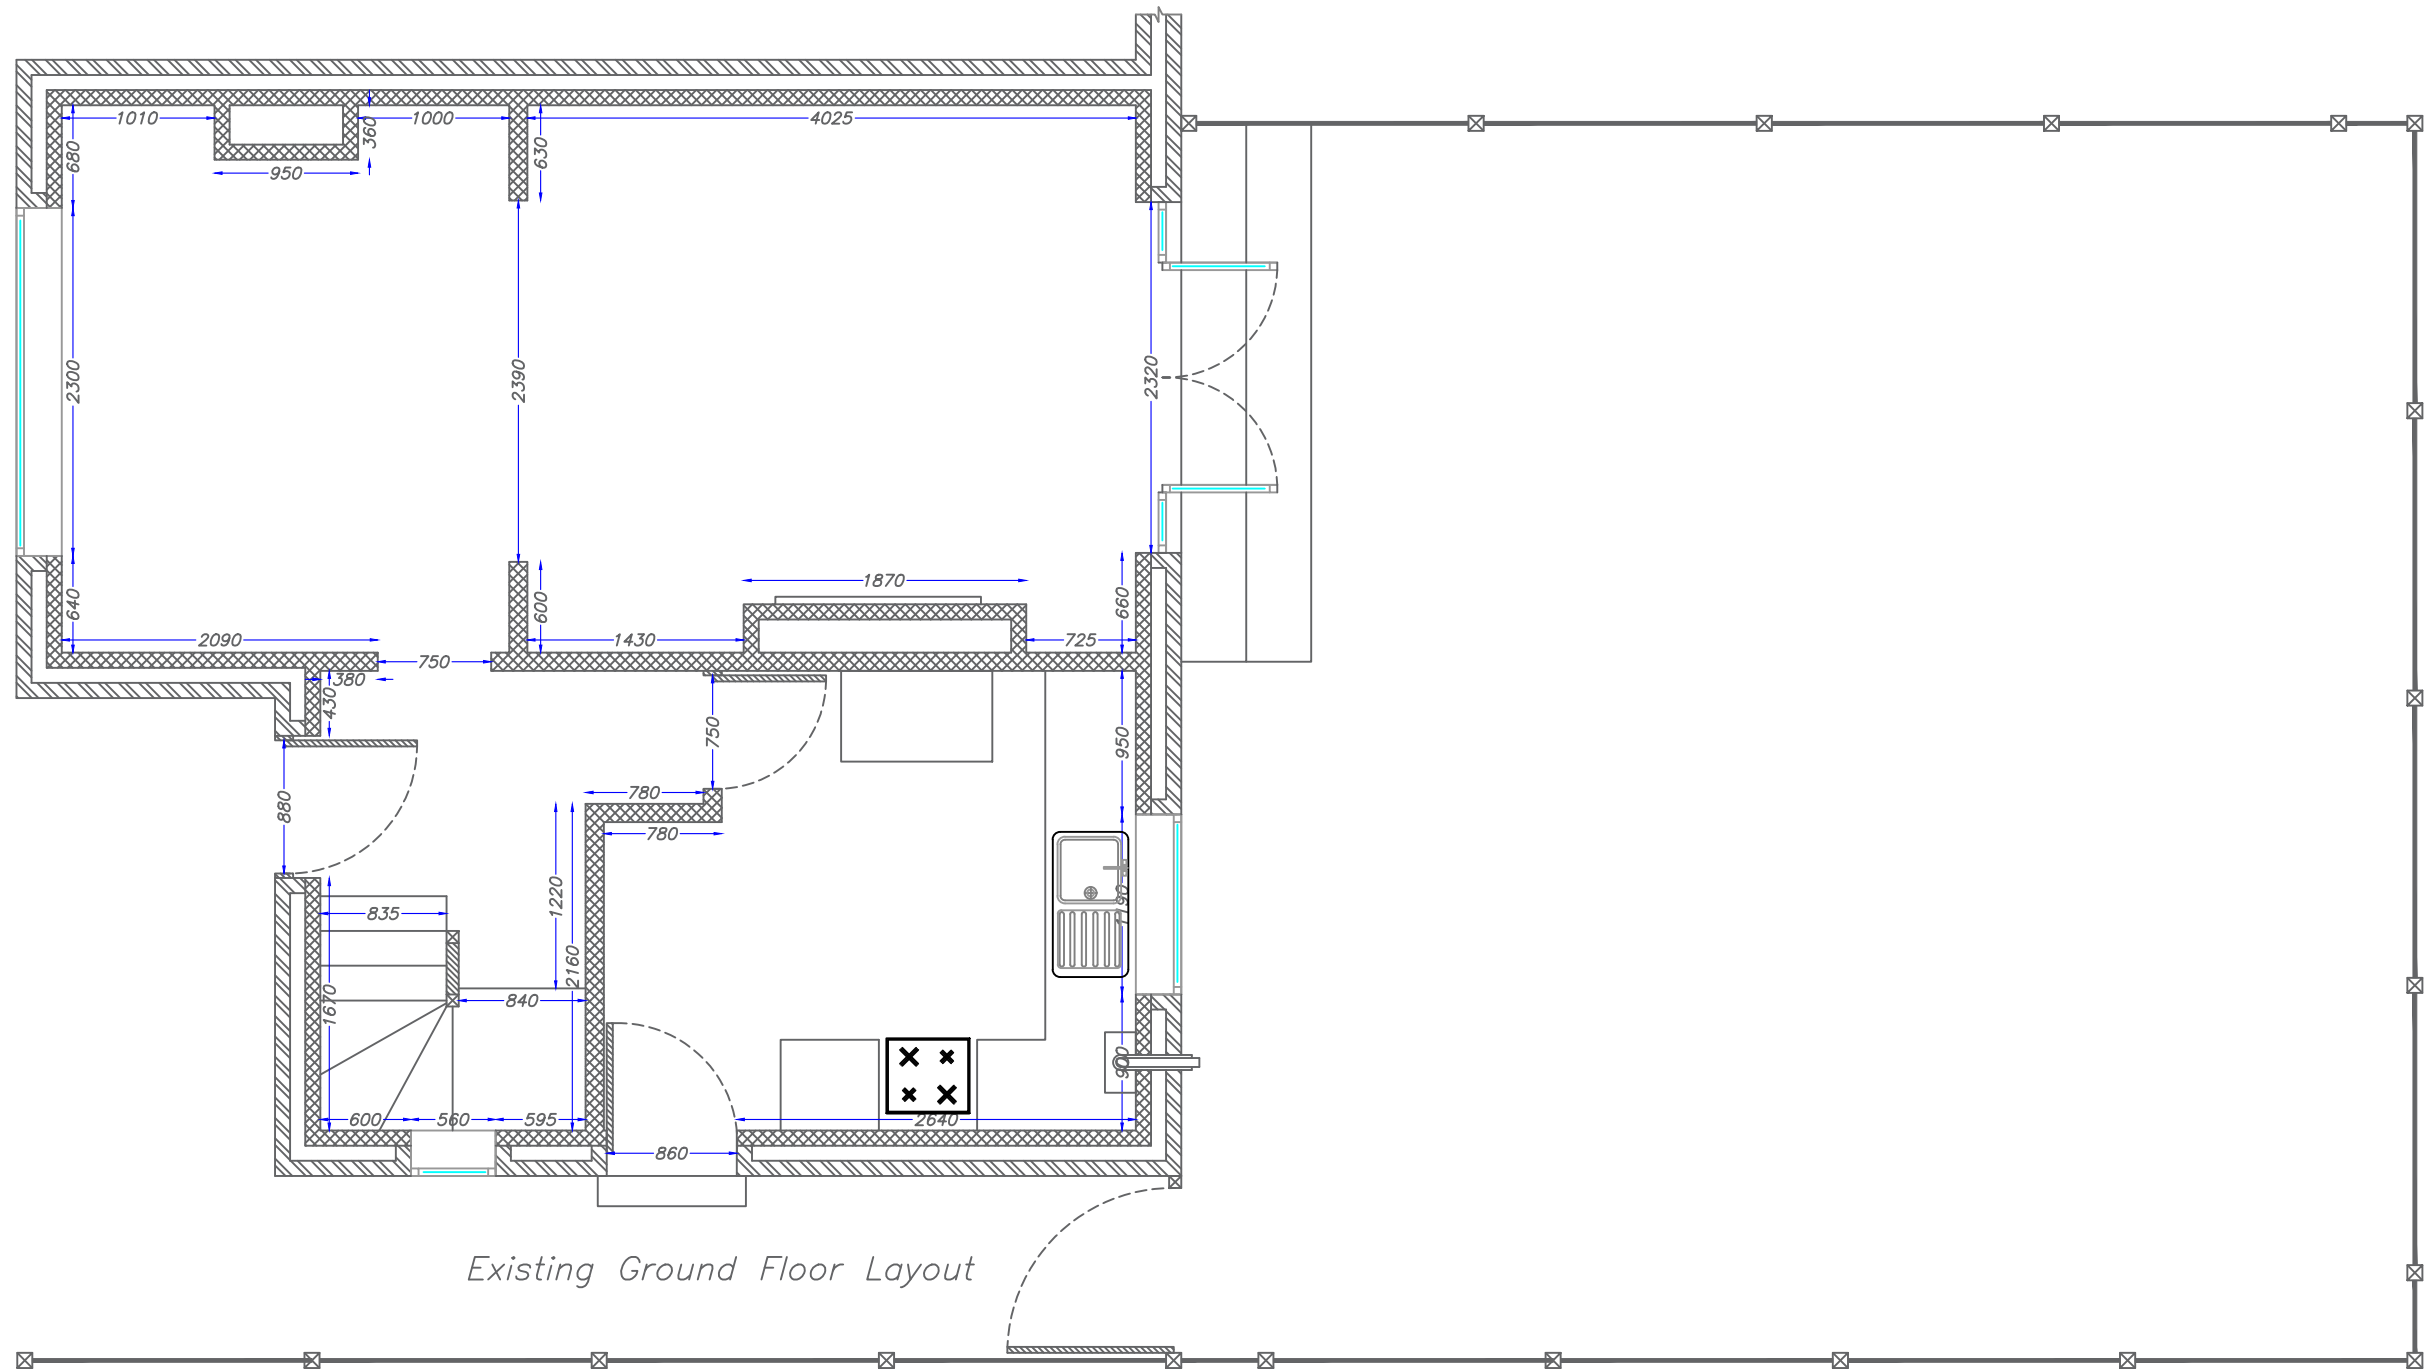

Manchester Equipment and Adaptations Partnership

Technical Officer Service

Philips Park Road
Beswick
Manchester,
M11 3FU

Applicants Name:
Mr Patrick Ward

Property Address:
61 Yewtree Lane
Wythenshawe
Manchester
M23 0DU

REVISIONS -

Date: **06/06/2024**

Paper Size: **A3**

Scale: **1:50**

Drawn By:
Brian Taylor



Manchester
Equipment &
Adaptations
Partnership