




BASEMENT - ELEVATION AA

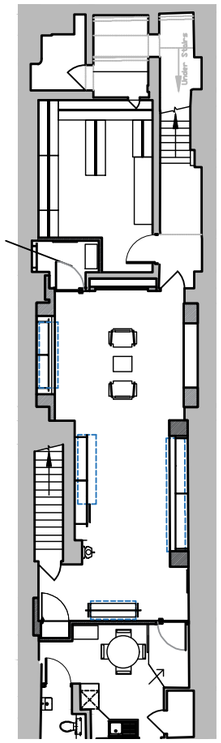


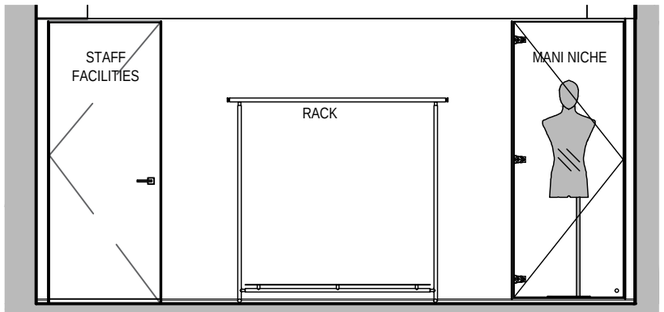

ELEVATION BB - BASEMENT

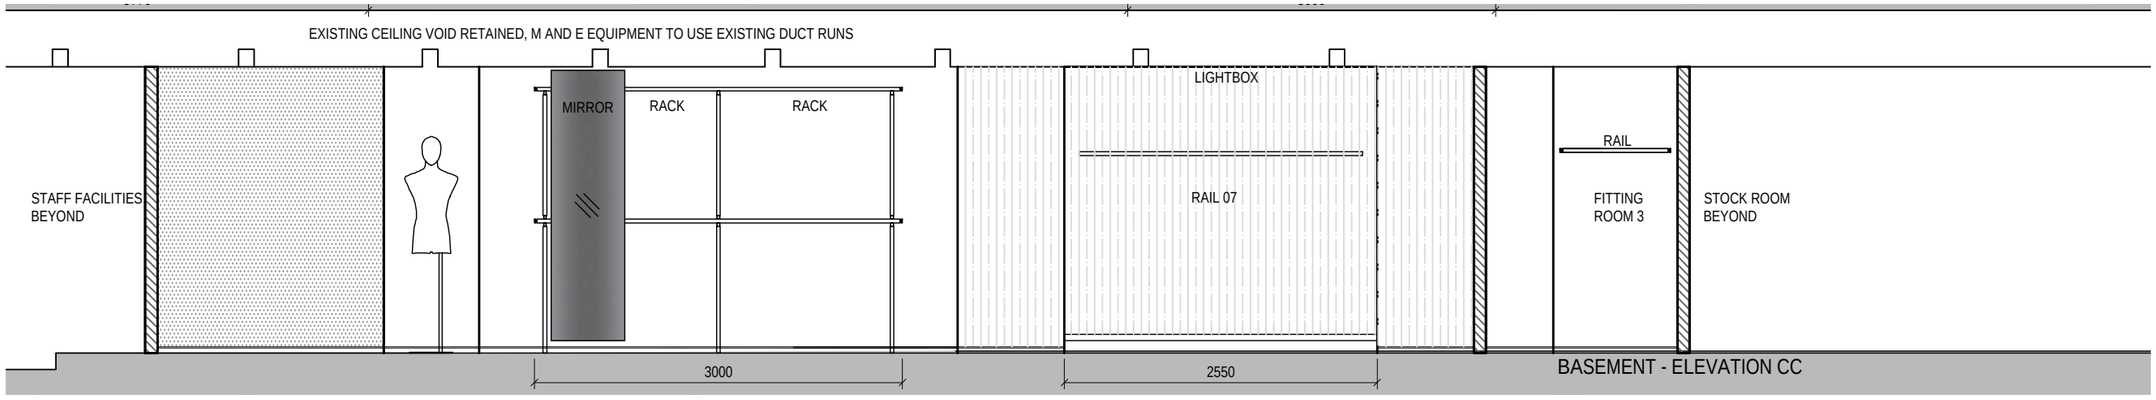

BASEMENT - ELEVATION CC

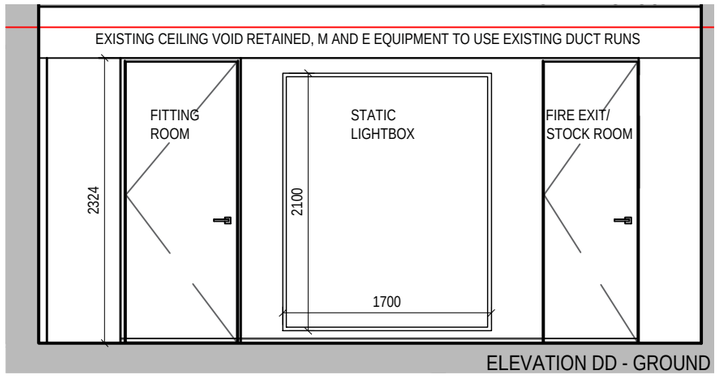


ELEVATION DD - GROUND

ELEVATIONS KEY

- WALL FINISH 1 - MIRROR
- WALL FINISH 2 - PLASTER FINISH - CLAYWORKS, FINISH: COARSE RUSTIC, RAKED (BROOM), COLOUR: WHI-01 OR SIMILAR APPROVED. CLASS - A1 FIRE RATING.
- ~~WALL FINISH 3 - PLASTER FINISH - CLAY DURO DOVER, COLOUR: MOTHER OF PEARL OR SIMILAR APPROVED. CLASS - A1 FIRE RATING.~~
- FURNITURE - MIRROR

SCALE BAR - 1:50

0 0.5m 1.0m 1.5m 2.0m 2.5m 5.0m

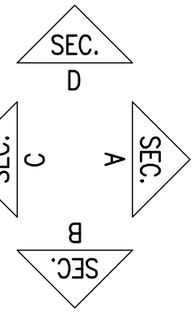

NOTES

Do not scale from this drawing. Only figured dimensions are to be taken from this drawing. Contractor must verify all dimensions on site before commencing any work or shop drawings. Report any discrepancies to the architect before commencing work. If this drawing exceeds the quantities taken in any way the architects are to be informed before the work is initiated. Work within the Construction (Design & Management) Regulations 2015 is not to start until a Health and Safety Plan has been produced. This drawing is copyright and must not be reproduced without consent of NW Architects Limited.

DRAWING STATUS/TYPE KEY

F Feasibility	**SK** Sketch	**L** Landscape	**C** Construction
P Planning	**M** Marketing	**S** Survey	**AB** As Built
T Tender	**TNT** Tenant	**OS** Ordnance Survey	

SURVEY NOTE

The original building survey was undertaken by a third party. NW Architects accepts no responsibility for any errors, omissions or discrepancies.

REV	DESCRIPTION	DRAWN	DATE	CHECKED	DATE
A	NOTES INCLUDED	RC	17-06-24	NW	17-06-24

REVISIONS

NW-ARCHITECTS
27 York Place · Leeds · LS1 2EY
leeds@nw-architects.co.uk · Tel: 0113 880 0510 · Fax: 0113 880 0511
www.nw-architects.co.uk

CLIENT

BELSTAFF

PROJECT

Belstaff Store Relocation
King Street, Manchester

DRAWING TITLE

As Proposed - Elevations
Basement

Scale	Drawn By	Date Drawn
1:50 @ A3	RC	19-03-24
	Checked By: NW	Date Checked: 19-03-24

Drawing No. 23069-C200

Revision A