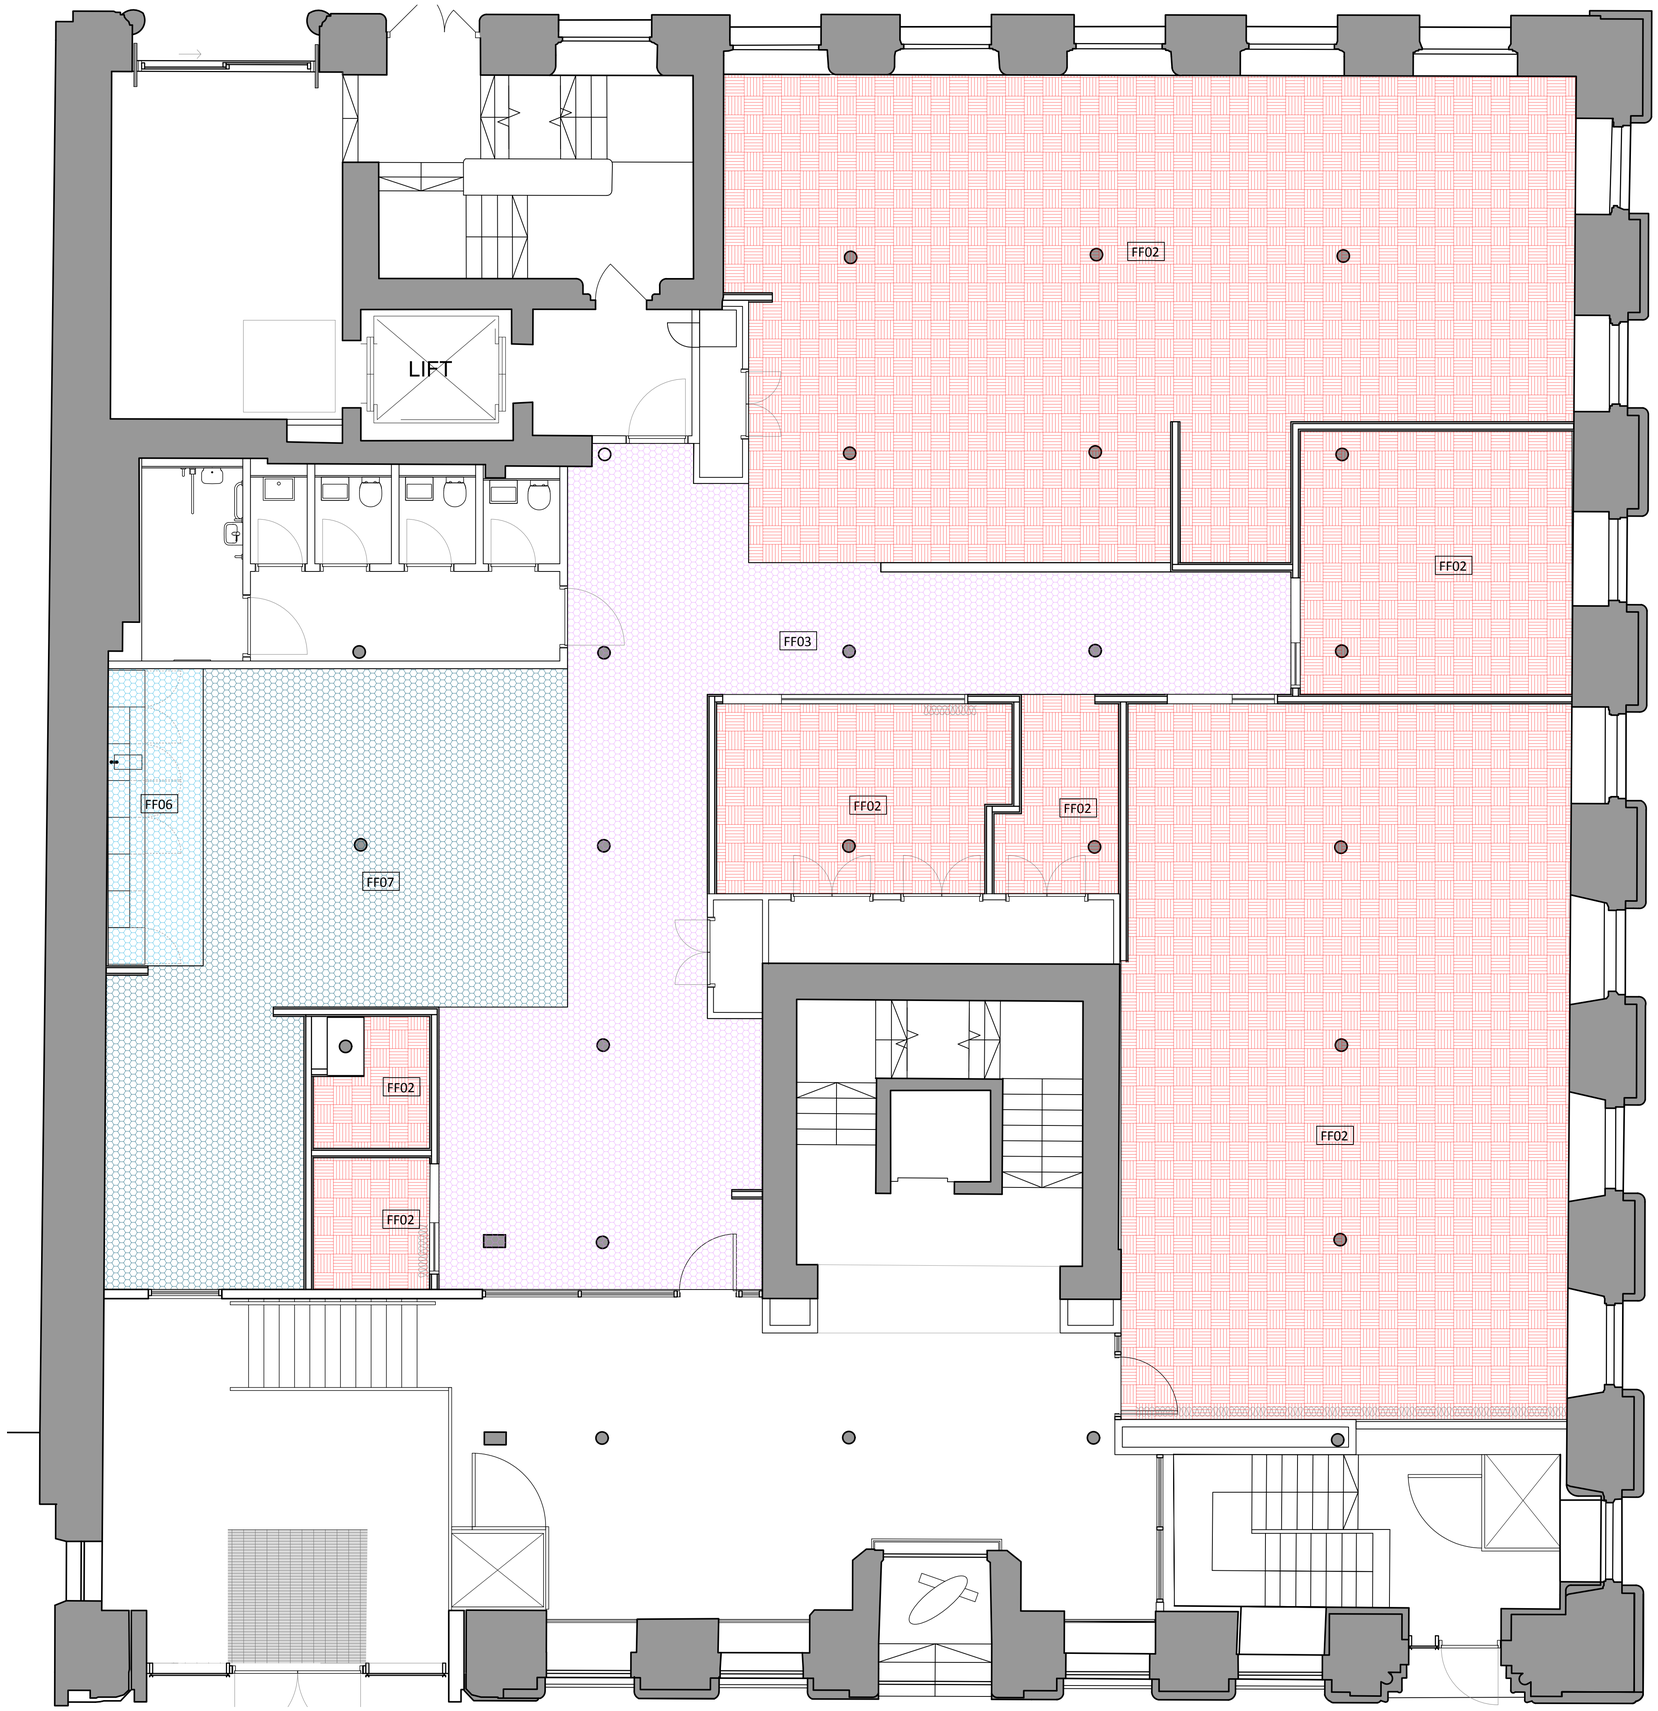


01 GROUND FLOOR FLOOR FINISHES PLAN AS PROPOSED
600 SCALE - 1:50 @ A1 PLAN

NOTES

ORIGINAL A1

DO NOT SCALE FROM THIS DRAWING.
ALL DIMENSIONS TO BE CHECKED ON SITE.
(DRAWINGS MAYBE SCALED FOR LOCAL AUTHORITY & PLANNING PURPOSE ONLY)
COPYRIGHT PROTECTED.

0 0.5 1.0 2.0 2.5m
Scale 1:50

FOR COMMENT

CONSULTANT REFERENCES IN DRAWING:

STRUCTURAL - REF/REVISION

GENERAL NOTES:

THE CONTRACTOR IS NOT TO SCALE FROM THIS DRAWING BUT FOLLOW THE WRITTEN FINISHED DIMENSIONS. ANY DISCREPANCIES BETWEEN THE DRAWING AND THE OTHER CONTRACT DOCUMENTS OR ANY DISCREPANCIES WITHIN A DRAWING OR BETWEEN DRAWINGS MUST BE REPORTED IMMEDIATELY TO THE ARCHITECT.

THE CONTRACTOR IS TO INSPECT THE SITE PRIOR TO TENDER AND IS RESPONSIBLE FOR STRIPPING OUT IN ACCORDANCE WITH THE DRAWINGS ENSURING THAT THE WORK IS UNDERTAKEN SAFELY.

THE CONTRACTOR WILL BE RESPONSIBLE FOR THE SETTING OUT OF THE WORKS.

CONTRACTOR IS TO ALLOW FOR ALL FIRE STOPPING THROUGH WALLS, CEILINGS AND FLOORS.

THE ELECTRICAL INSTALLATION IS TO BE IN ACCORDANCE WITH THE CURRENT EDITION OF THE IEE REGULATIONS AND ALL CABLING TO BE LSF.

THE CONTRACTOR IS RESPONSIBLE FOR THE DETAILED SERVICES DESIGN INCLUDING LOADINGS, CABLE AND PIPEWORK ROUTES AND PIPEWORK / CABLE SIZING AND SPECIFICATION. ALL CABLE TRAY, MS CONDUIT AND OTHER SERVICES ARE TO BE EXPOSED BELOW SLAB/ CEILINGS.

ANY H&V PROPOSAL IS INDICATIVE ONLY AND THE SPECIALIST CONTRACTOR IS TO BE RESPONSIBLE FOR THE DETAIL DESIGN & ALL SWITCH/ SOCKET OUTLETS TO COMPLY WITH CLIENT'S STANDARD SPECIFICATION. ANY SOCKETS IN RETAIL AREA TO BE FINISHED BRUSHED STAINLESS STEEL.

NOTE - ALL EXISTING FIRE RESISTING ENCLOSURES TO SERVICE RISERS TO BE MAINTAINED OR MADE GOOD WHERE DISTURBED. NEW AND EXISTING CABLES, PIPES,AND DUCTS PASSING THROUGH FIRE RESISTING CONSTRUCTION TO BE ADEQUATELY FIRE STOPPED. NEW AND EXISTING DUCTWORK PASSING THROUGH FIRE RESISTING CONSTRUCTION TO HAVE FIRE DAMPERS.

ANY WALL, CEILING LININGS TO BE TO EUROCLASS A (CLASS O EQUIVALENT).

CONTRACTOR AND SUPPLIERS OF SPECIALIST JOINERY/ EQUIPMENT TO ENSURE ALL TIMBER MATERIALS ARE TREATED WITH FIRE RETARDANT FINISH TO ACHIEVE CLASS 0 RATING. MDF TO BE ACHIEVE CLASS 0 RATED.

CONTRACTOR AND SUPPLIERS OF SPECIALIST EQUIPMENT TO PROVIDE FIRE RATING CERTIFICATES FOR ALL SPECIALIST LININGS AND LAMINATES TO BE USED FOR NWR APPROVAL.

ALL PAINTS TO BE WATER BASED

ALL DIMENSIONS TO BE CHECKED ON SITE PRIOR TO ANY MANUFACTURE OR CONSTRUCTION OF EQUIPMENT, FINISH, SIGNAGE ETC.

FINISHES PLAN KEY

FLOOR FINISHES

LEGEND	REFERENCE	SPECIFICATION	COMMENTS
	FF01	CARPET: INTERFACE - RMS 607 - 7179003 IVORY	
	FF02	CARPET: TARKETT - DESSO DESSERT - AC89 1321	
	FF03	LVT: TARKETT ID INSPIRATION NOMAD OAK - HAZEL	
	FF04	CARPET: INTERFACE - CONNECTED ETHOS - CE100 - 4314006 CONSIDER	
	FF05	CARPET: INTERFACE - CONNECTED ETHOS - CE100 - 4314014 SURVEY	
	FF06	LVT TILE: AMTICO - ENCAUSTIC JASPER - AGOAEN45	
	FF07	LVT: TARKETT ID INSPIRATION - NATURALS - CENTURY DAWN	
	FF08	CARPET: 1 ROW OF TRANSITIONAL CARPET TIME, TILE SIZE 500 X 500MM MITRE END TILES) INTERFACE - CONNECTED ETHOS - CE200 - 4316003 - CONSIDER / SURVEY	

NOTES:

- CONTRACTOR TO MAKE ALLOWANCE FOR LEVELLING SCREED TO ALL AREAS TO ENSURE FLUSH WITH ENTRANCE THRESHOLD.
- ALL FINISHES TO HAVE A CLASS 0 FIRE RATING
- ANY DISCREPANCIES, OMISSIONS OR CLASHES MUST BE BROUGHT TO THE ATTENTION OF THE PROJECT ARCHITECT BEFORE PROCEEDING WITH ANY WORK IN QUESTION.
- CONTRACTOR SHALL BE RESPONSIBLE FOR ALL QUANTITIES AND DIMENSIONS
- CONTRACTOR TO NOTIFY PROJECT ARCHITECT IF ANY MOVEMENT OR EXPANSION JOINTS ARE REQUIRED RELATING TO SPECIFIED FLOOR FINISHES
- ALL PAINT MUST BE WATER BASED UNLESS SPECIFIED OTHERWISE
- PAINTED SURFACES SHALL RECEIVE ONE PRIME COAT AND TWO FINISHING COATS AS A MINIMUM OR AS REQUIRED TO ACHIEVE A UNIFORM COAT
- ALL FLOOR FINISH CHANGES SHALL OCCUR UNDER CENTRELINE OF DOOR IN CLOSED POSITION OR AT THE CENTRELINE OF AN OPENING WHERE NO DOOR OCCURS, UNLESS NOTED OTHERWISE
- ALL FINISHES SHALL BE INSTALLED IN STRICT ACCORDANCE WITH MANUFACTURER'S INSTRUCTIONS AND RECOMMENDATIONS FOR THE SPECIFIC SUBSTRATE.
- WALL PAINT FINISHES TO WETROOMS, WCs OR PREP AREAS TO HAVE SPECIALIST HYGIENIC EASY CLEAN FINISH UNLESS OTHERWISE SPECIFIED

REV	DATE	DESCRIPTION	DRAWN	CHECKED
2.1	19/07/24	ISSUED FOR COMMENT Issued for review...	DC	FWE

AXI

ADDRESS : 4th FLOOR CALICO 53-55 MOSLEY STREET, MANCHESTER ,M2 3HQ
TELEPHONE : +44 (0)161 879 7357
EMAIL : www.axi.studio
COMPANY No : 11847325

CLIENT

NINESTJOHNSTREET

PROJECT

FREETRADE EXCHANGE
37 PETER STREET,
MANCHESTER M2 5GB

DRAWING REFERENCE

GROUND FLOOR
FLOOR FINISHES PLAN
AS PROPOSED

JOB REFERENCE	DRAWING SCALE	DATE	DRAWN	CHECKED
24 - 200	1:50 @ A1	19/07/24	DC	FWE

DRAWING REFERENCE	STAGE	REV
AXI - 600	2	2.1