

NOTES

FOR GENERAL NOTES SEE DRG. No. 1747-4/5

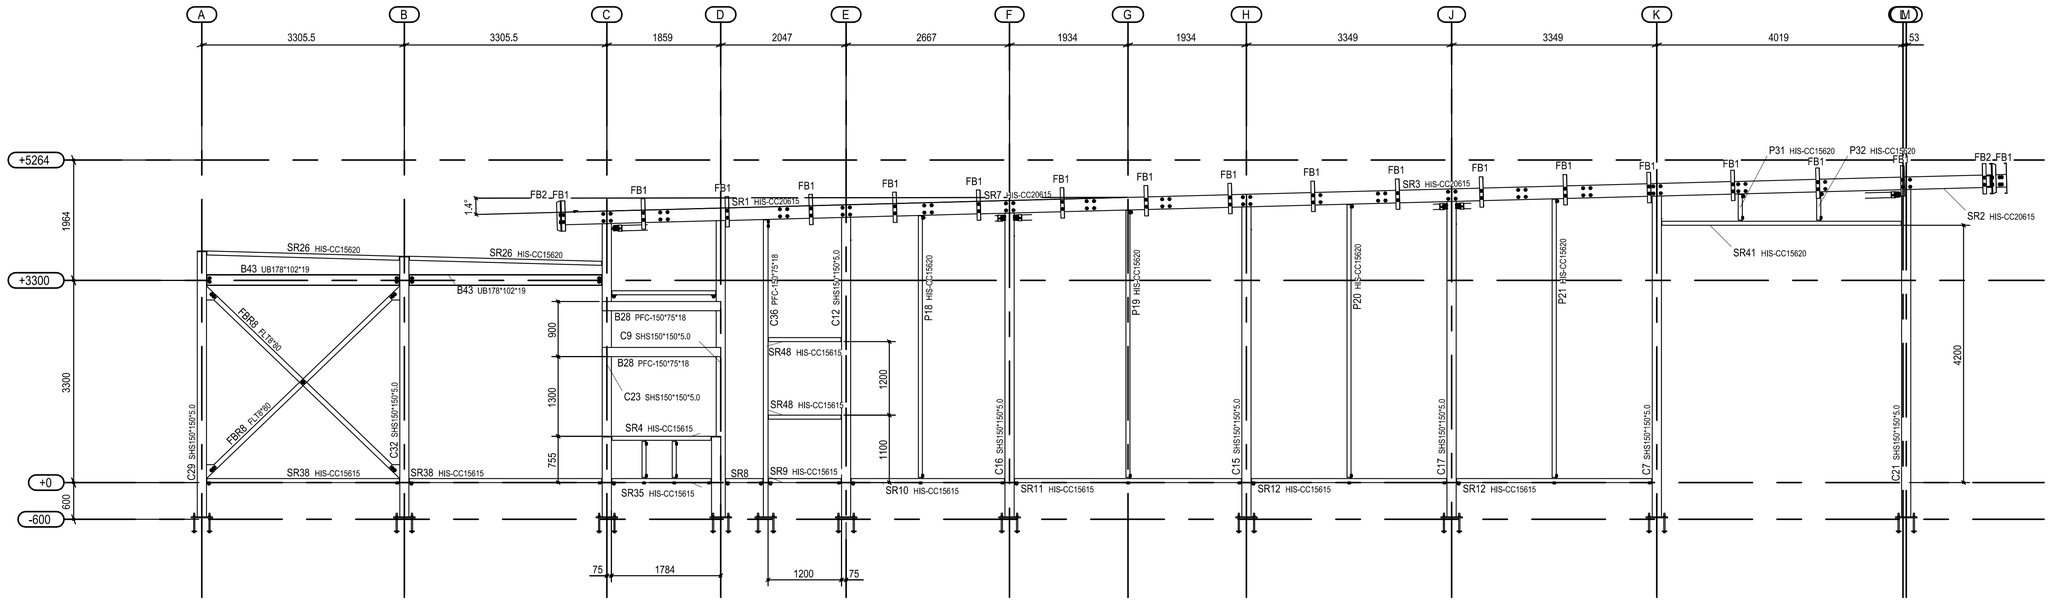

ELEVATION LOOKING TOWARDS GRID LINE 1 (1:50)

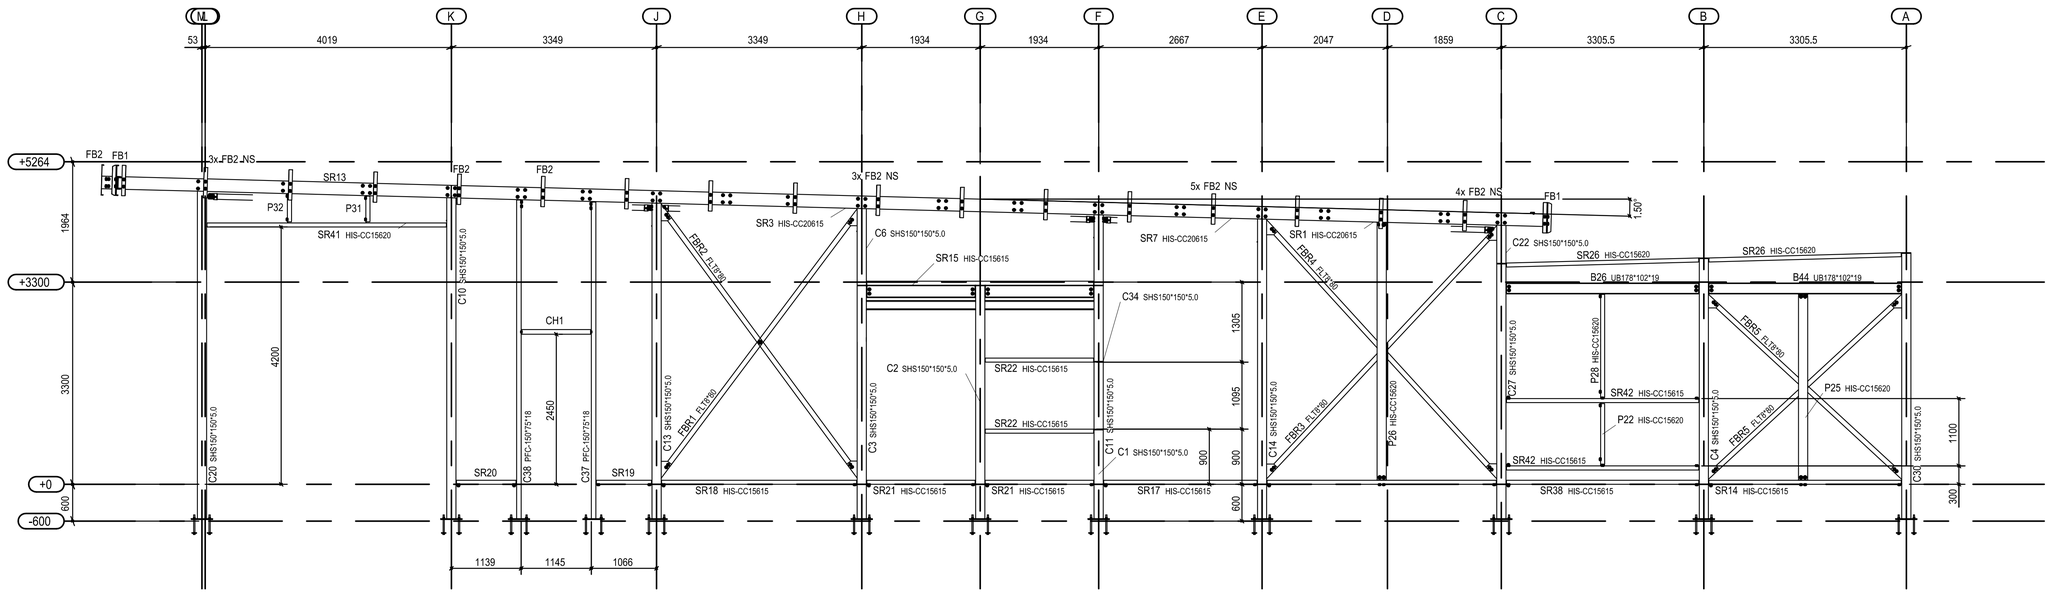

ELEVATION LOOKING TOWARDS GRID LINE 8 (1:50)

Rev.	Description	By	Date
A	REDRAWN TO LATEST ARCHITECTS DETAILS	NC	MAY 24

Client: CHICKEN CABINS LTD.

Site address: KFC DRIVE THROUGH SECTION OF TESCO CAR PARK ALTRINCHAM ROAD, BAGULEY. MANCHESTER, M23 9TJ.

Stevenson Calam Associates
CONSULTING ENGINEERS
ORNHAMS HALL, BOROUGHBRIDGE, NORTH YORKSHIRE. YO51 9JH.
Telephone (01423) 530999
Facsimile (01423) 520028
Email: stevenson.calam@btconnect.com

Title: ELEVATION DETAILS ON GRID LINES 1 & 8

Project Manager/ Checked	Drawn By	Scale	Date
GS	NC	AS SHOWN	FEB. 2022

Drawing Number: 1747-4/10

Rev.: A